




PROPOSED SIDE ELEVATION
SCALE 1:100


PROPOSED REAR ELEVATION
SCALE 1:100

PROPOSED FRONT ELEVATION
SCALE 1:100

PROPOSED OPPOSITE SIDE ELEVATION
SCALE 1:100

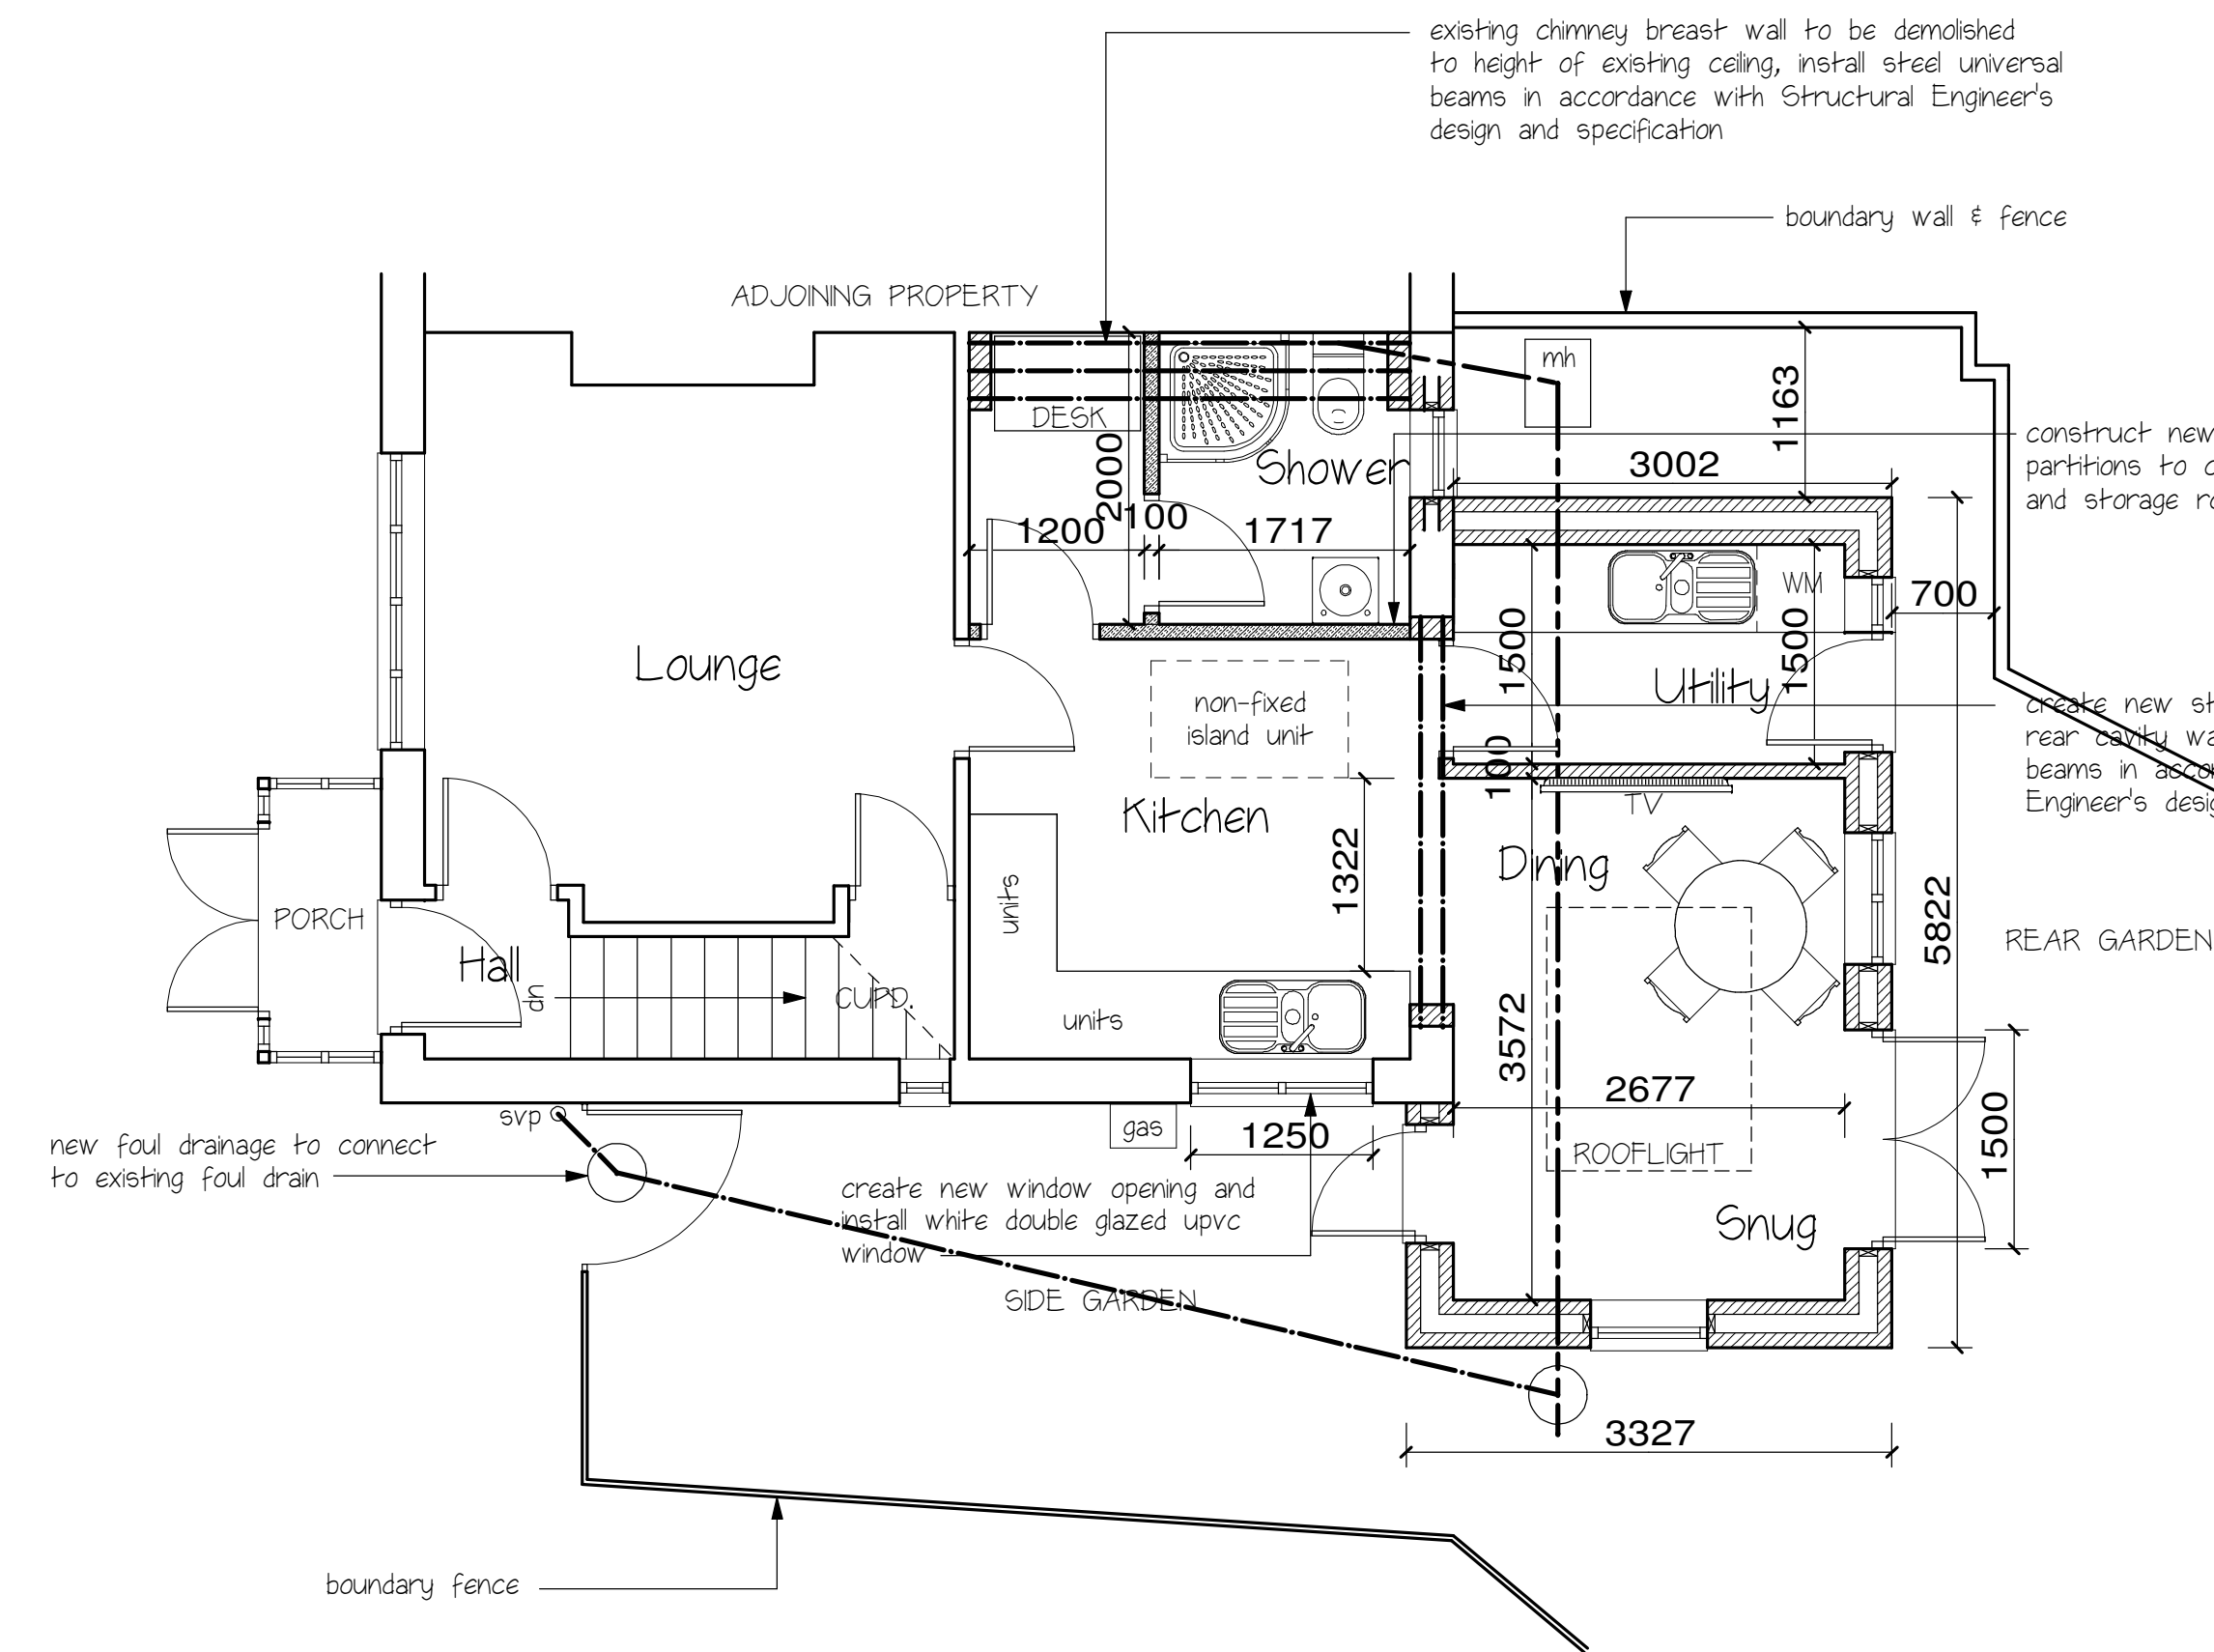

PROPOSED GROUND FLOOR PLAN (REVISED) SCALE 1:50

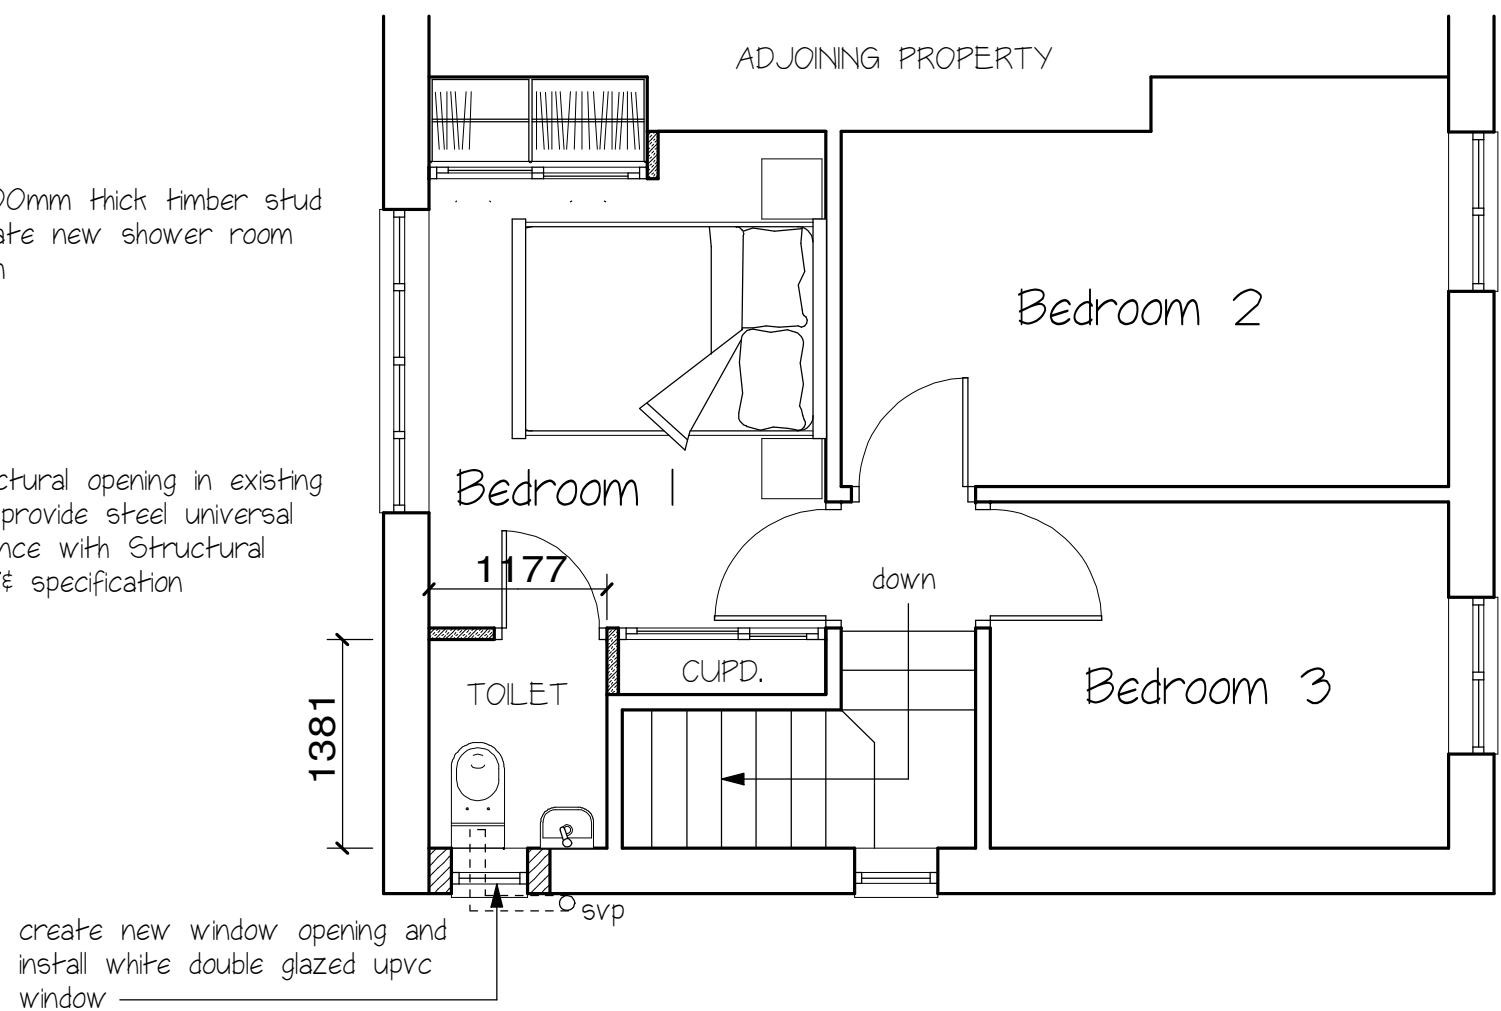

PROPOSED FIRST FLOOR PLAN (REVISED)
SCALE 1:50

This drawing is the copyright of Elgin Architecture & Design and may not be copied, altered or reproduced in any form or passed to a third party without their consent. Dimensions must be checked and verified on site and any discrepancies should be reported immediately. If there is any doubt please contact us for further clarification.	Client: Angela June Sinclair Address: 46 Cwrt Y Clafdy, Skewen Neath Port Talbot, SA10 6TS	Project: 46 Cwrt Y Clafdy, Skewen Neath Port Talbot, SA10 6TS Drawing: Proposed Plans & Elevations Date: 08/05/2025 Scale: 1:50 & 1:100 @A2 Sheet: Drawing No.: 2504/02 Rev.: 01	Residential & Commercial Architectural Solutions Huw Williams T 01554) 775659 M +44(0)7980 911959 E elgin.solutions@gmail.com A 88 Elgin Road Pwll Llanelli SA15 4AF ELGIN architecture & design
---	--	---	---