


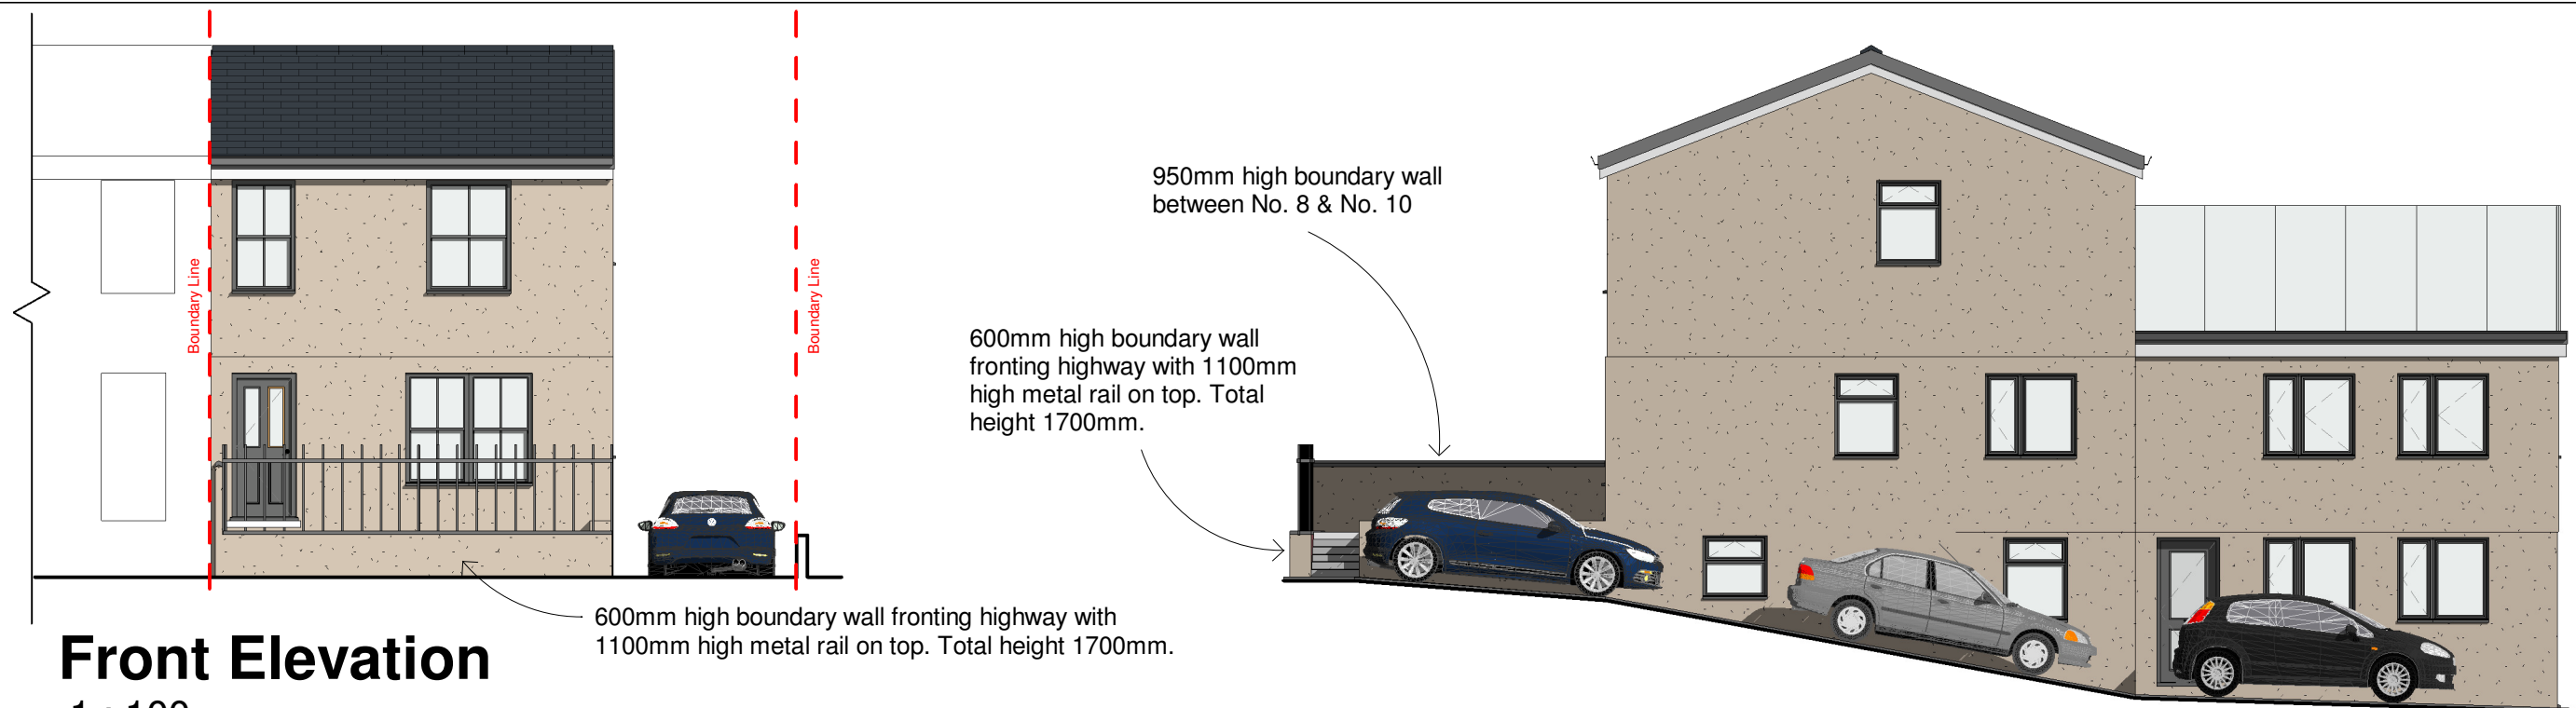


Front Elevation


1 : 100

Right Elevation

1 : 100

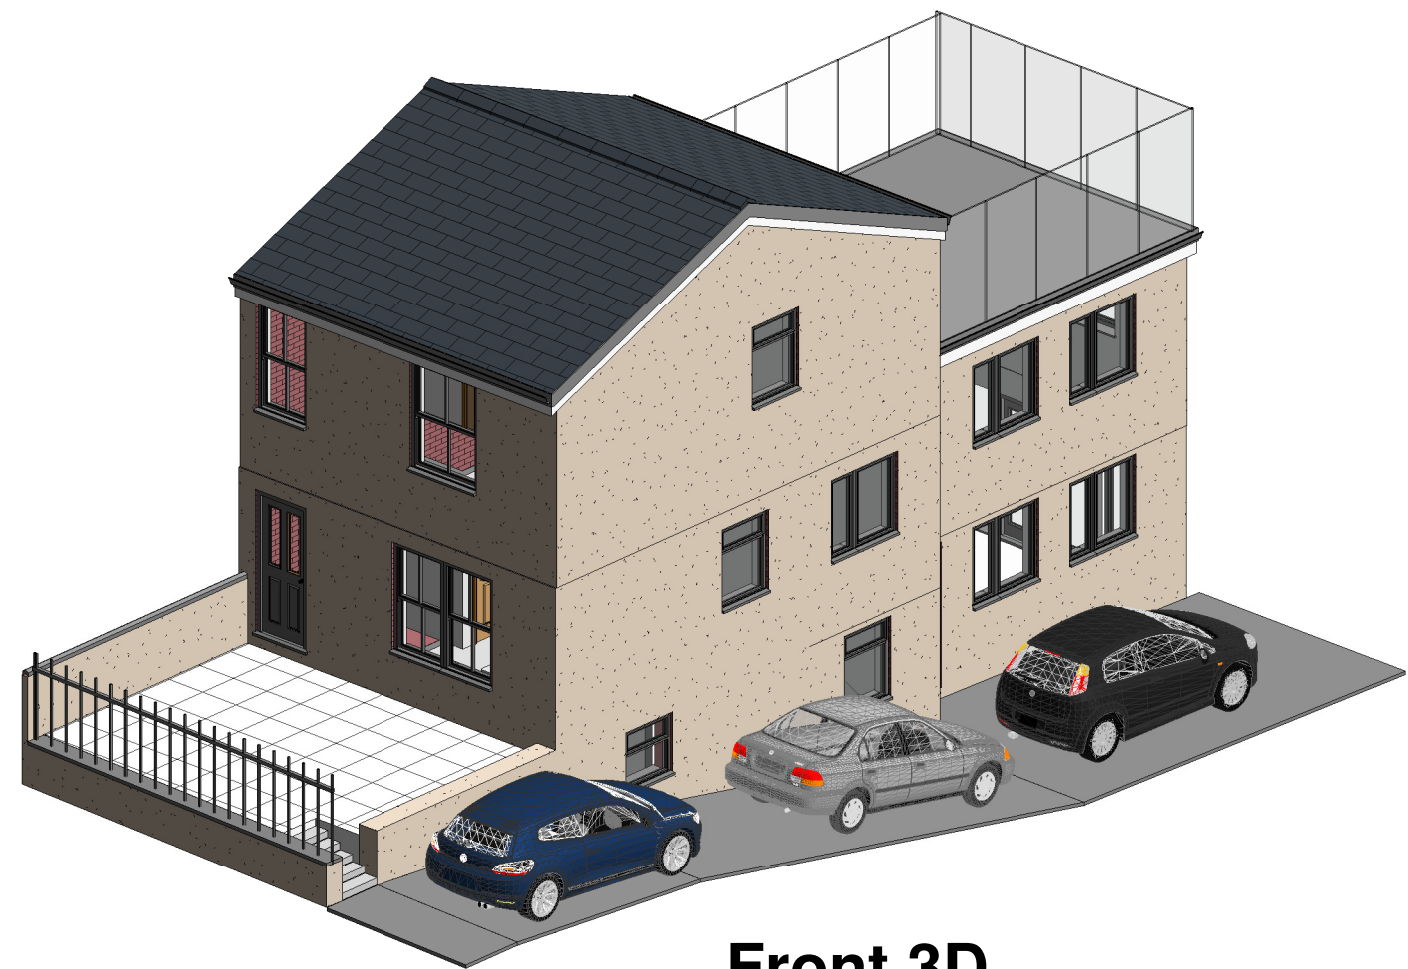

Front 3D

 

	No.	Description	Date	 www.ccs-solutions.co.uk				PROJECT 8 Thorney Rd, Baglan		CLIENT Sharon Wheatley Wood		
										Date 18/02/2025	Project number 10072024	Scale (@ A3) 1 : 100
				CODE	STATUS	SUITABILITY DESCRIPTION	PURPOSE OF ISSUE	SHEET Existing Elevations		Drawn by CCS	DRAWING NUMBER A205	
										Checked by Client		