





Front Elevation

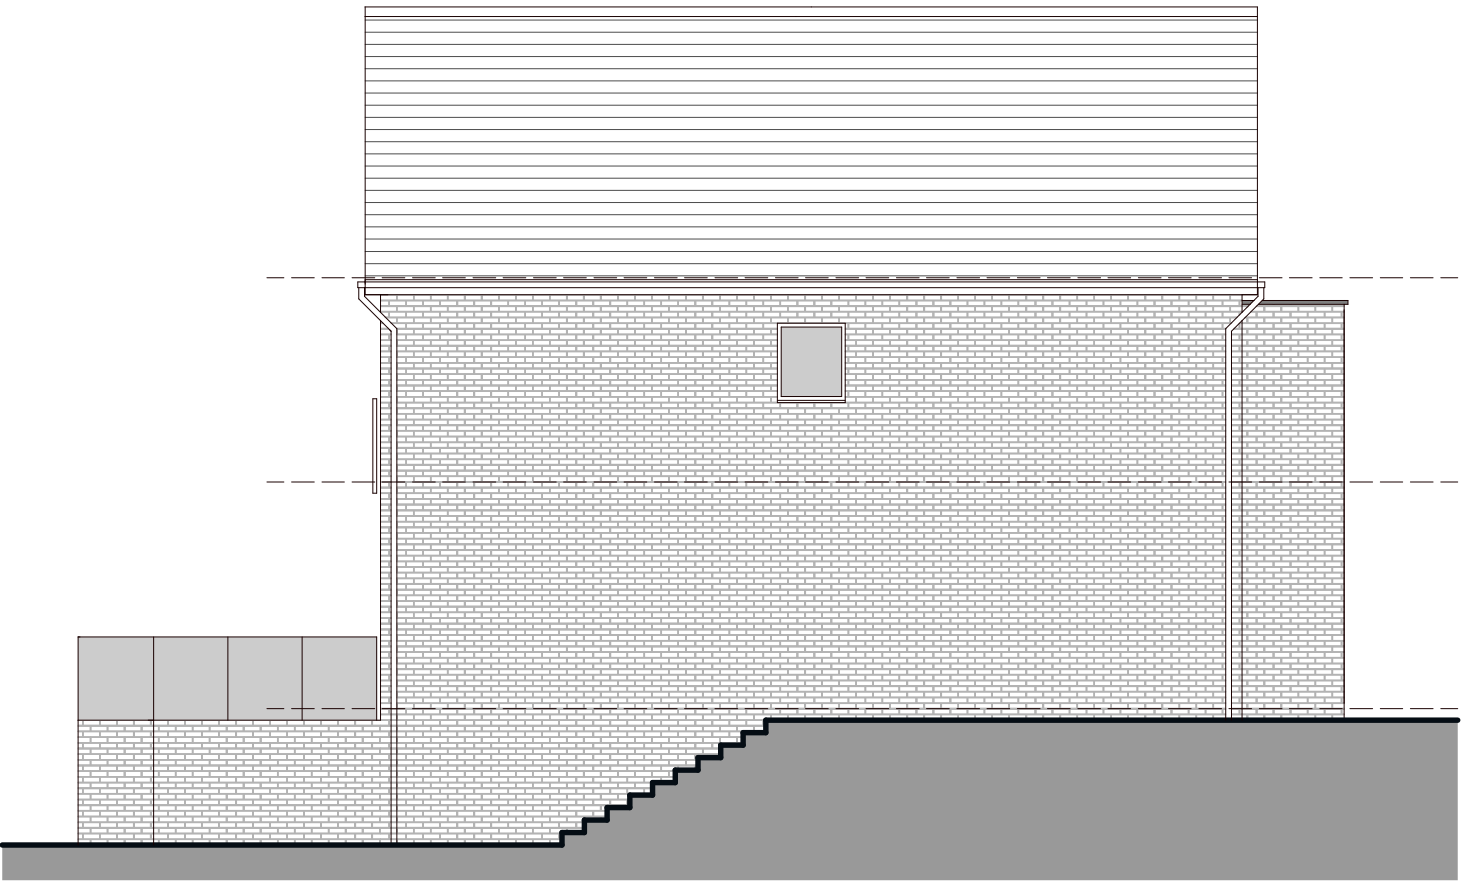

Side Elevation

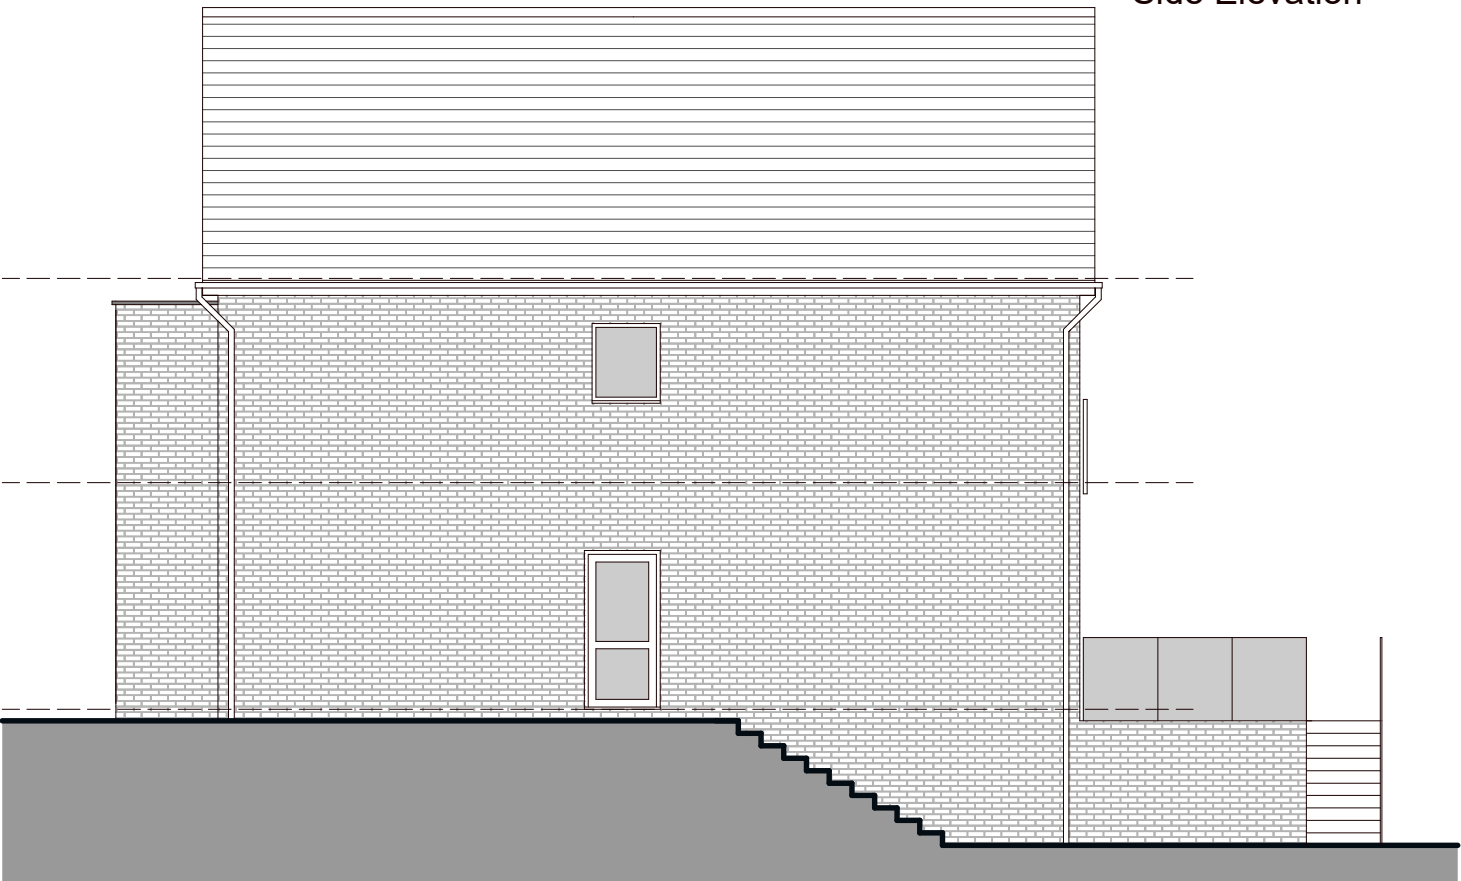

Side Elevation

Scale 1 / 100 @ A3



- PROPOSED EXTERNAL FINISHES**
Pitched roof - Manmade slates
Walls - Facing brickwork
Windows & Doors - Black PVCu & aluminium
Fascia & soffit boards - Black PVCu
Rainwater goods - Black PVCu
Roof windows - Velux rooflights
Juliet balconies - Structural glass
Balcony balustrades to terrace - Structural glass

PLOT 40 FOREST
LODGE, CWMAFON
V And D Properties Ltd
**Scheme Design: Proposed
Elevations**

Date: May 2025
Scale: 1:100 @ A3
Drawing Number: 2519-04

