




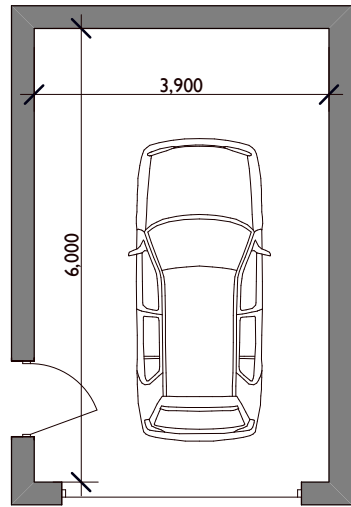

Floor Plan

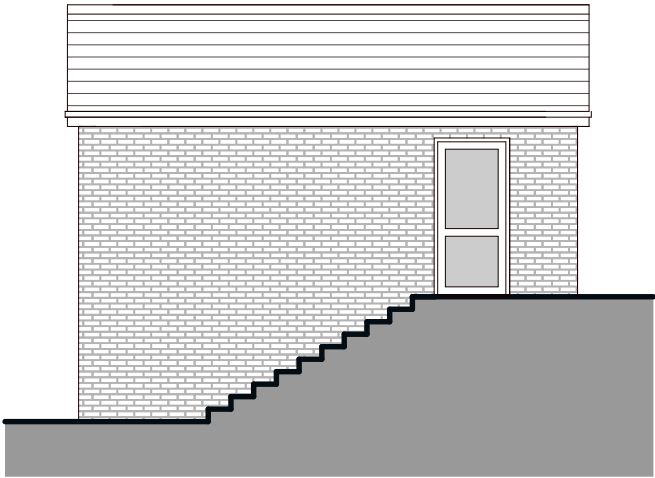


Side Elevation

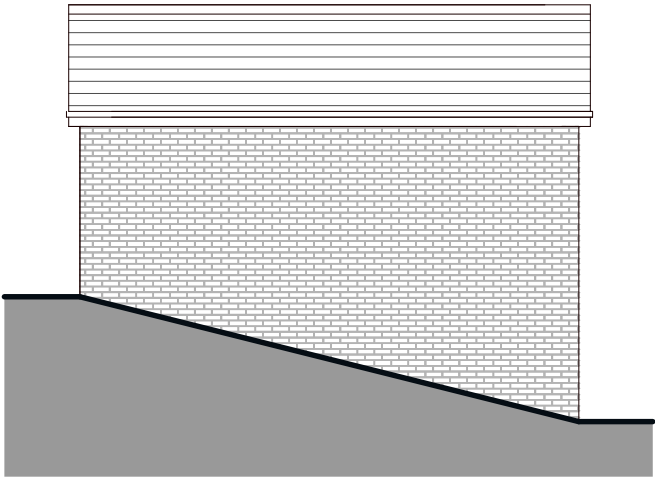

Side Elevation



Front Elevation

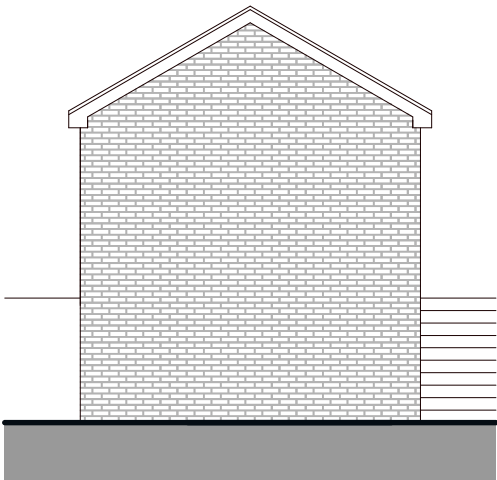

Rear Elevation

PROPOSED EXTERNAL FINISHES
Pitched roof - Manmade slates
Walls - Facing brickwork
Doors - Black PVCu, garage door type / design to be agreed
Fascia & soffit boards - Black PVCu
Rainwater goods - Black PVCu

PLOT 40 FOREST
LODGE, CWMAFON
V And D Properties Ltd
**Scheme Design: Proposed
Garage - Floor Plan & Elevations**
Date: May 2025
Scale: 1:100 @ A3
Drawing Number: 2519-05

