




A0
original sheet size
This drawing is copyright. Its use or reproduction
subject to permission from Spring Design
consultancy limited. All rights are reserved until
written are paid in full. Conditions regarding terms
conditions. Check printed scale, responsibility is not
accepted for reproduction of digital media or
extracting from this document. Only figured
dimensions to be used for construction. No
responsibility will be taken for any design used for
construction prior to receipt of relevant approvals.
report doubts/discrepancies to project Architect.

Client: TAI TARIAN		Project: County Flats Demolition of Existing Garages		Drawing title: Existing Site Plan Proposed Demolition	
Drawing Status: PLANNING SUBMISSION	Date: 03.04.25	Drawn by: cl	Checked by: cw	Director: 1:200	Scale: 2577
Job No: 2577		Drawing No: (03)02		Rev: -	Unit 2 Chapel Barns Merthyr Mawr Bridgend CF32 0LT t: 01656 656267 email@spring-consultancy.co.uk

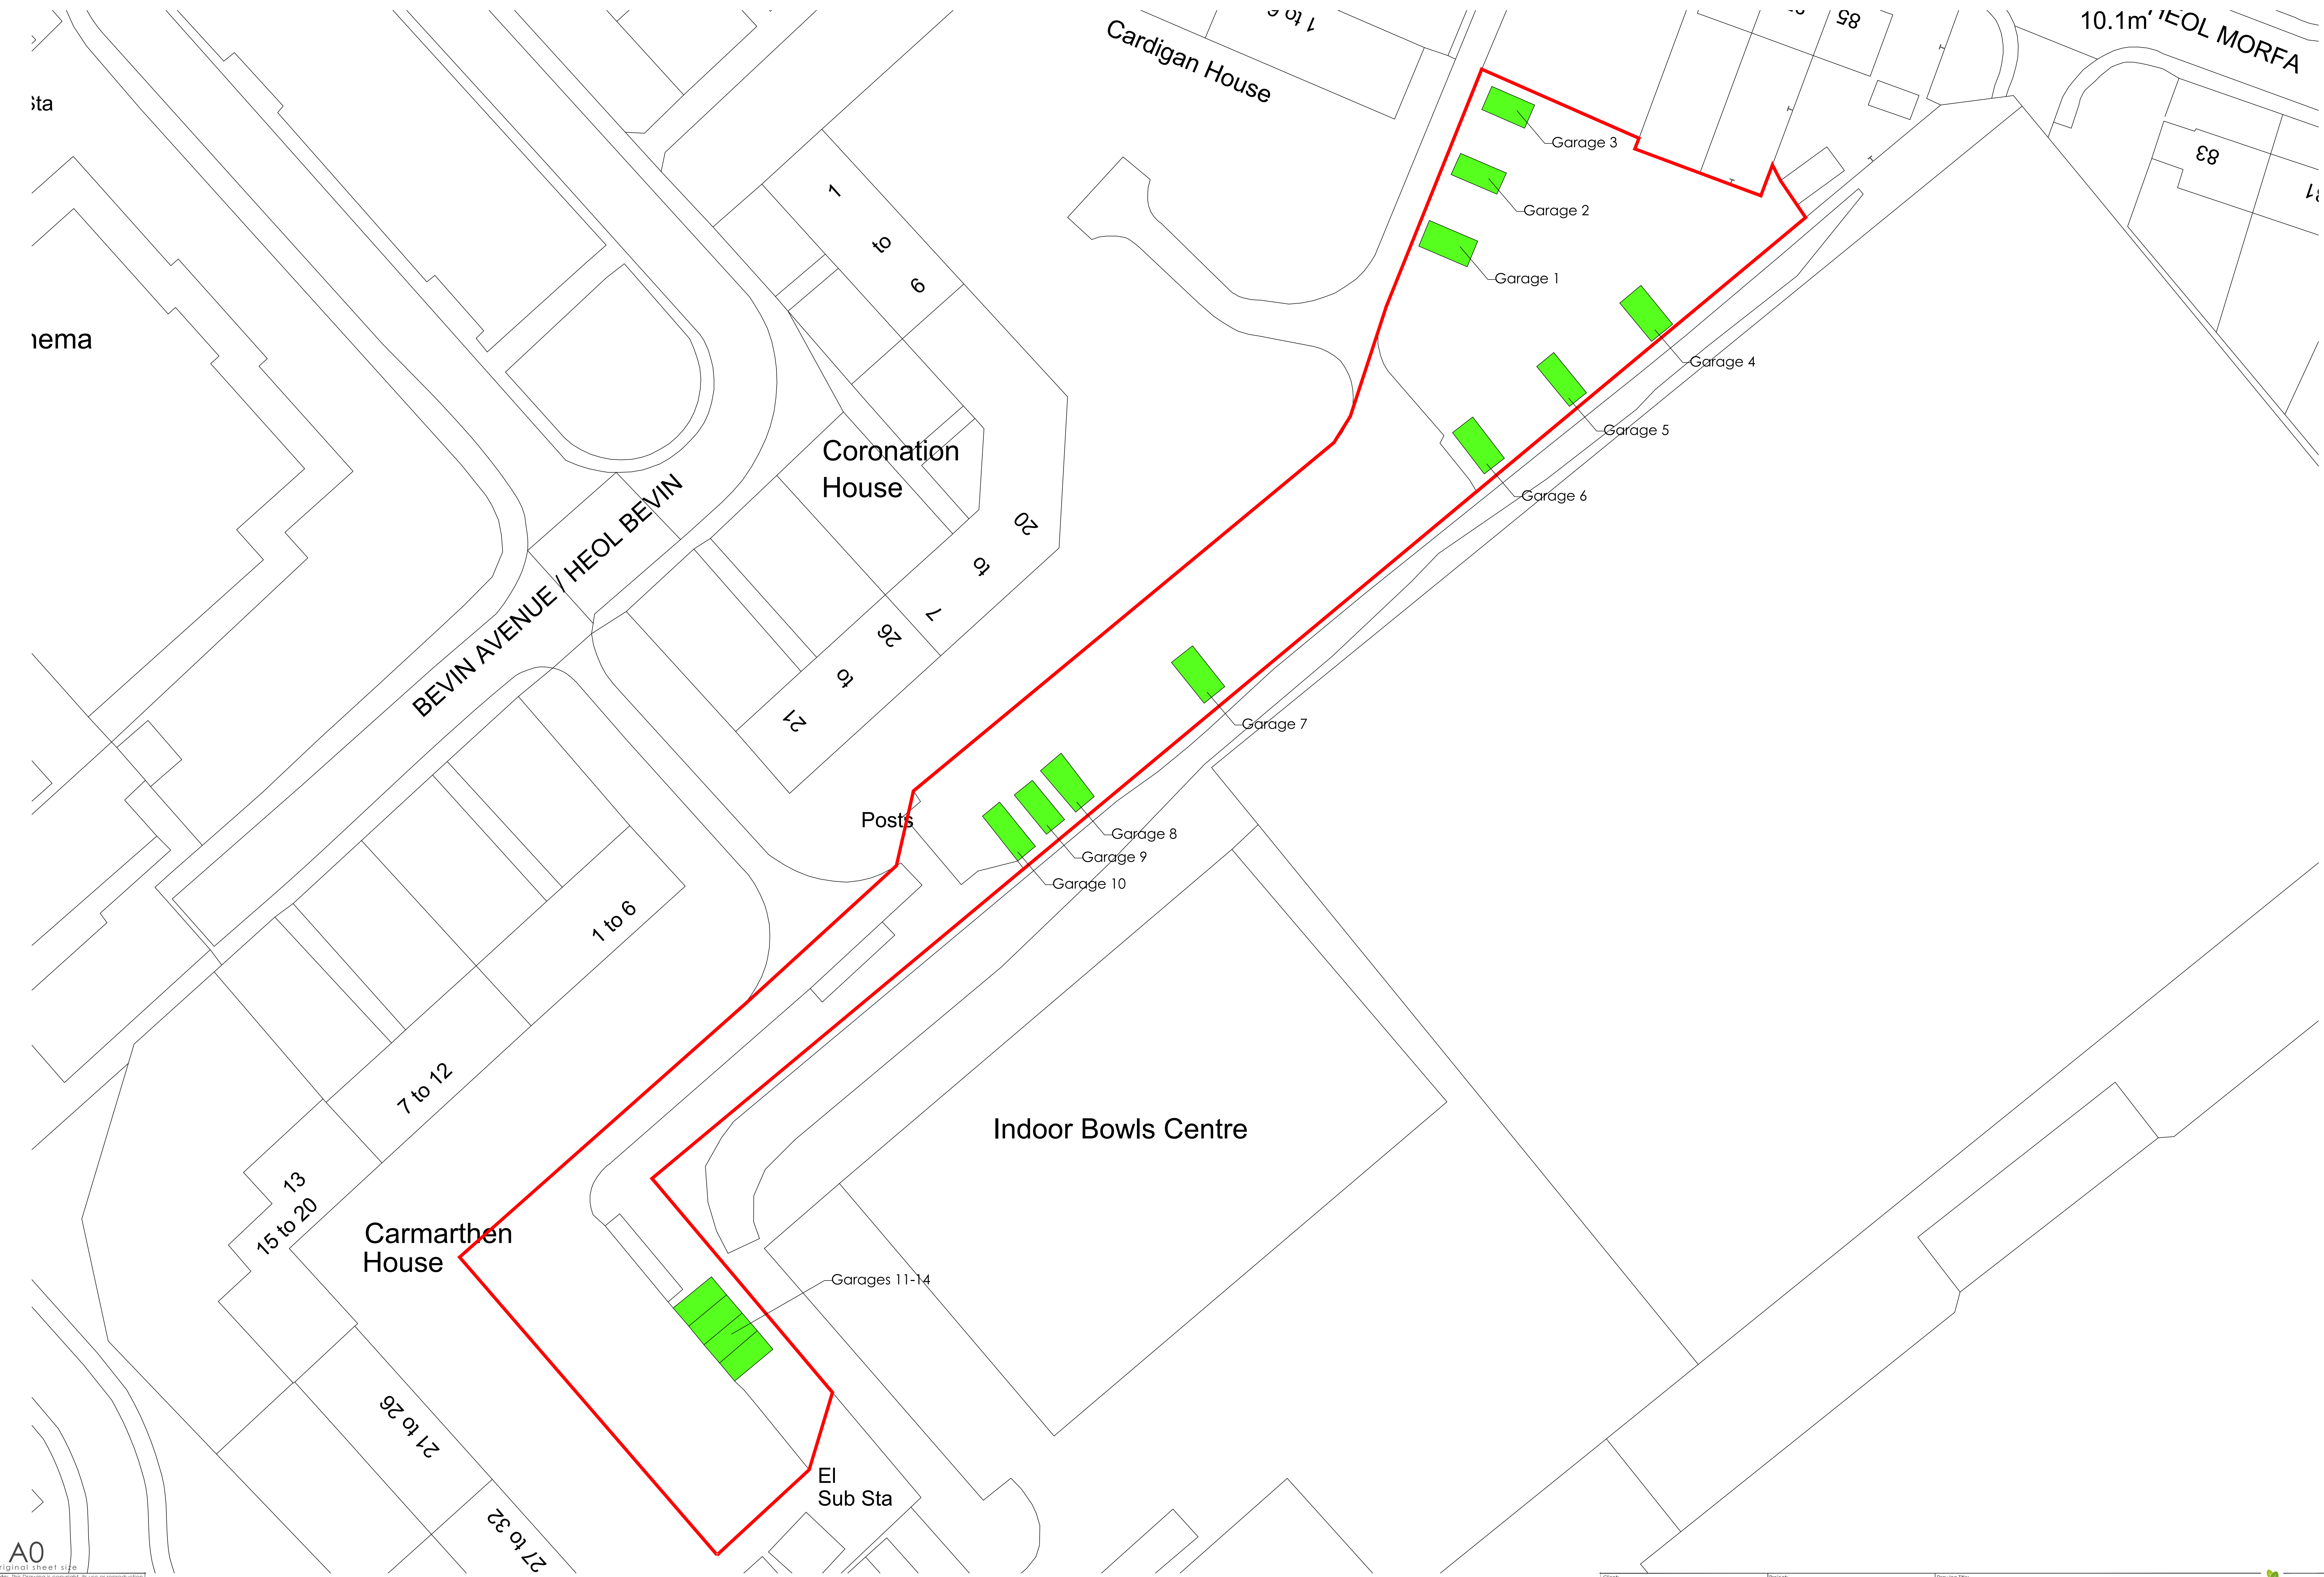