

General Notes: This drawing is for use on this site only unless contractually stated otherwise. **DO NOT SCALE** this drawing (printed or electronic versions). Contractors must check all dimensions from site. Discrepancies and/or ambiguities within this drawing, between it and information given elsewhere, must be reported immediately to the architect for clarification before proceeding. Unless specifically contracted to the contrary, all information on these drawings and associated specifications are design intent only. Final construction/proposals should be agreed between the client, competent contractor and any relevant statutory authorities/suppliers.

DRAWING STATUS:

PLANNING CONSIDERATION

SHEET SIZE: **A3**
297mm x 420mm

VIEW NO:

A

Site Plan - Existing

SCALE: 1 : 500

VIEW NO:

B

Site Plan - Proposed - Extract



SCALE: 1 : 500

DRAWING NUMBER:

Keeper's Lodge



PLANNING OS & GA Key	
LINE TYPES	— Site boundary
	— Adjacently owned site boundary
SYMBOLS	New walls
	Existing walls
NOTES	North Arrow. Note: True North is indicated on any relevant sheets (Location may vary per sheet)
	Section Symbol Note: 'A' indicates Section Letter.
NOTES	Elevation Symbol Note: '1' indicates Elevation Number.
	Nominal 'design Intent' dimensions
NOTES	NOTE: ALL DIMENSIONS ARE DESIGN INTENT ONLY AND SHOULD BE CONFIRMED ONSITE FOR ACCURACY PRIOR TO CONSTRUCTION

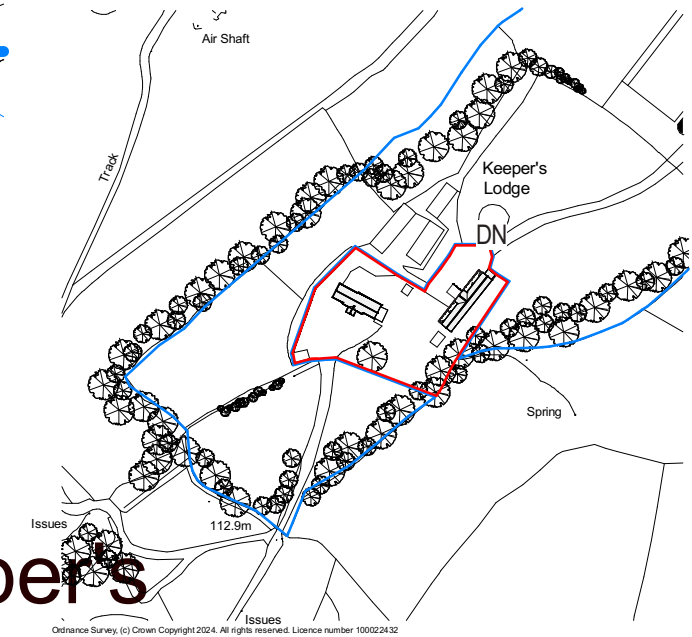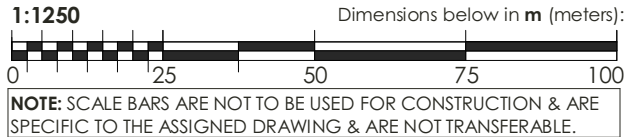


VIEW NO:

C

Site Plan - Existing 1-2500

SCALE: 1 : 2500

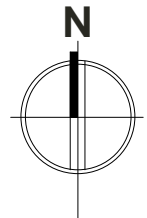


PLANNING & DESIGN 1-2 **3** 4 5-7

PROJECT INFORMATION

PROJECT NO: 745 PROJECT DATE: Feb. 2024
PROJECT TYPE: Residential

CURRENT REVISION STATUS

REVISION: **G** REV. DATE: 10.05.2025
DESCRIPTION: UPDATED RED LINE AS PER PLANNING DISCUSSION

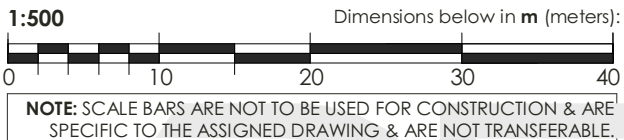

DPS

ARCHITECTURE

745-100

REVISION:

G

CARDIFF 02922 331089 VALE 01446 728199 NEWPORT 01633 439650
WWW.DPSARCHITECTURE.CO.UK : ENQUIRIES@DPSARCHITECTURE.CO.UK
SOPHIA HOUSE, 28 CATHEDRAL ROAD, PONTCANNA, CARDIFF, CF11 9LJ
© 2016 - 2020 - DPS ARCHITECTURE LTD - ALL RIGHTS RESERVED

DRAWING NAME:

PLANNING - A3 - OS Maps - Existing and Proposed

CLIENT NAME: **Emma Hughes**

PROJECT: Keepers Lodge Lane,

ADDRESS: SA8 3JS

SCALE@A3 As indicated