
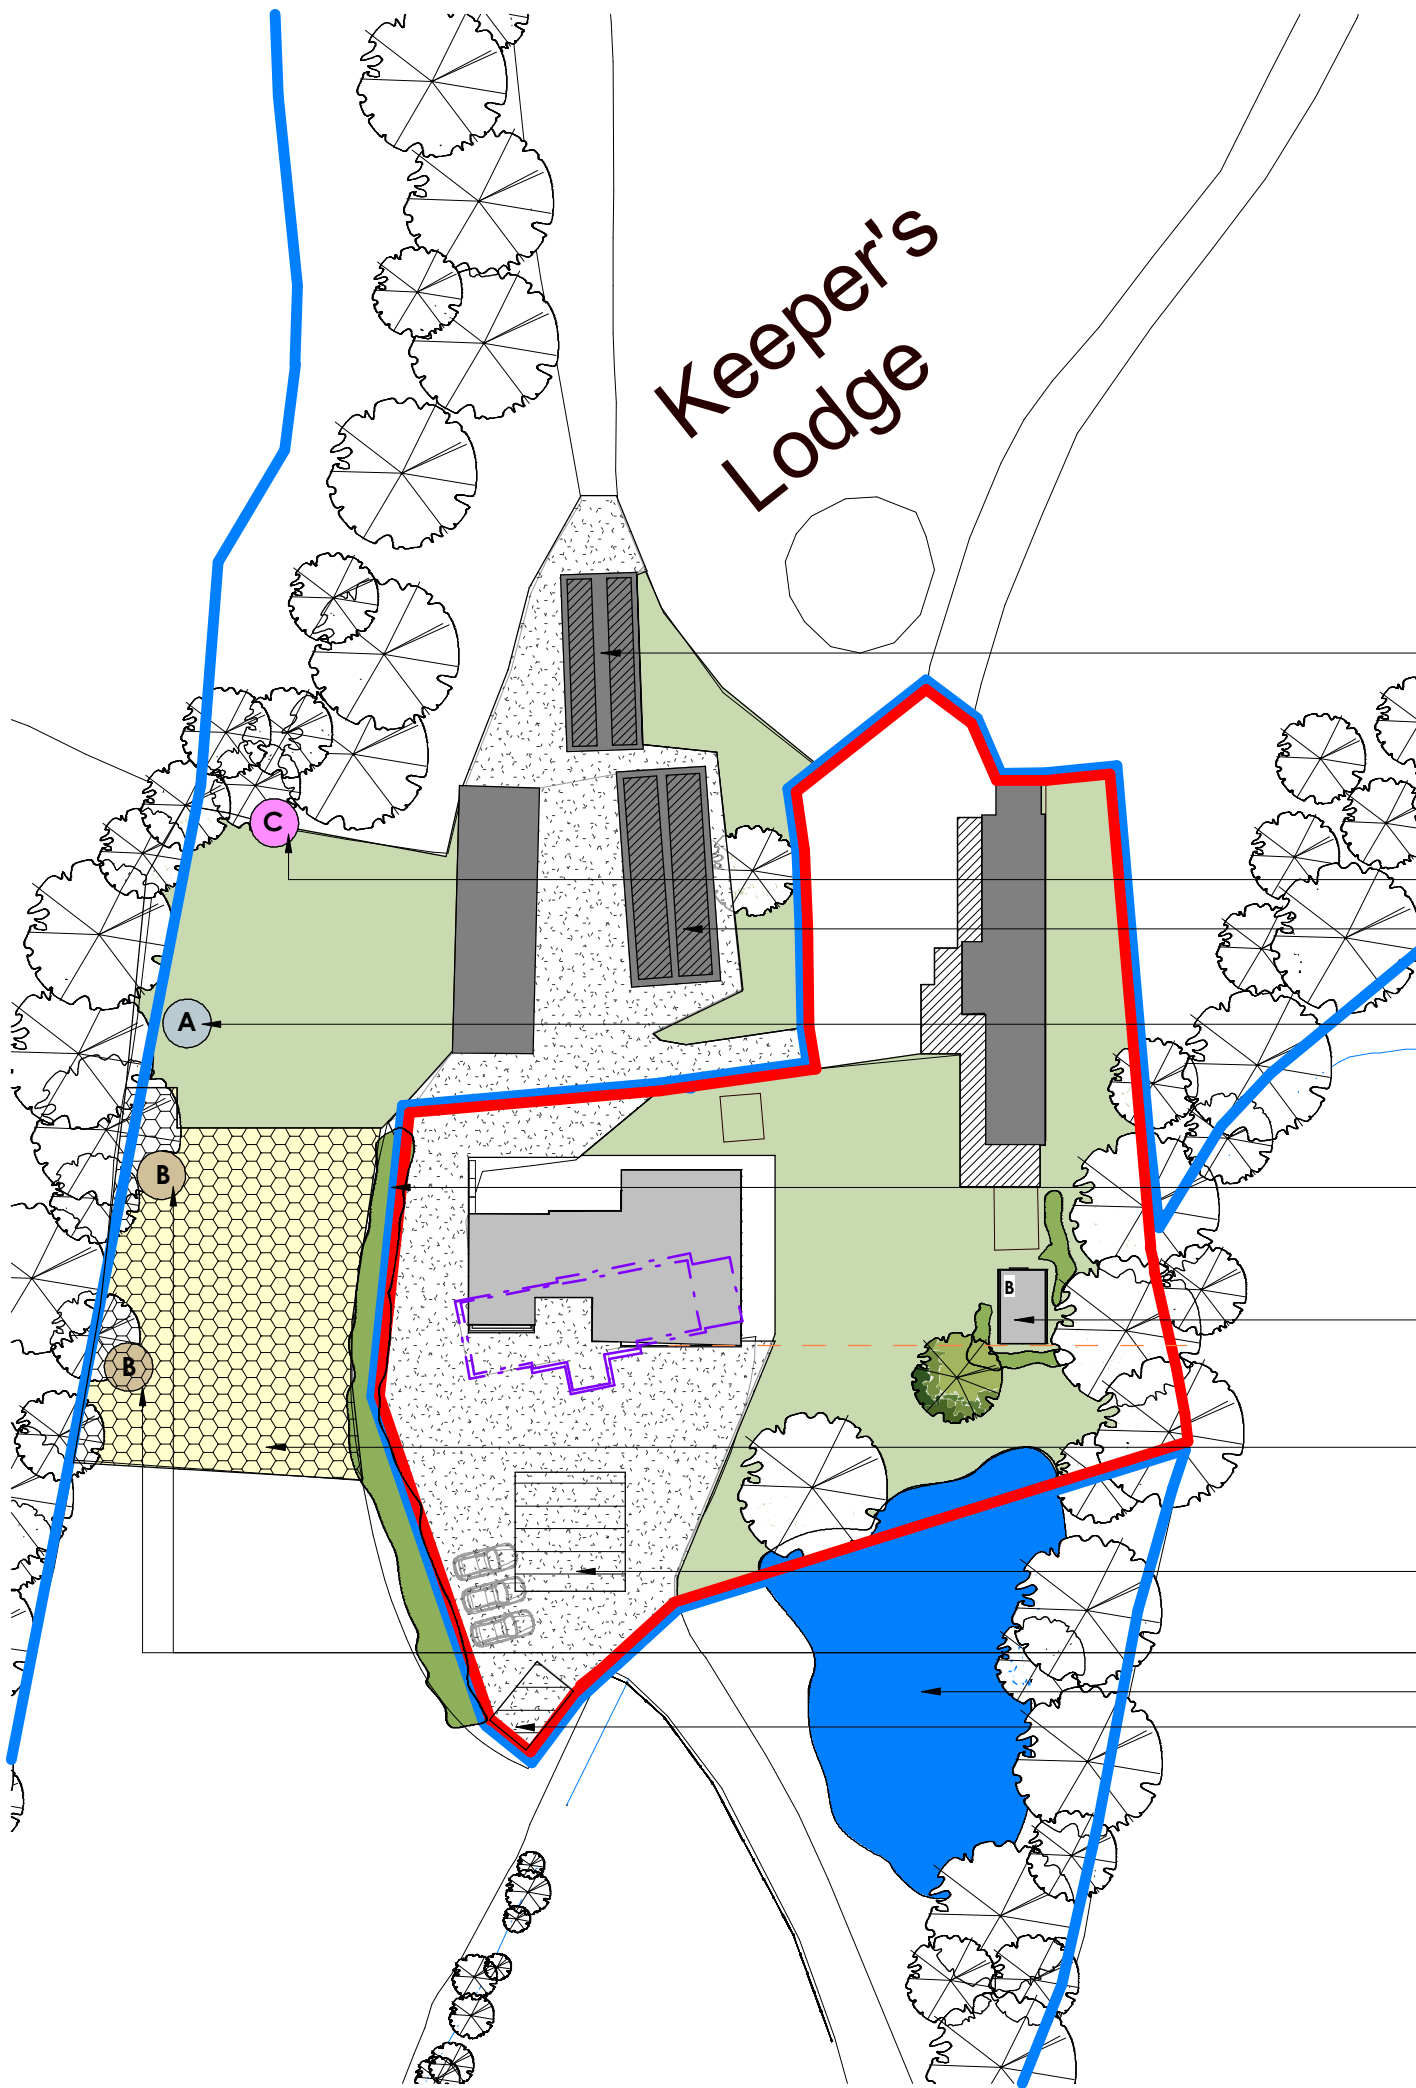
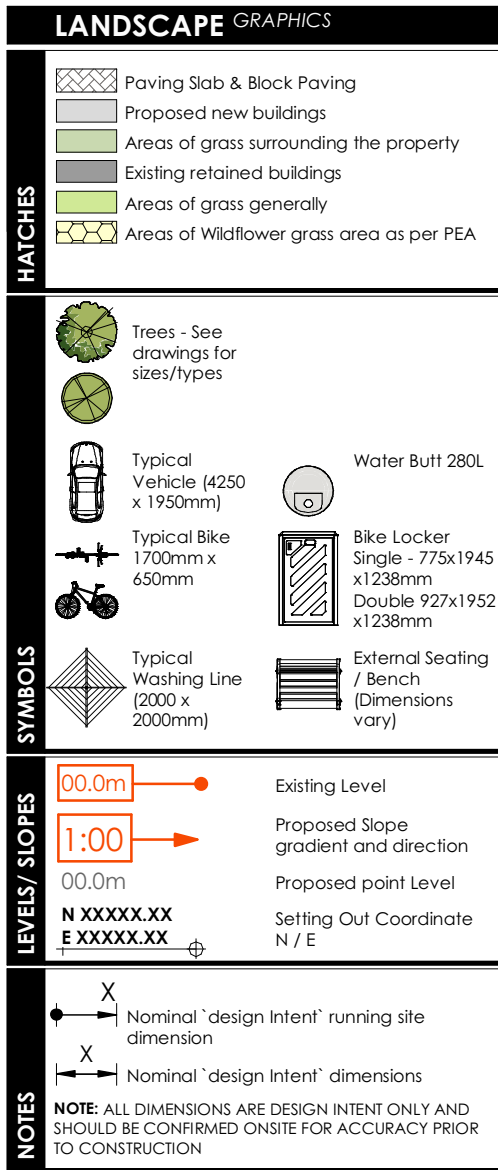


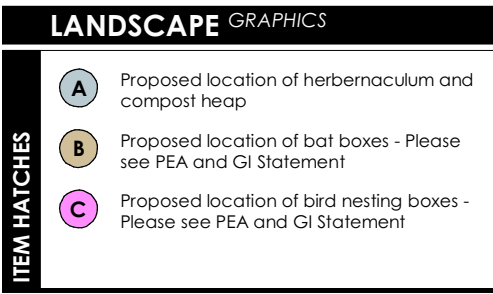

- SOLAR PANELS LOCATED UPON EXISTING EXTERNAL BUILDINGS
- AS PEA - NEW BIRD BOX
- SOLAR PANELS LOCATED UPON EXISTING EXTERNAL BUILDINGS
- AREA FOR HIBERNACULUM AND COMPOST HEAP AS PER PEA
LOCATED ADJACENT TO NEW HEDGEROWS AS PER PEA
- REMOVAL OF EXISTING CLOSE BOARDED FENCE AND REPLACEMENT WITH NEW POST AND WIRE FENCE AND HEDGEROW
- NEW SINGLE STOREY PLANT / BATTERY STORAGE AREA FOR SOLAR PANELS - SET BASED ON SITE LEVELS
- HATCHED YELLOW AREA PROVISIONS THE PLANTING OF MIXED NATIVE WILDFLOWER SPECIES FOR THE BENEFIT OF POLLINATING SPECIES.
- SOAK-AWAY CRATES TO BRE365 AND SUITABLY LOCATED AND SIZED FOR BUILDING ROOF AREA
- AS PEA - NEW BAT BOX
- EXISTING POND
- EXISTING BIN STORE

PLANNING & DESIGN	1-2	3	4	5-7
------------------------------	------------	----------	----------	------------

PROJECT INFORMATION

PROJECT NO: 745 PROJECT DATE: Feb. 2024
PROJECT TYPE: Residential

CURRENT REVISION STATUS

REVISION: **E** REV. DATE: 10.05.2023
DESCRIPTION: UPDATED RED LINE AS PER PLANNING DISCUSSION

1:500 Dimensions below in m (meters)

NOTE: SCALE BARS ARE NOT TO BE USED FOR CONSTRUCTION & ARE SPECIFIC TO THE ASSIGNED DRAWING & ARE NOT TRANSFERABLE

DRAWING NUMBER:

DRAWING NAME:
**PLANNING - A3 - Proposed
Site Plan**

CLIENT NAME: **Emma Hughes**
PROJECT: Keepers Lodge Lane,
ADDRESS: SA8 3JS
SCALE@A3 **As indicated**