




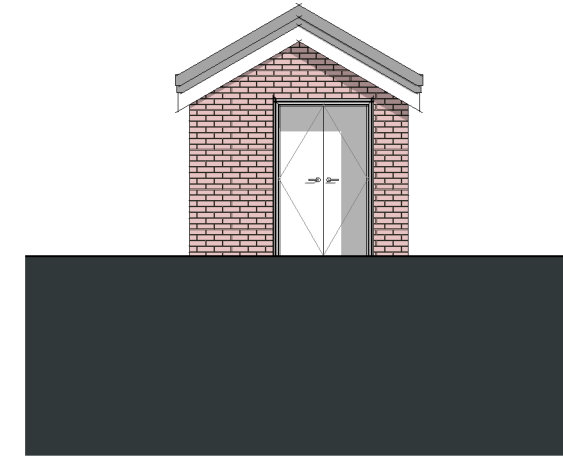


VIEW NO: **A** **Front Elevation - Plant Room**
SCALE: 1 : 100

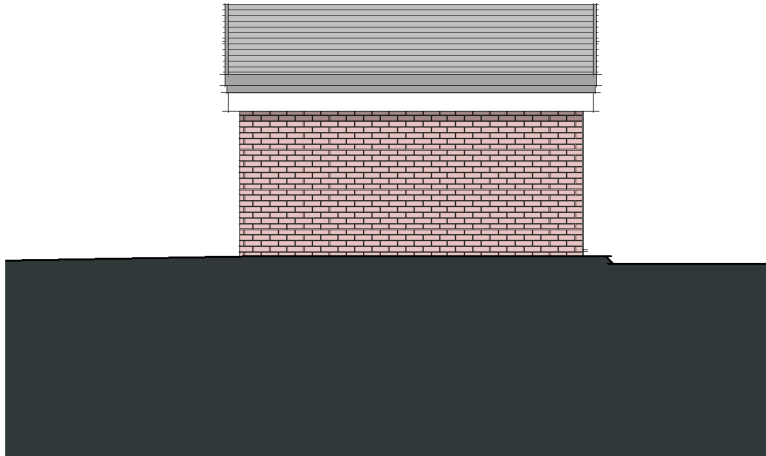


VIEW NO: **B** **Side Elevation 01 - Plant Room**
SCALE: 1 : 100

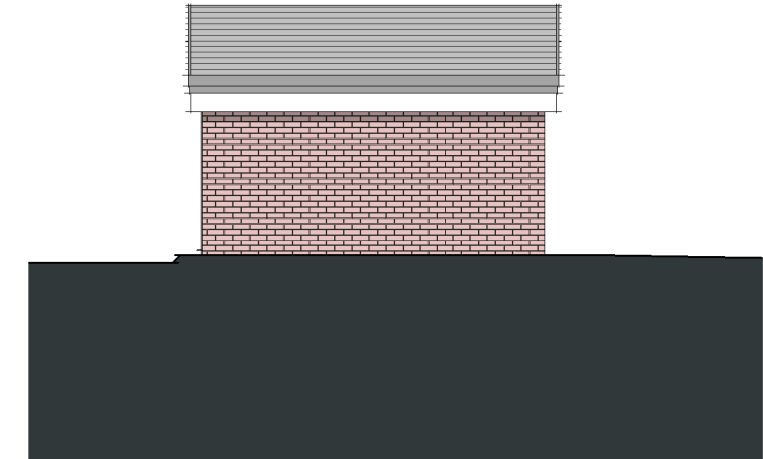


VIEW NO: **C** **Side Elevation 02 - Plant Room**
SCALE: 1 : 100

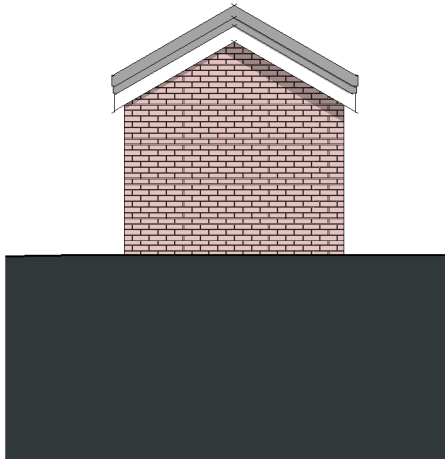

VIEW NO: **D** **Rear Elevation - Plant Room**
SCALE: 1 : 100

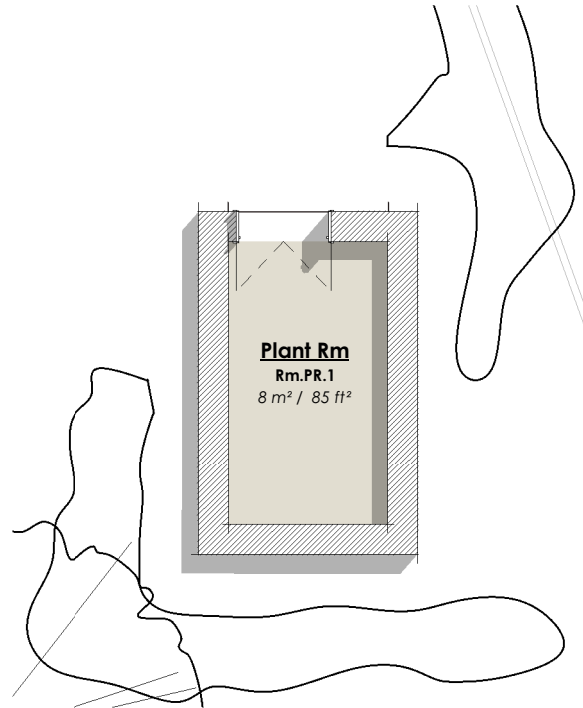

VIEW NO: **1** **GA Plan - 00 - Plant Room**
SCALE: 1 : 100

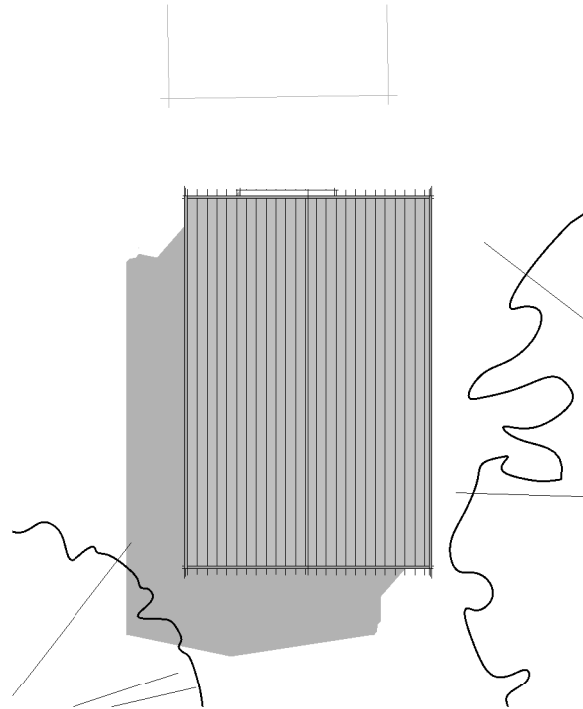

VIEW NO: **2** **GA Plan - 01 - Plant Room**
SCALE: 1 : 100

DRAWING NUMBER:

745-252

DRAWING NAME:

**PLANNING - A3 - Proposed
GAs - Plant Room**


FURNITURE *GRAPHICS*

GRAPHIC / ILLUSTRATION EXAMPLES		Feature/Standard Bath illustrations		Illustration of dining room table & chairs
		Washroom Hand sink		Kitchen Sink illustration
		Office Seating / Home office illustration		Kitchen Bar stool illustrations
		Cooker & Hood illustration		Toilet/Washroom Pan illustration
		Bed & nightstand illustration		Snug/Living Room seating illustrations
		Shower Tray illustration		Shelving / cupboard illustration

NOTES
X Nominal 'design Intent' dimensions
NOTE: ALL DIMENSIONS ARE DESIGN INTENT ONLY AND SHOULD BE CONFIRMED ONSITE FOR ACCURACY PRIOR TO CONSTRUCTION

ROOM SCHEDULE - PROPOSED - A3

Room No:	Name	Area	Comments
Rm.PR.1	Plant Rm	8 m²	
		8 m²	
Grand total: 1		8 m²	

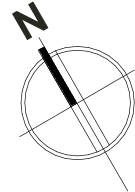


PLANNING & DESIGN 1-2 **3** 4 5-7

PROJECT INFORMATION

PROJECT NO: 745 PROJECT DATE: Feb. 2024
PROJECT TYPE: Residential

CURRENT REVISION STATUS

REVISION: **C** REV. DATE: 10.05.2025
DESCRIPTION: UPDATED RED LINE AS PER PLANNING DISCUSSION

 

NOTE: SCALE BARS ARE NOT TO BE USED FOR CONSTRUCTION & ARE SPECIFIC TO THE ASSIGNED DRAWING & ARE NOT TRANSFERABLE.

REVISION:

C

DPS ARCHITECTURE

CARDIFF 02922 331089 VALE 01446 728199 NEWPORT 01633 439650
WWW.DPSARCHITECTURE.CO.UK : ENQUIRIES@DPSARCHITECTURE.CO.UK
SOPHIA HOUSE, 28 CATHEDRAL ROAD, PONTCANNA, CARDIFF, CF11 9LJ
© 2016 - 2020 - DPS ARCHITECTURE LTD - ALL RIGHTS RESERVED

CLIENT NAME: **Emma Hughes**
PROJECT: Keepers Lodge Lane,
ADDRESS: SA8 3JS
SCALE@A3: 1 : 100