



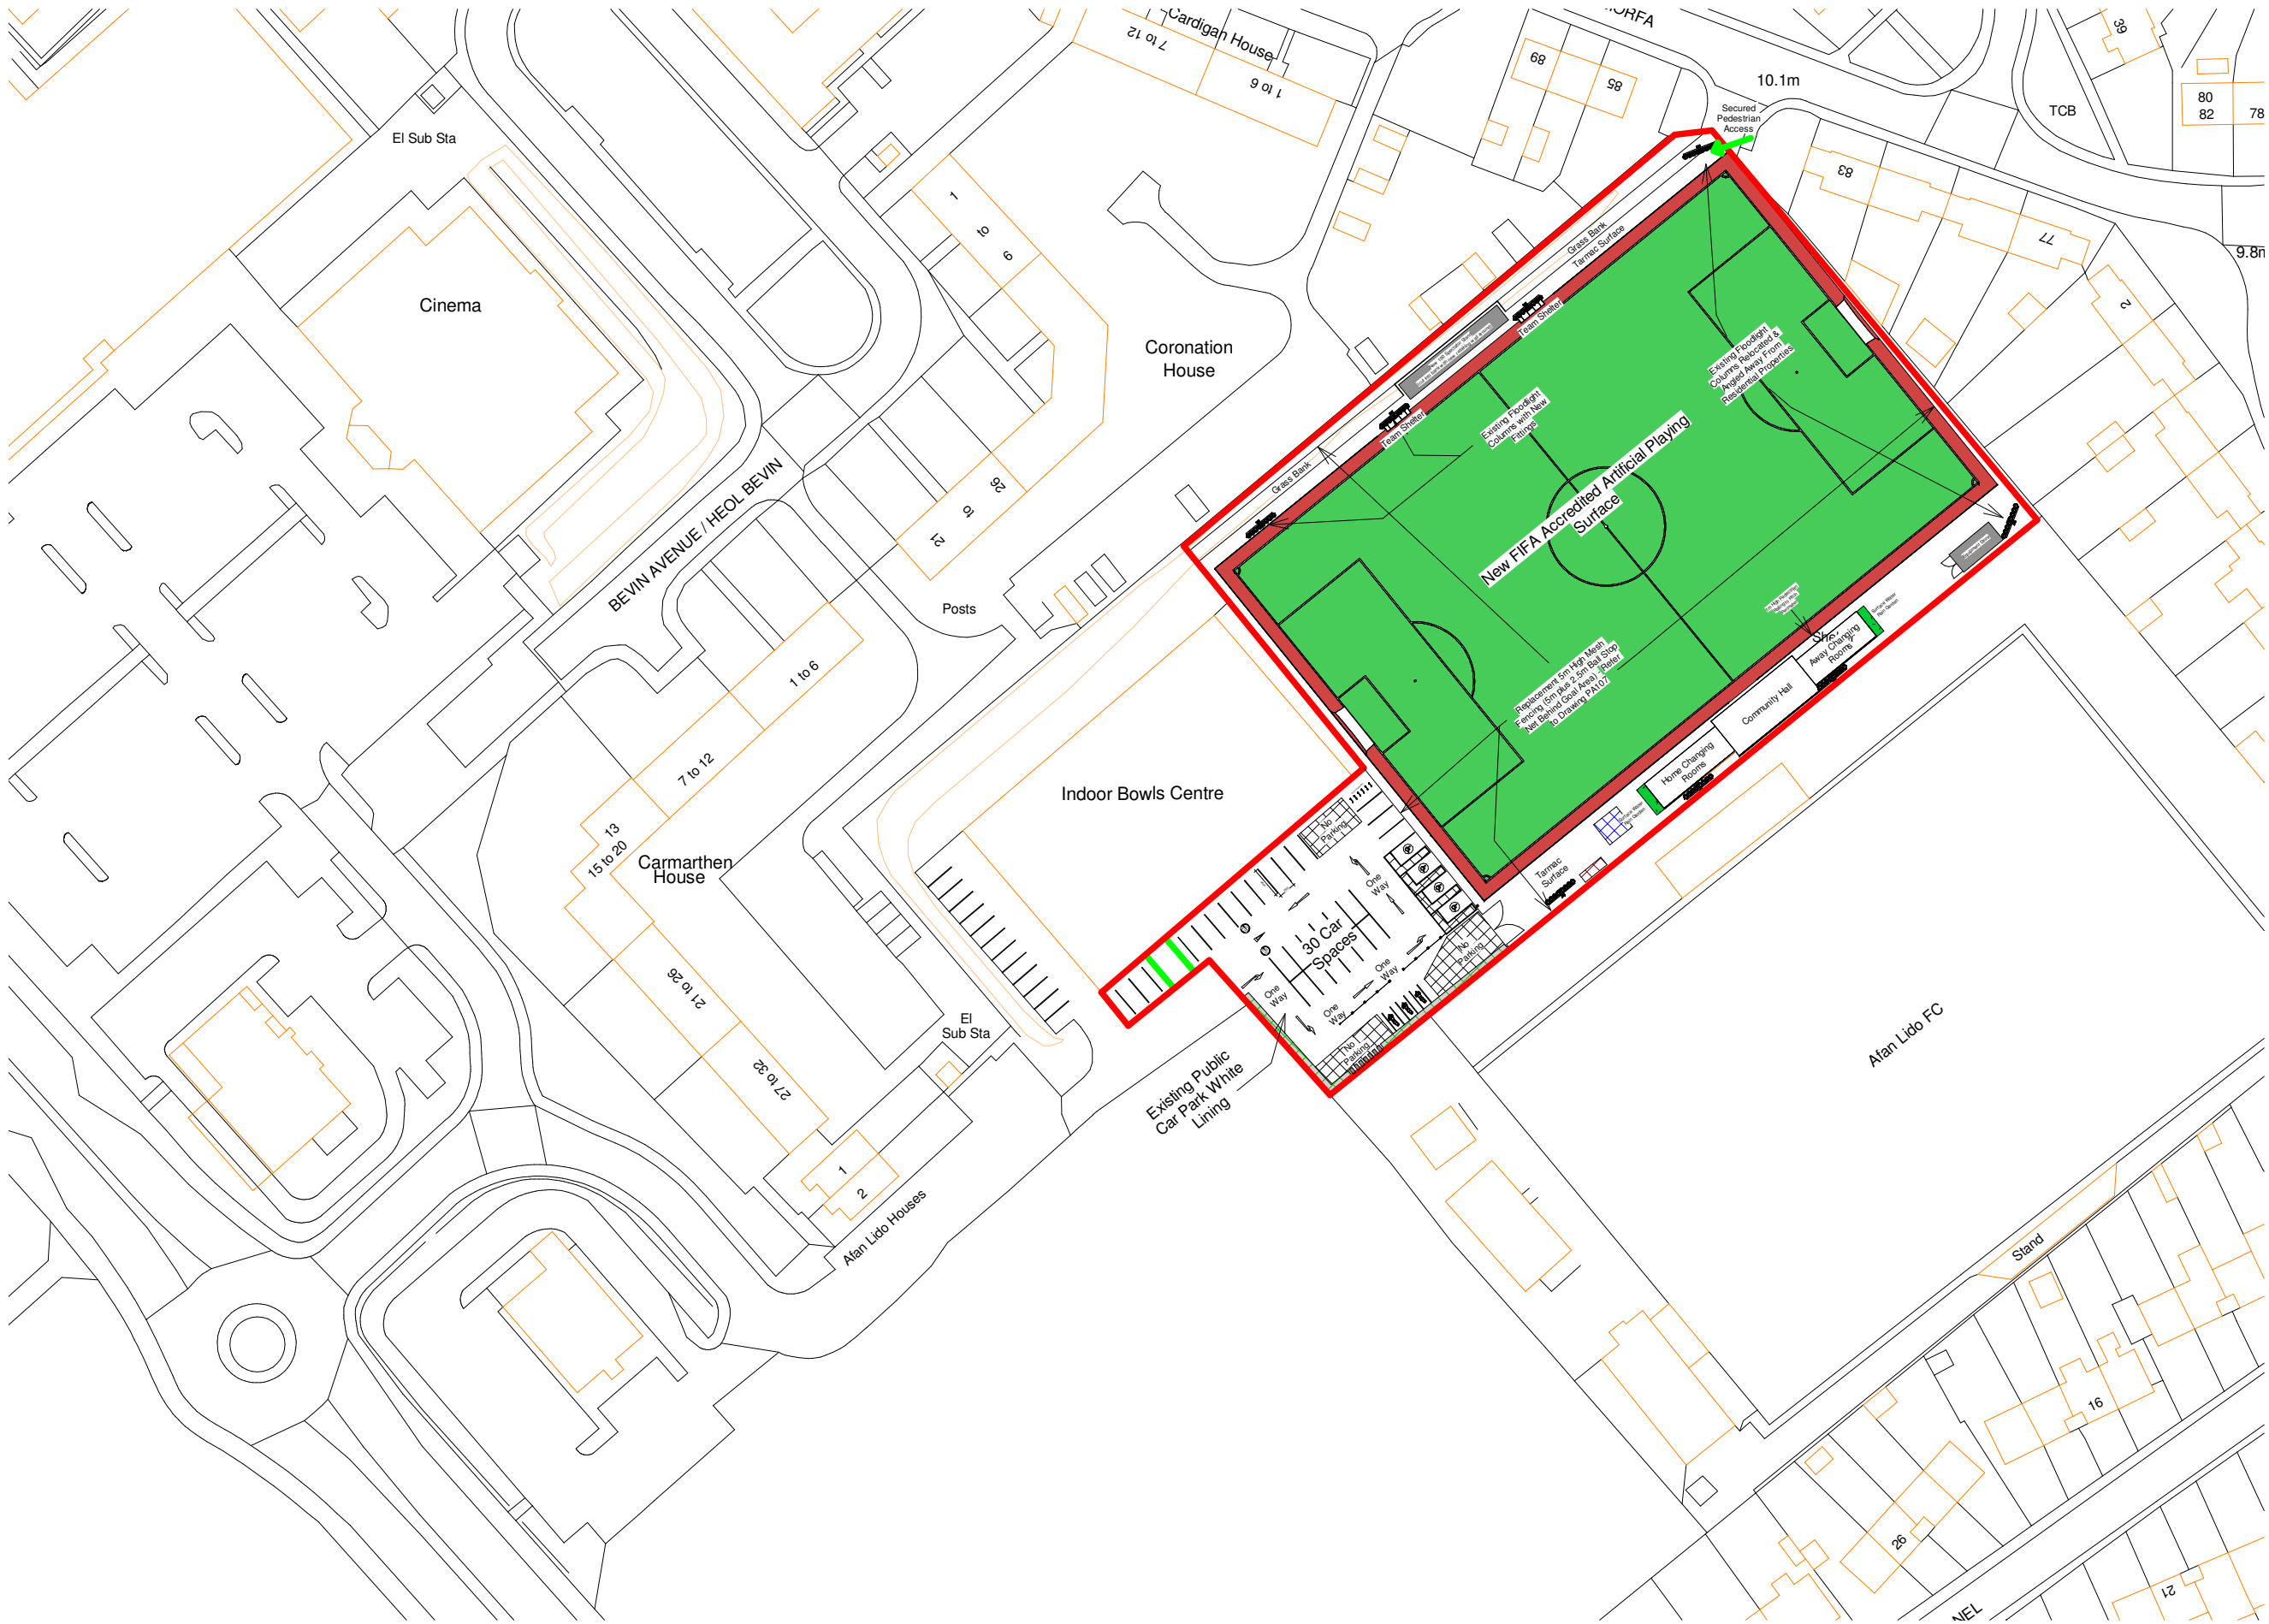

NOTES:

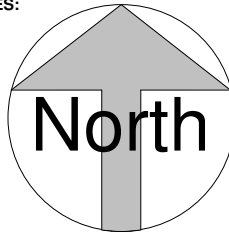

Redline Boundary: 9918 sqm



CONCEPT DESIGNS

DRAWING STATUS

Tender

PROJECT

Afan United FC

TITLE

Proposed Site Plan

CLIENT

Afan United FC

DRAWN BY
Gareth Owen

DATE
13.04.25

SCALE (@A3)
1 : 1000

PROJECT NO.
GOCD AUFC01

DRAWING NO.
PA102

REV
P05

GO CONCEPT DESIGNS LTD, 73 MARINER'S QUAY, PORT TALBOT, SA12 6AN
gareth@goconceptdesigns.co.uk