




Proposed Site Location Plan
1:1250



Proposed Site Block Plan
1:500

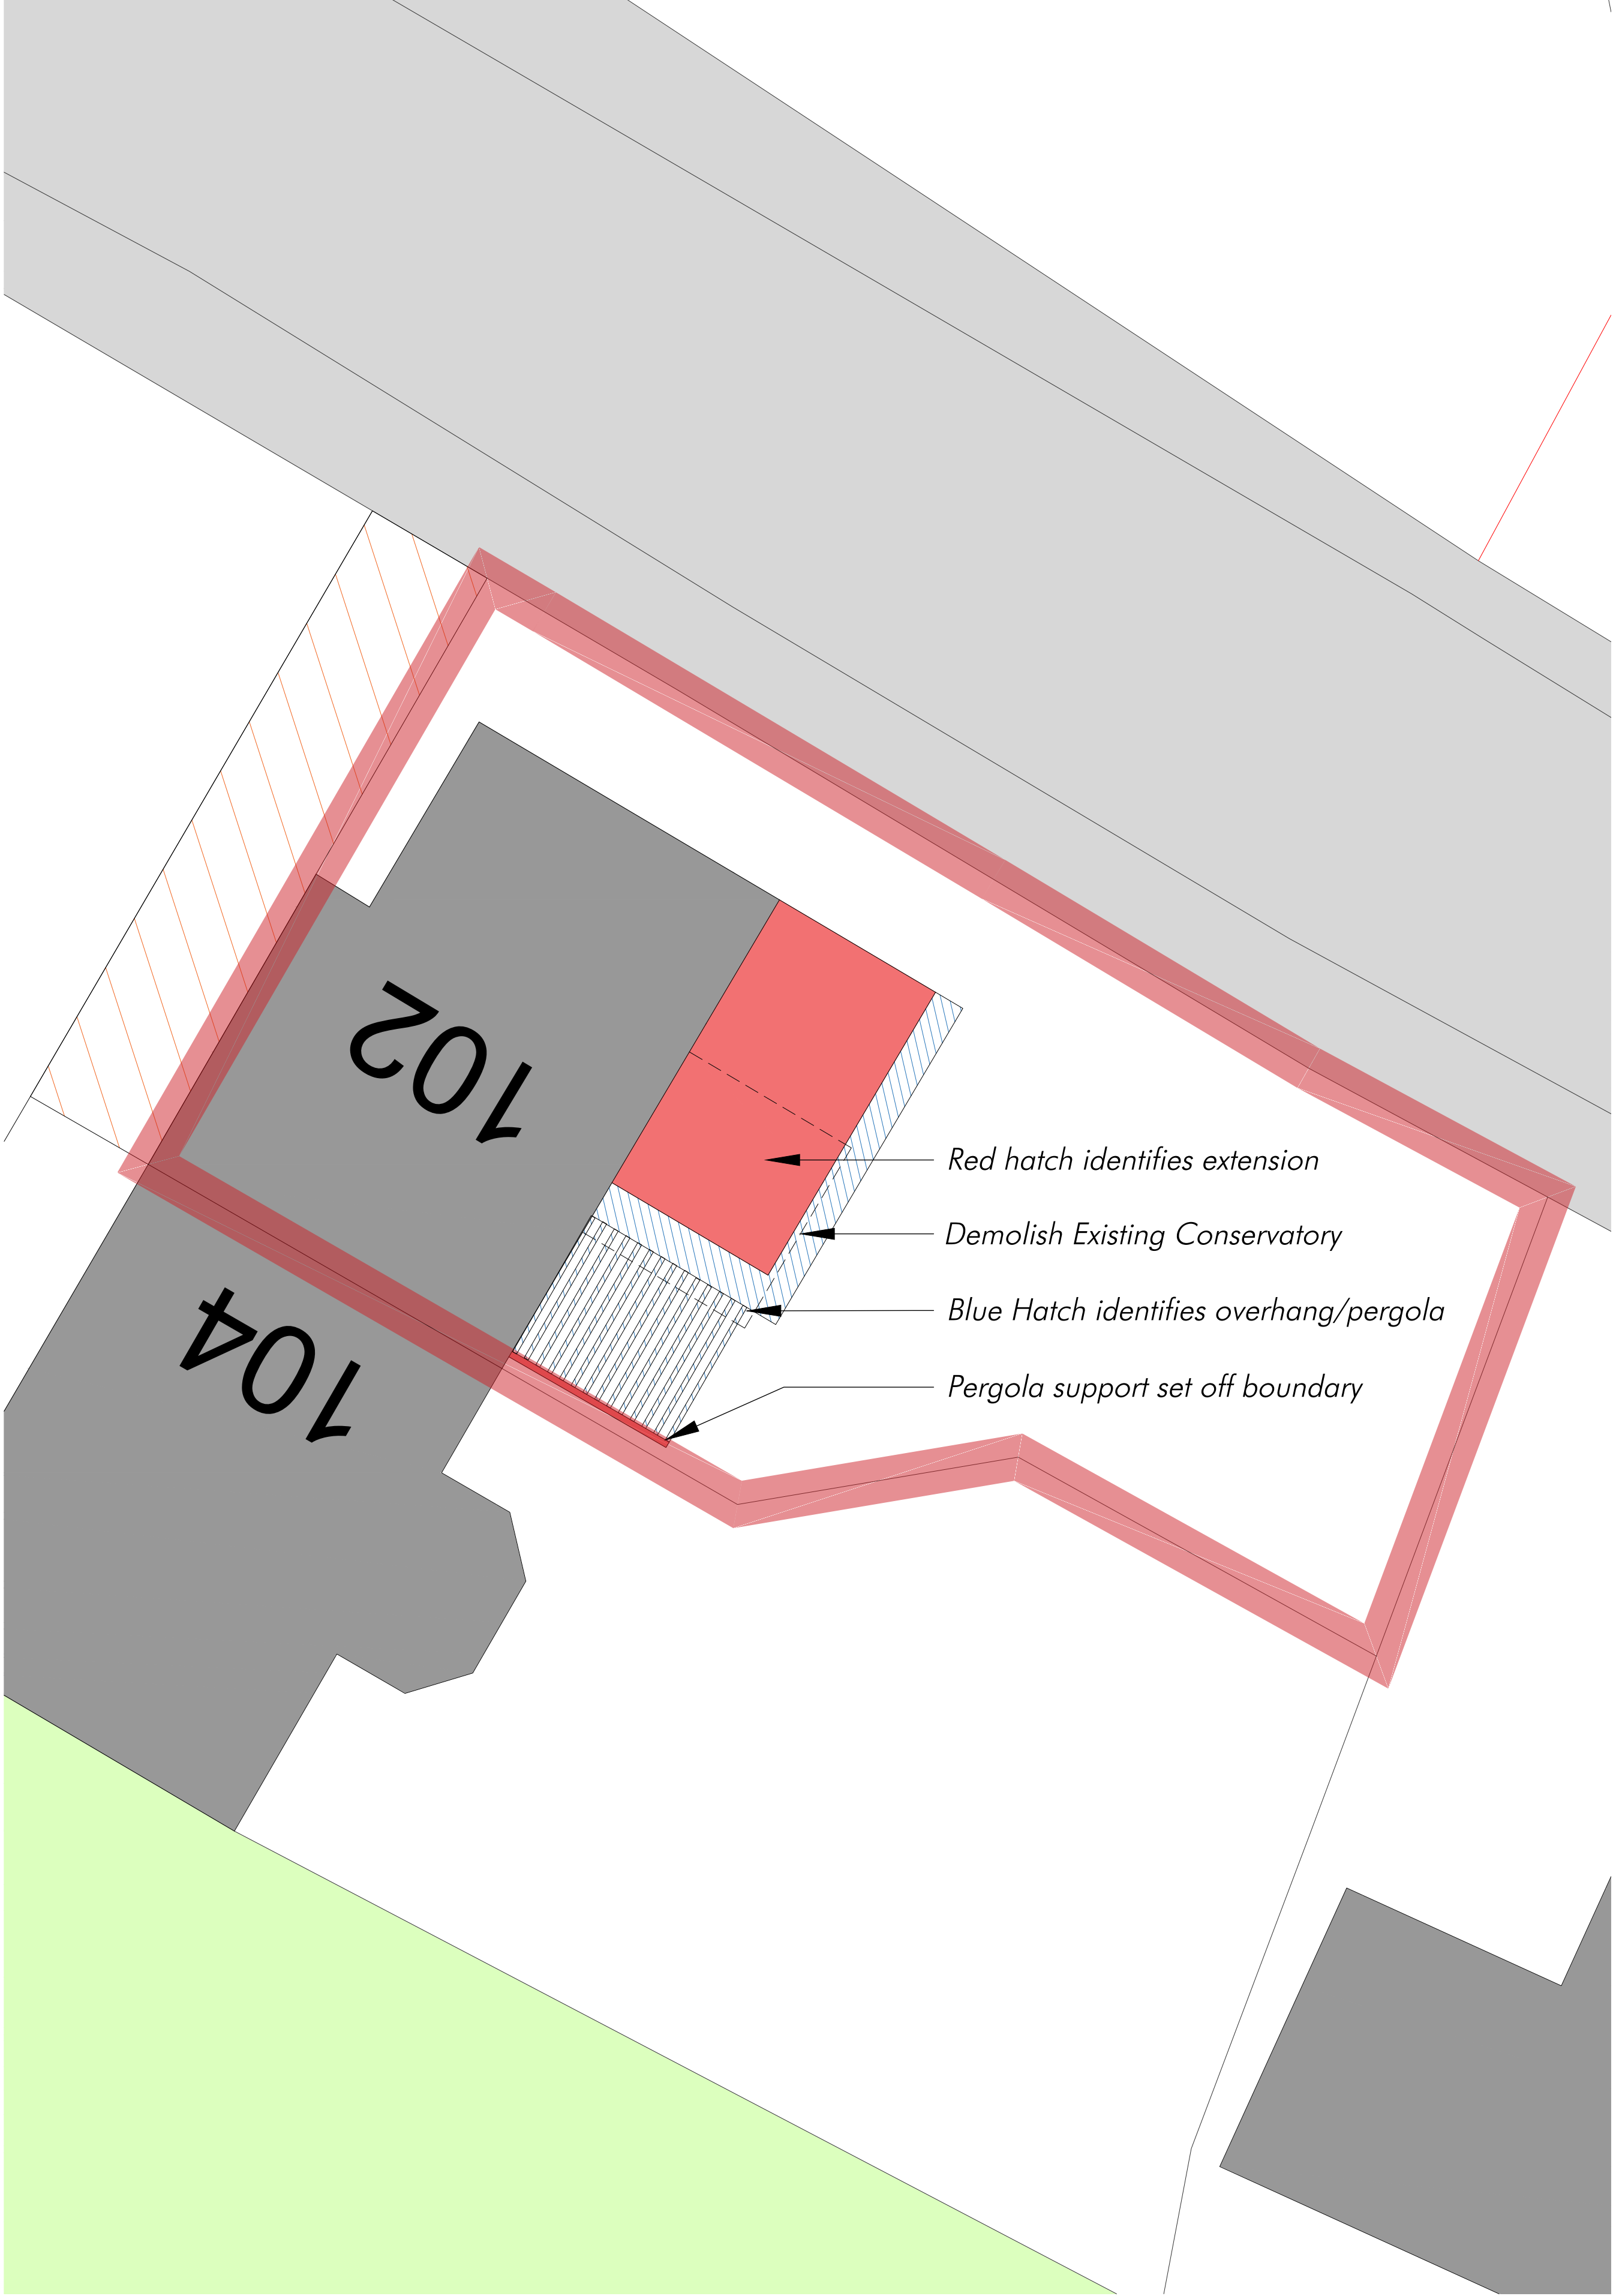

Proposed Enlarged Site Plan
1:100

notes

1. Drawings are based on survey data and may not accurately represent what is physically present.
2. Do not scale from this drawing. All dimensions to be site verified by the contractor before proceeding.
3. All dimensions are in millimetres unless noted otherwise.
4. Amlwg Architecture shall be notified in writing of any discrepancies.


revisions

REV	DATE	DRAWN	APP.	NOTES
A	28.04.25	AW	AW	Scale Amended.
B	15.05.2025	AW	AW	Roof Overhangs Shown
C	19.05.2025	AW	AW	Pergola reflects plan

project north

not to scale

Orange hatch depict access rights only

 

Ordnance Survey, 1:1 Crest Copyright 2025. All rights reserved. Licence number 100022422

status: **S2 - CONCEPT**

client: **Darren + Nicola**

project: **Extension
102 Graig Road, SA8 3DS**

title: **Proposed
Site Plans**

revision:

drawn by: **AW**

approved by: **AW**

date: **23.02.2025**

job no: **063**

scale + size: **as ind. @A1L**

drawing no:

002