
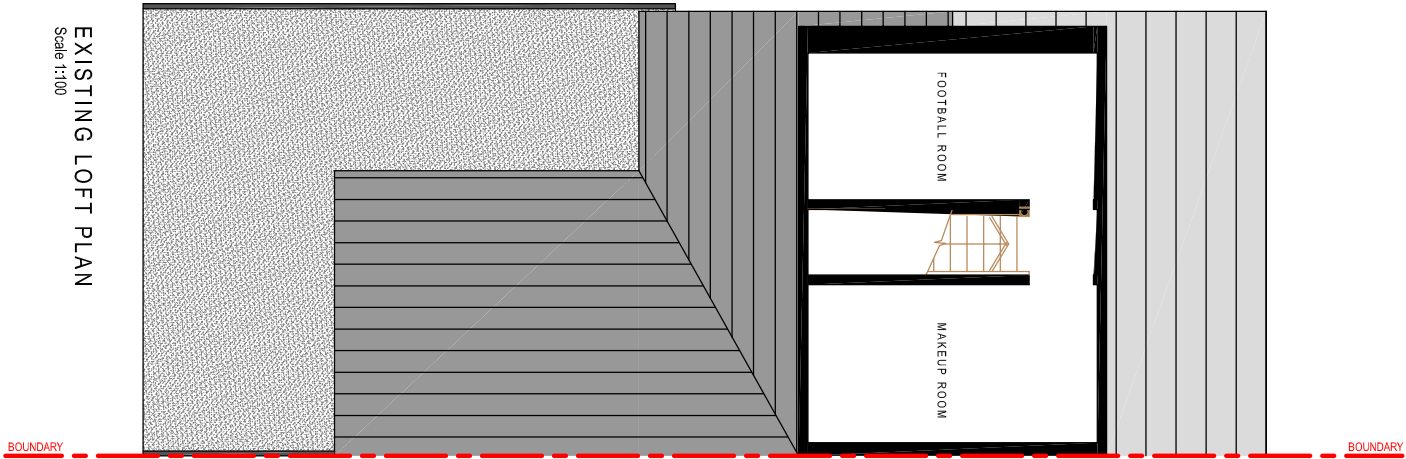
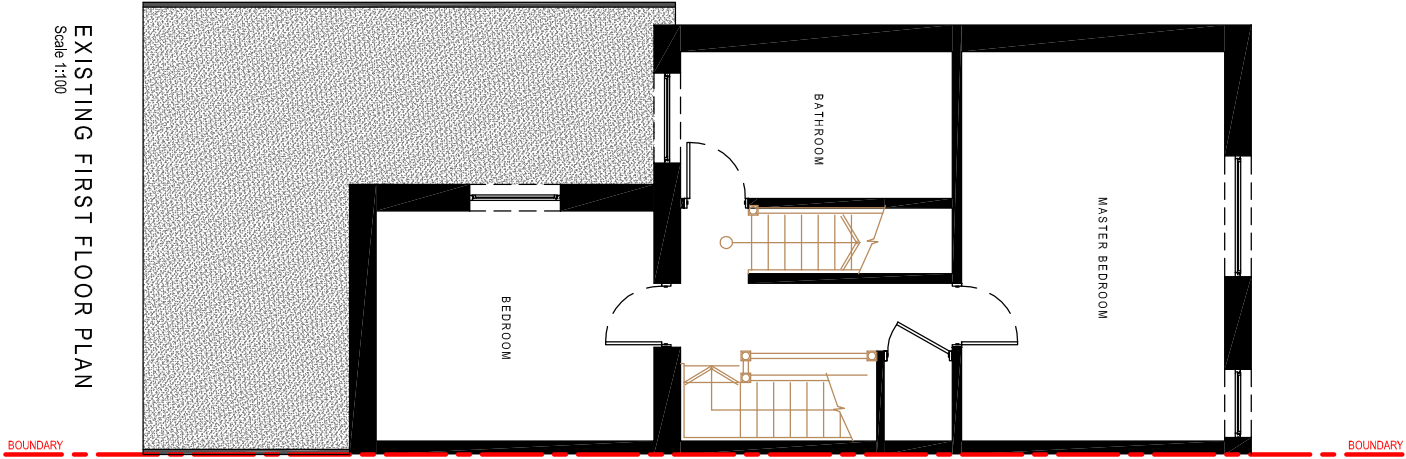


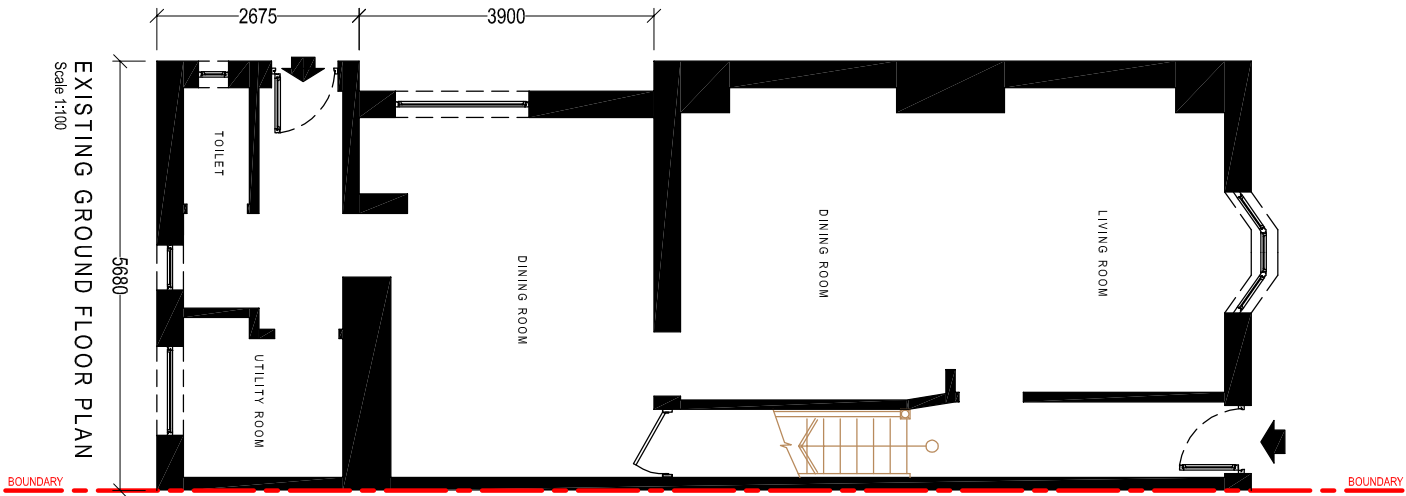

Client:

Mr. Jordan Lloyd
6 Brynhyfryd Terrace
Seven Sisters
SA10 9BA

Project Title:
**PROPOSED PART DOUBLE
PART SINGLE STOREY
REAR EXTENSION**

General Notes:
1. Do not scale from this drawing. Take figures dimension only.
2. Dimensions are in millimetres unless otherwise stated.

Drawing Issue:

PLANNING

Drawing Title: EXISTING FLOOR PLANS			
Drawing No:	CPD-004	Revision:	
Date:	25-11-2024	Revised:	
Scale(s):	1:100	Paper Size:	A3



Cwm Planning & Design Ltd.
(Civil, Structural & Architectural)