




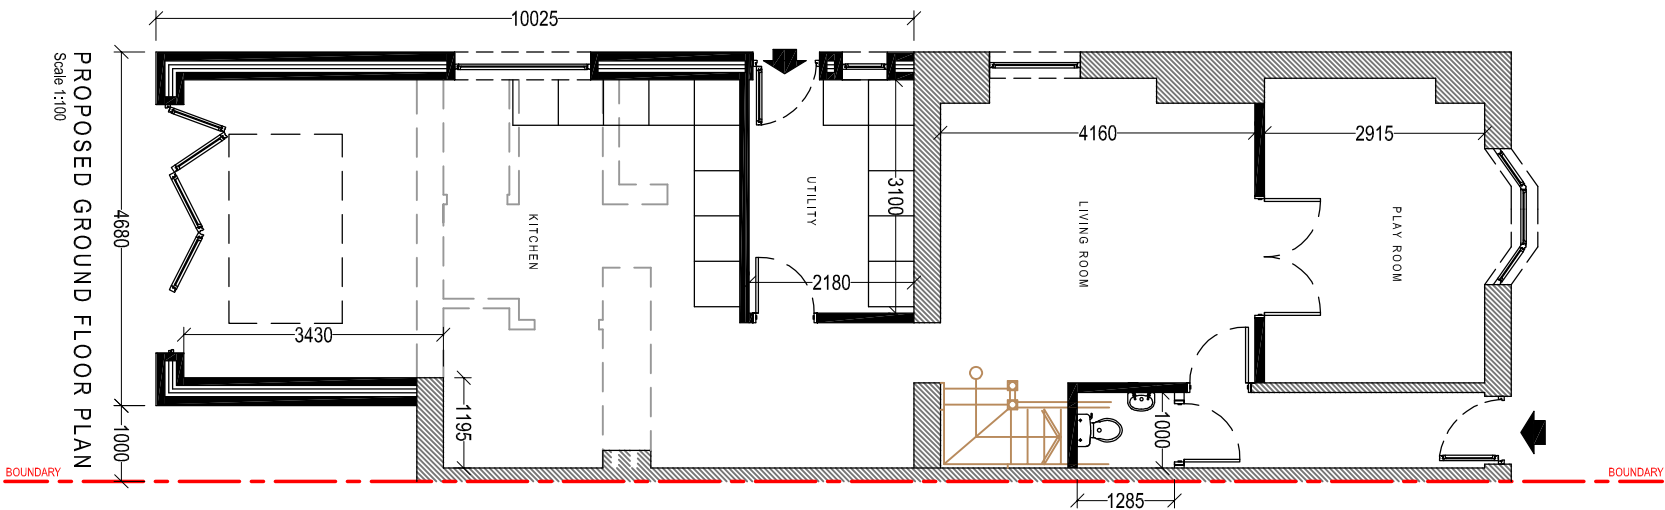

PROPOSED GROUND FLOOR PLAN
Scale 1:100

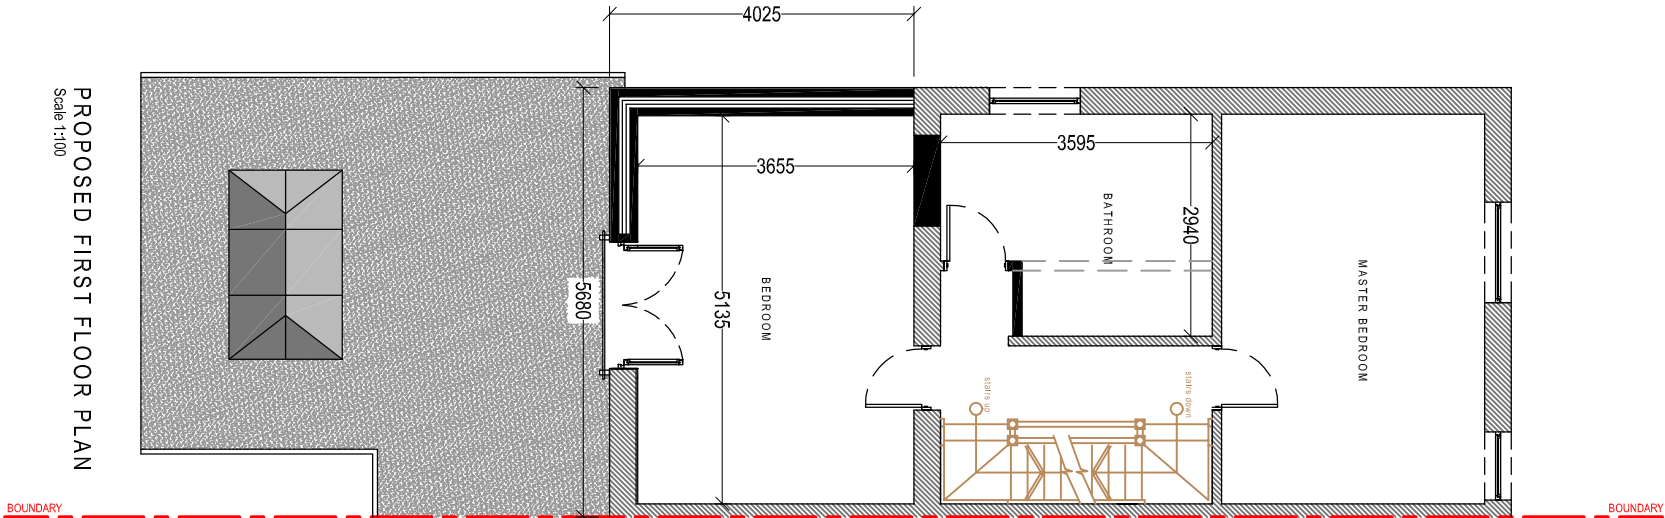

PROPOSED FIRST FLOOR PLAN
Scale 1:100

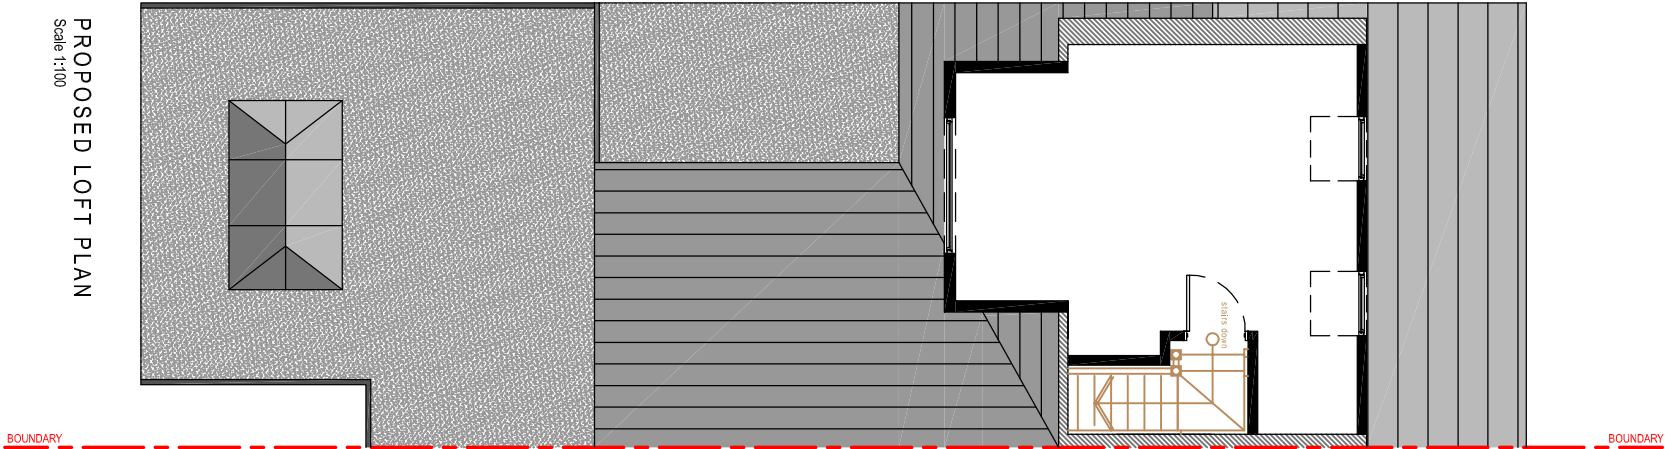

PROPOSED LOFT PLAN
Scale 1:100

Client:		Mr. Jordan Lloyd 6 Brynhyfryd Terrace Seven Sisters SA10 9BA	
Project Title:		PROPOSED PART DOUBLE PART SINGLE STOREY REAR EXTENSION	
General Notes:			
1. Do not scale from this drawing. Take figures dimensions only. 2. Dimensions are in millimetres unless otherwise stated.			
Drawing Issue:			
PLANNING			
Drawing Title: PROPOSED FLOOR PLANS			
Drawing No:	CPD-006	Revision:	B
Date:	15-11-2024	Revised:	28-03-2025
Scale(s):	1:100	Paper Size:	A3
 Cwm Planning & Design Ltd. (Civil, Structural & Architectural)			