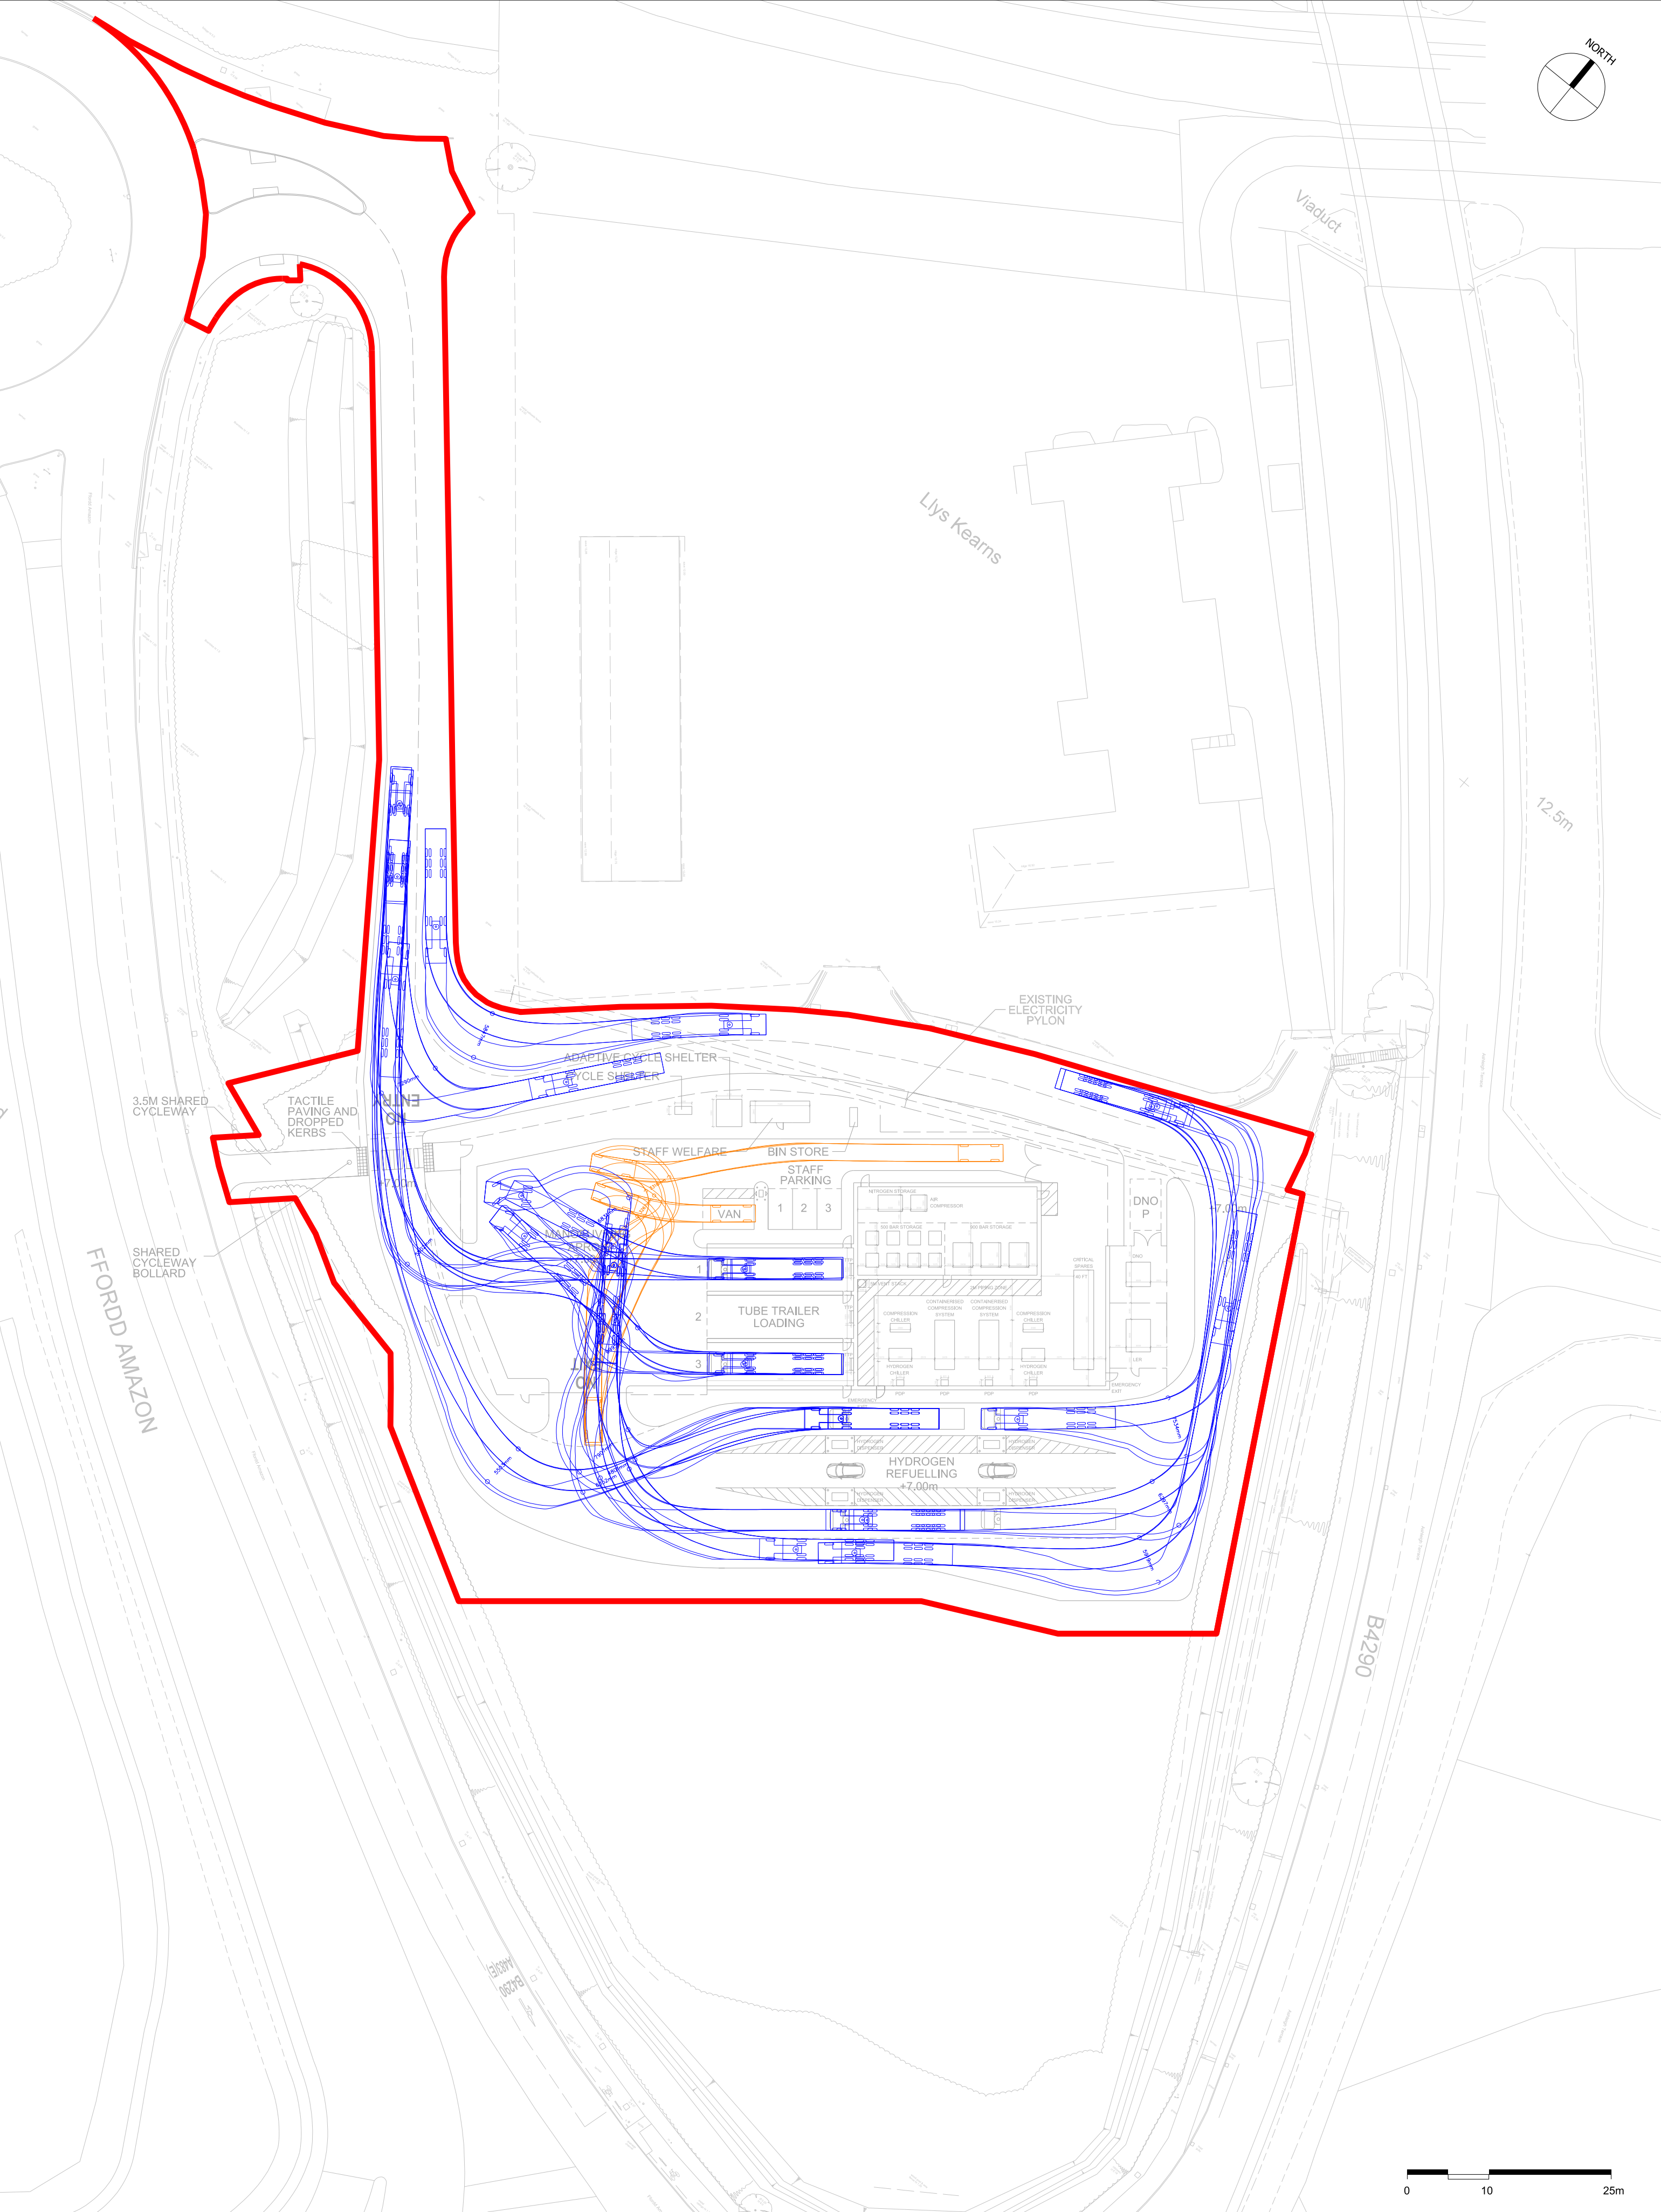



NOTE

1. THIS DRAWING IS COPYRIGHT GSDA LTD.

2. THE CONTRACTOR MUST NOT SCALE FROM THE DRAWING ALL DIMENSIONS TO BE TAKEN FROM DIMENSION STRINGS.

3. WHERE ANY DISCREPANCIES ARE FOUND BETWEEN DIMENSIONS THESE MUST BE BROUGHT TO THE ATTENTION OF THE ARCHITECTS FOR RESOLUTION.

4. WHERE DISCREPANCIES EXIST BETWEEN REFERENCE OR ASSEMBLY DRAWINGS & DETAIL DRAWINGS, THE LATTER TAKE PREFERENCE.
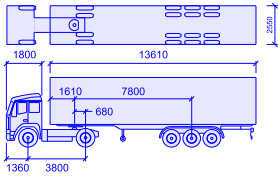
| LEGEND                                                                              |   |
|-------------------------------------------------------------------------------------|---|
|  | <b>ARTICULATED HGV</b><br>OVERALL LENGTH 18.40m<br>TRACTOR WIDTH 2.550m<br>TRAILER WIDTH 2.550m<br>TRACTOR TRACK 2.550m<br>TRAILER TRACK 2.550m<br>STEERING ANGLE 42.7deg<br>LOCK TO LOCK TIME 6.0sec<br>ARTICULATING ANGLE 70 deg |
|  | <b>RIGID VAN (5.5M)</b><br>OVERALL LENGTH 5.500m<br>WIDTH 2.000m<br>TRACK 2.080m<br>STEERING ANGLE 41.5deg<br>LOCK TO LOCK TIME 8.0sec                                                                                             |

| PROJECT        |               | SWANSEA HYDROGEN                      |          |
|----------------|---------------|---------------------------------------|----------|
| DRAWING        |               | Proposed Site Plan (Vehicle Tracking) |          |
| FOR PLANNING   |               | -                                     | 25/01/30 |
| SCALE 1:250@A0 | DATE 25/05/16 | A                                     | 25/05/16 |
| 1463 PL012     | A             |                                       |          |
| DWG. NO.       | REVISION      |                                       |          |

**GSDA**  
GARRY STEWART DESIGN ASSOCIATES  
01 Meadlake Place, Thorpe Lea Rd, Egham,  
Surrey TW20 8HE, United Kingdom  
T: +44 (0)1391 285231

**Marubeni**  
95 Gresham Street  
London  
EC2V 7AB  
+44 (0)20 7526 8811  
www.marubeni-europower.com