




Floor Plan

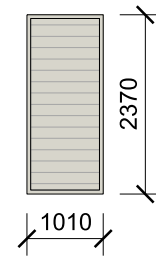


Roof Plan

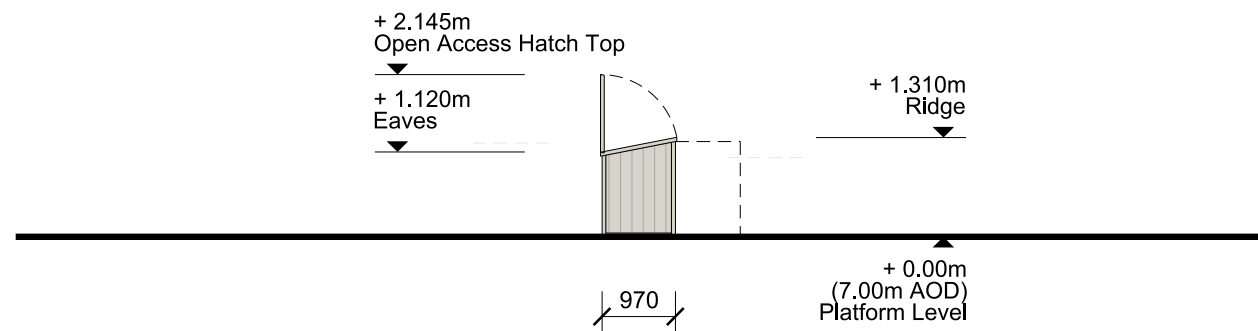


North Elevation

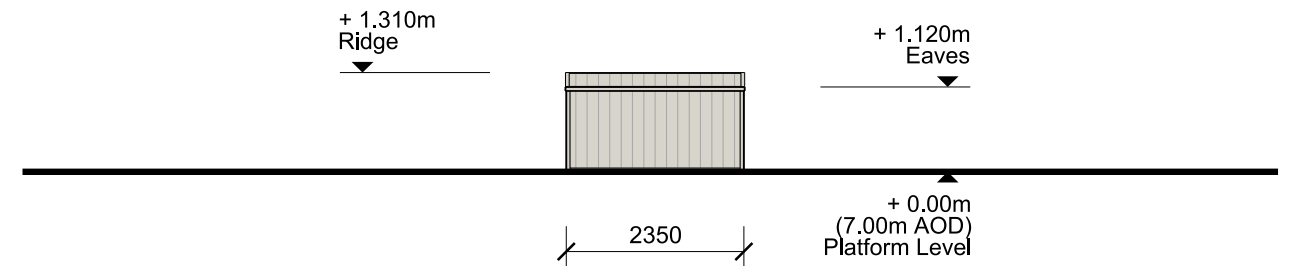

East Elevation

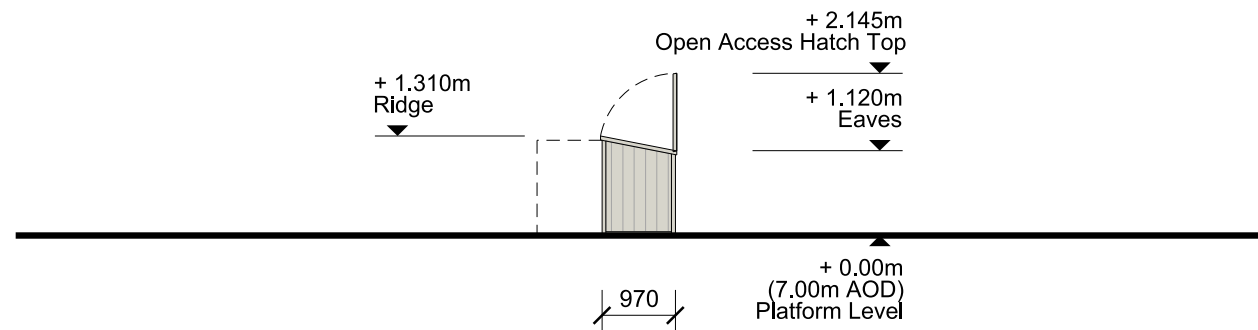

South Elevation

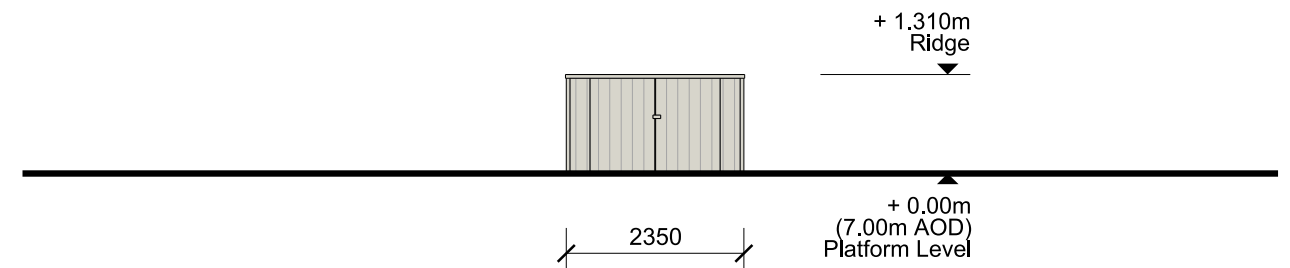

West Elevation



- NOTE
- THIS DRAWING IS COPYRIGHT GSDA LTD.
 - THE CONTRACTOR MUST NOT SCALE FROM THE DRAWING. ALL DIMENSIONS TO BE TAKEN FROM DIMENSION STRINGS.
 - WHERE ANY DISCREPANCIES ARE FOUND BETWEEN DIMENSIONS THESE MUST BE BROUGHT TO THE ATTENTION OF THE ARCHITECTS FOR RESOLUTION.
 - WHERE DISCREPANCIES EXIST BETWEEN REFERENCE OR ASSEMBLY DRAWINGS & DETAIL DRAWINGS, THE LATTER TAKE PREFERENCE.

PROJECT						
SWANSEA HYDROGEN						
DRAWING						
FOR PLANNING			-	25/01/30	Issued for Planning	
1:50@A1	25/05/16	A	25/05/16	Issued for Planning		
SCALE 1:100@A3	DATE					
1463 PL404	A					
DWG. NO.	REVISION					

GSDA
GARRY STEWART DESIGN ASSOCIATES
01 Meadlake Place, Thorpe Lea Rd, Egham,
Surrey TW20 8HE, United Kingdom
T: +44 (0)7391 285231

Marubeni
95 Gresham Street
London
EC2V 7AB
+44 (0)20 7826 8811
www.marubeni-europower.com