


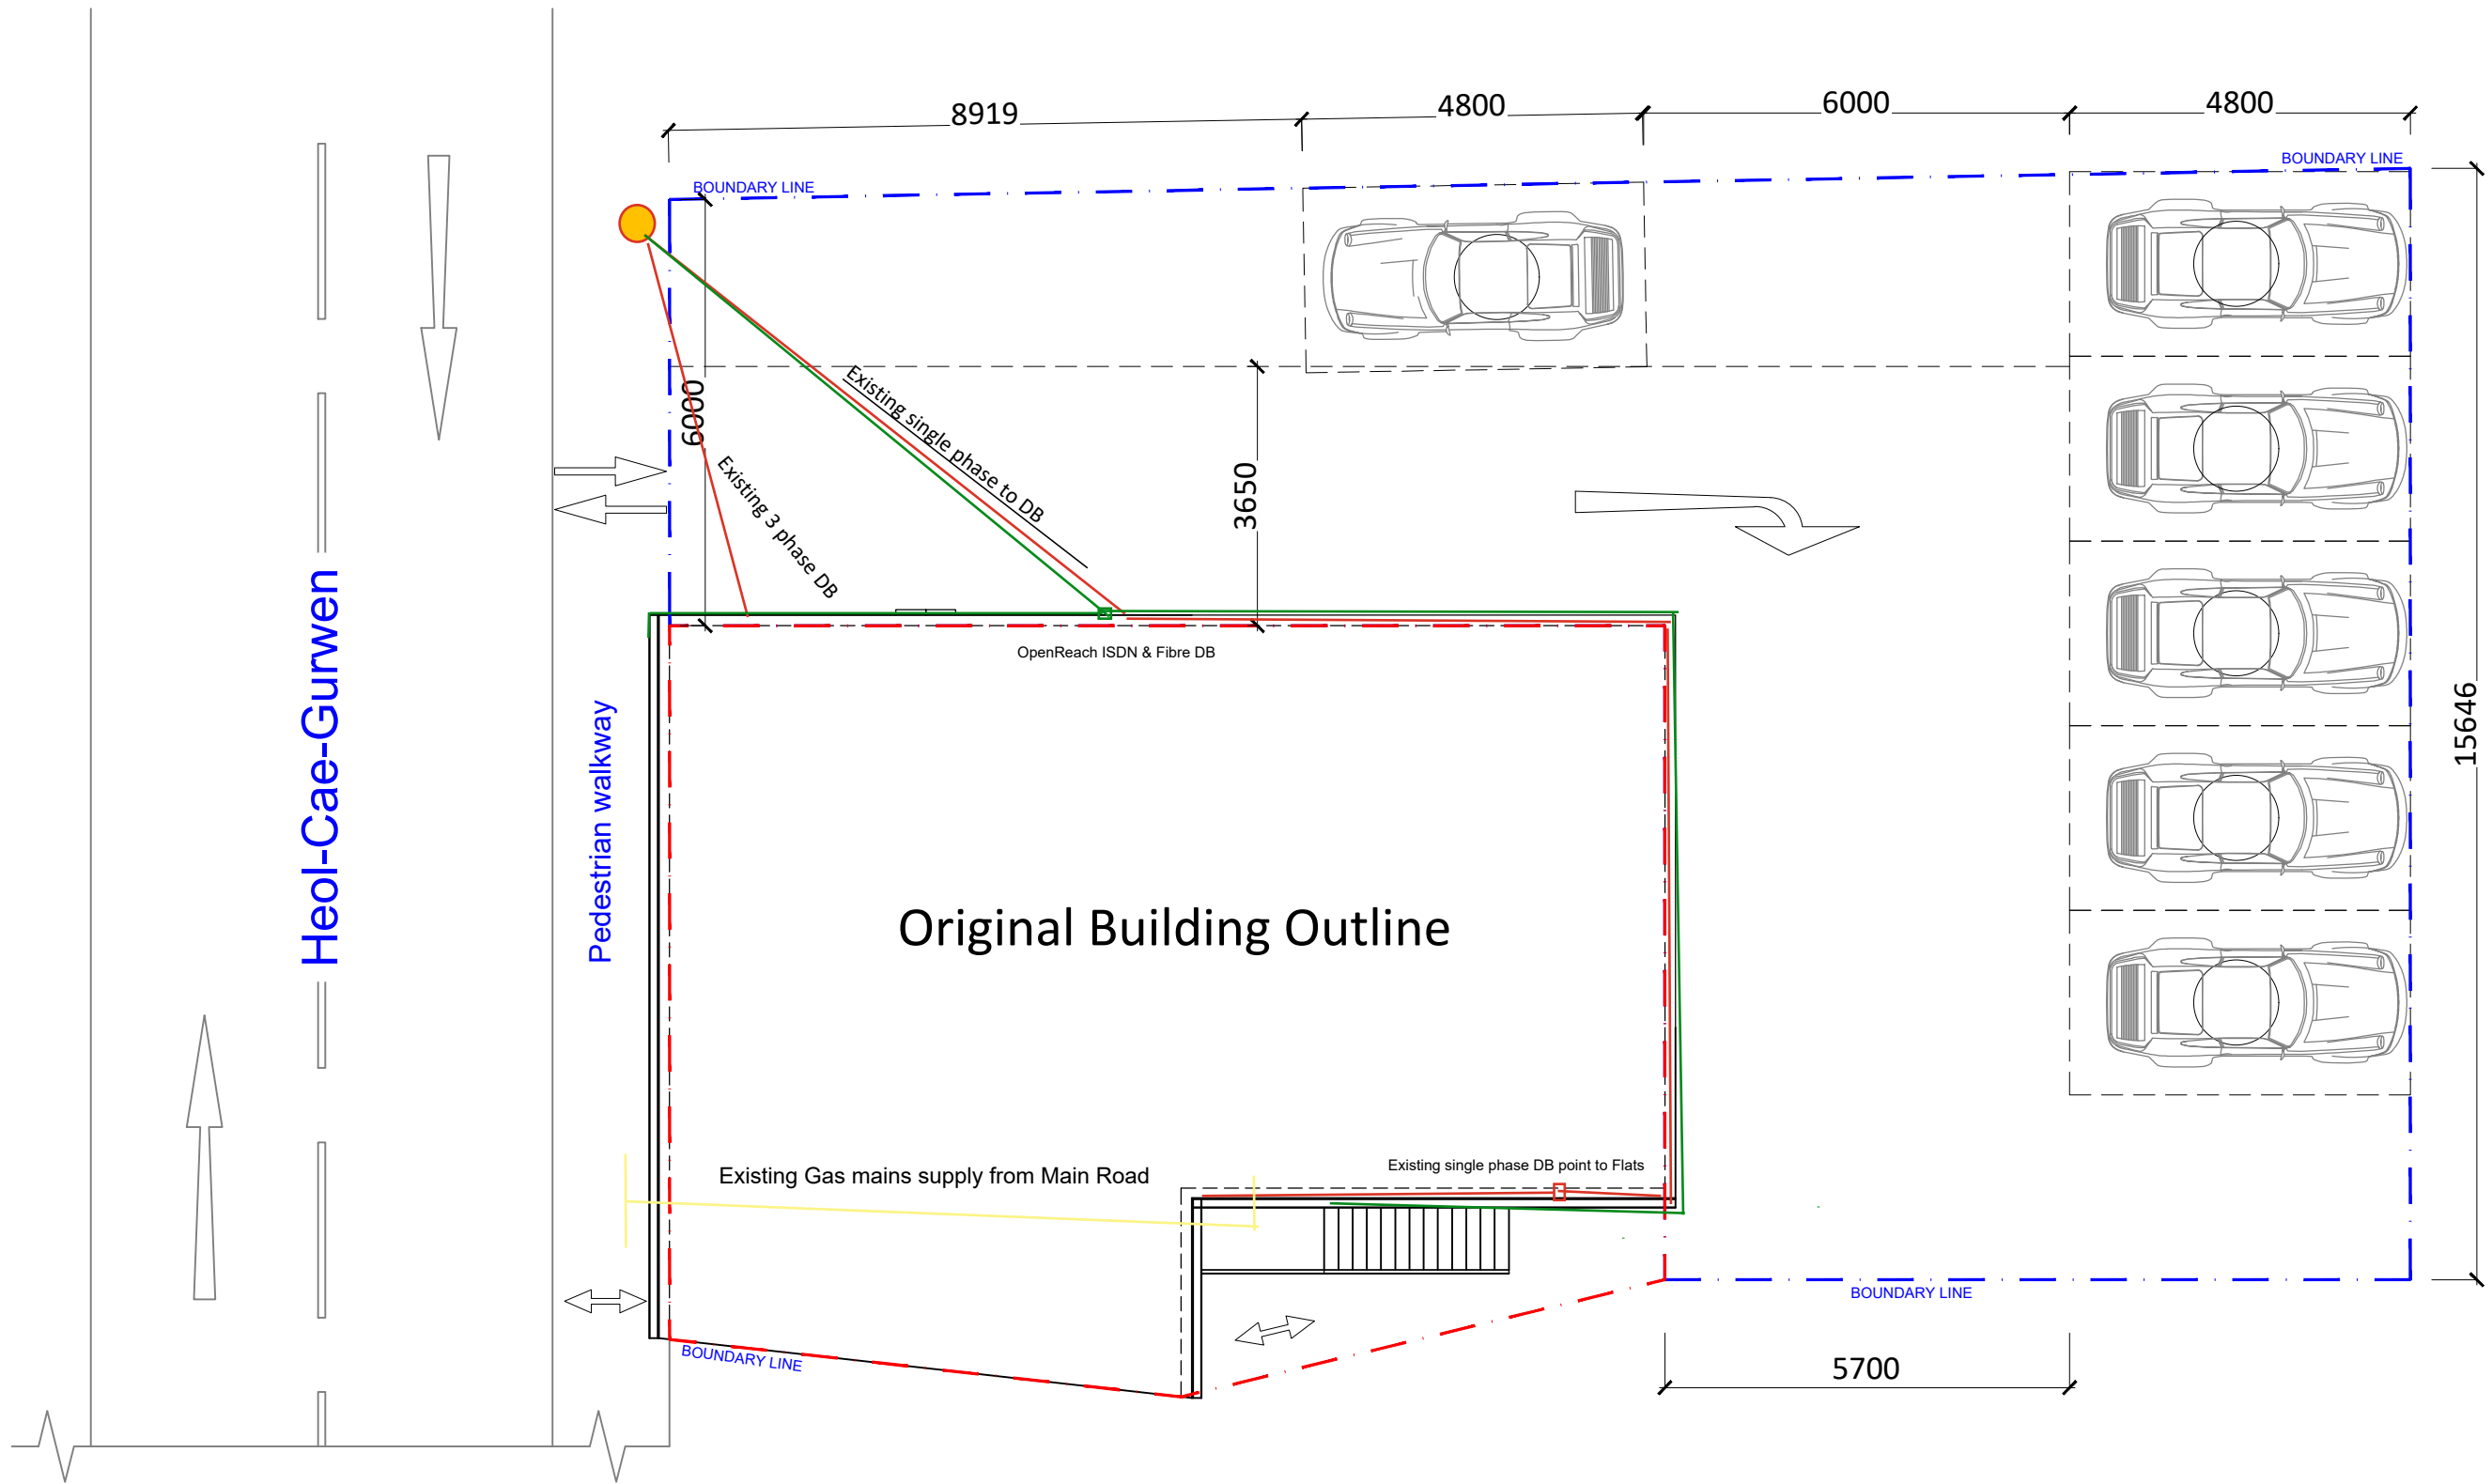

Existing Site Plan Layout
SCALE 1:100

			PROJECT			DRAWING TITLE			Existing High Speed Fibre and Legacy ISDN and PSTN Lines. Existing 3 Phase for Shop and single phase for 3 flats
			63 Heol Cae Gurwen Gwaun Cae Gurwen Ammanford Neath Port Talbot SA18 1HG			EXISTING Infrastructure			
			DRAWING NO.		REV.	0246810 Meters @ 1:100 @ A3			
REV	DATE	NOTES	PP-087						
			DATE	DRAWN	SCALE				
			23-05-25	FU	1:100@A3				