




Elevation A-A
Datum: 43000mm



Elevation A-A continued
Datum: 43000mm



Elevation B-B
Datum: 55000mm

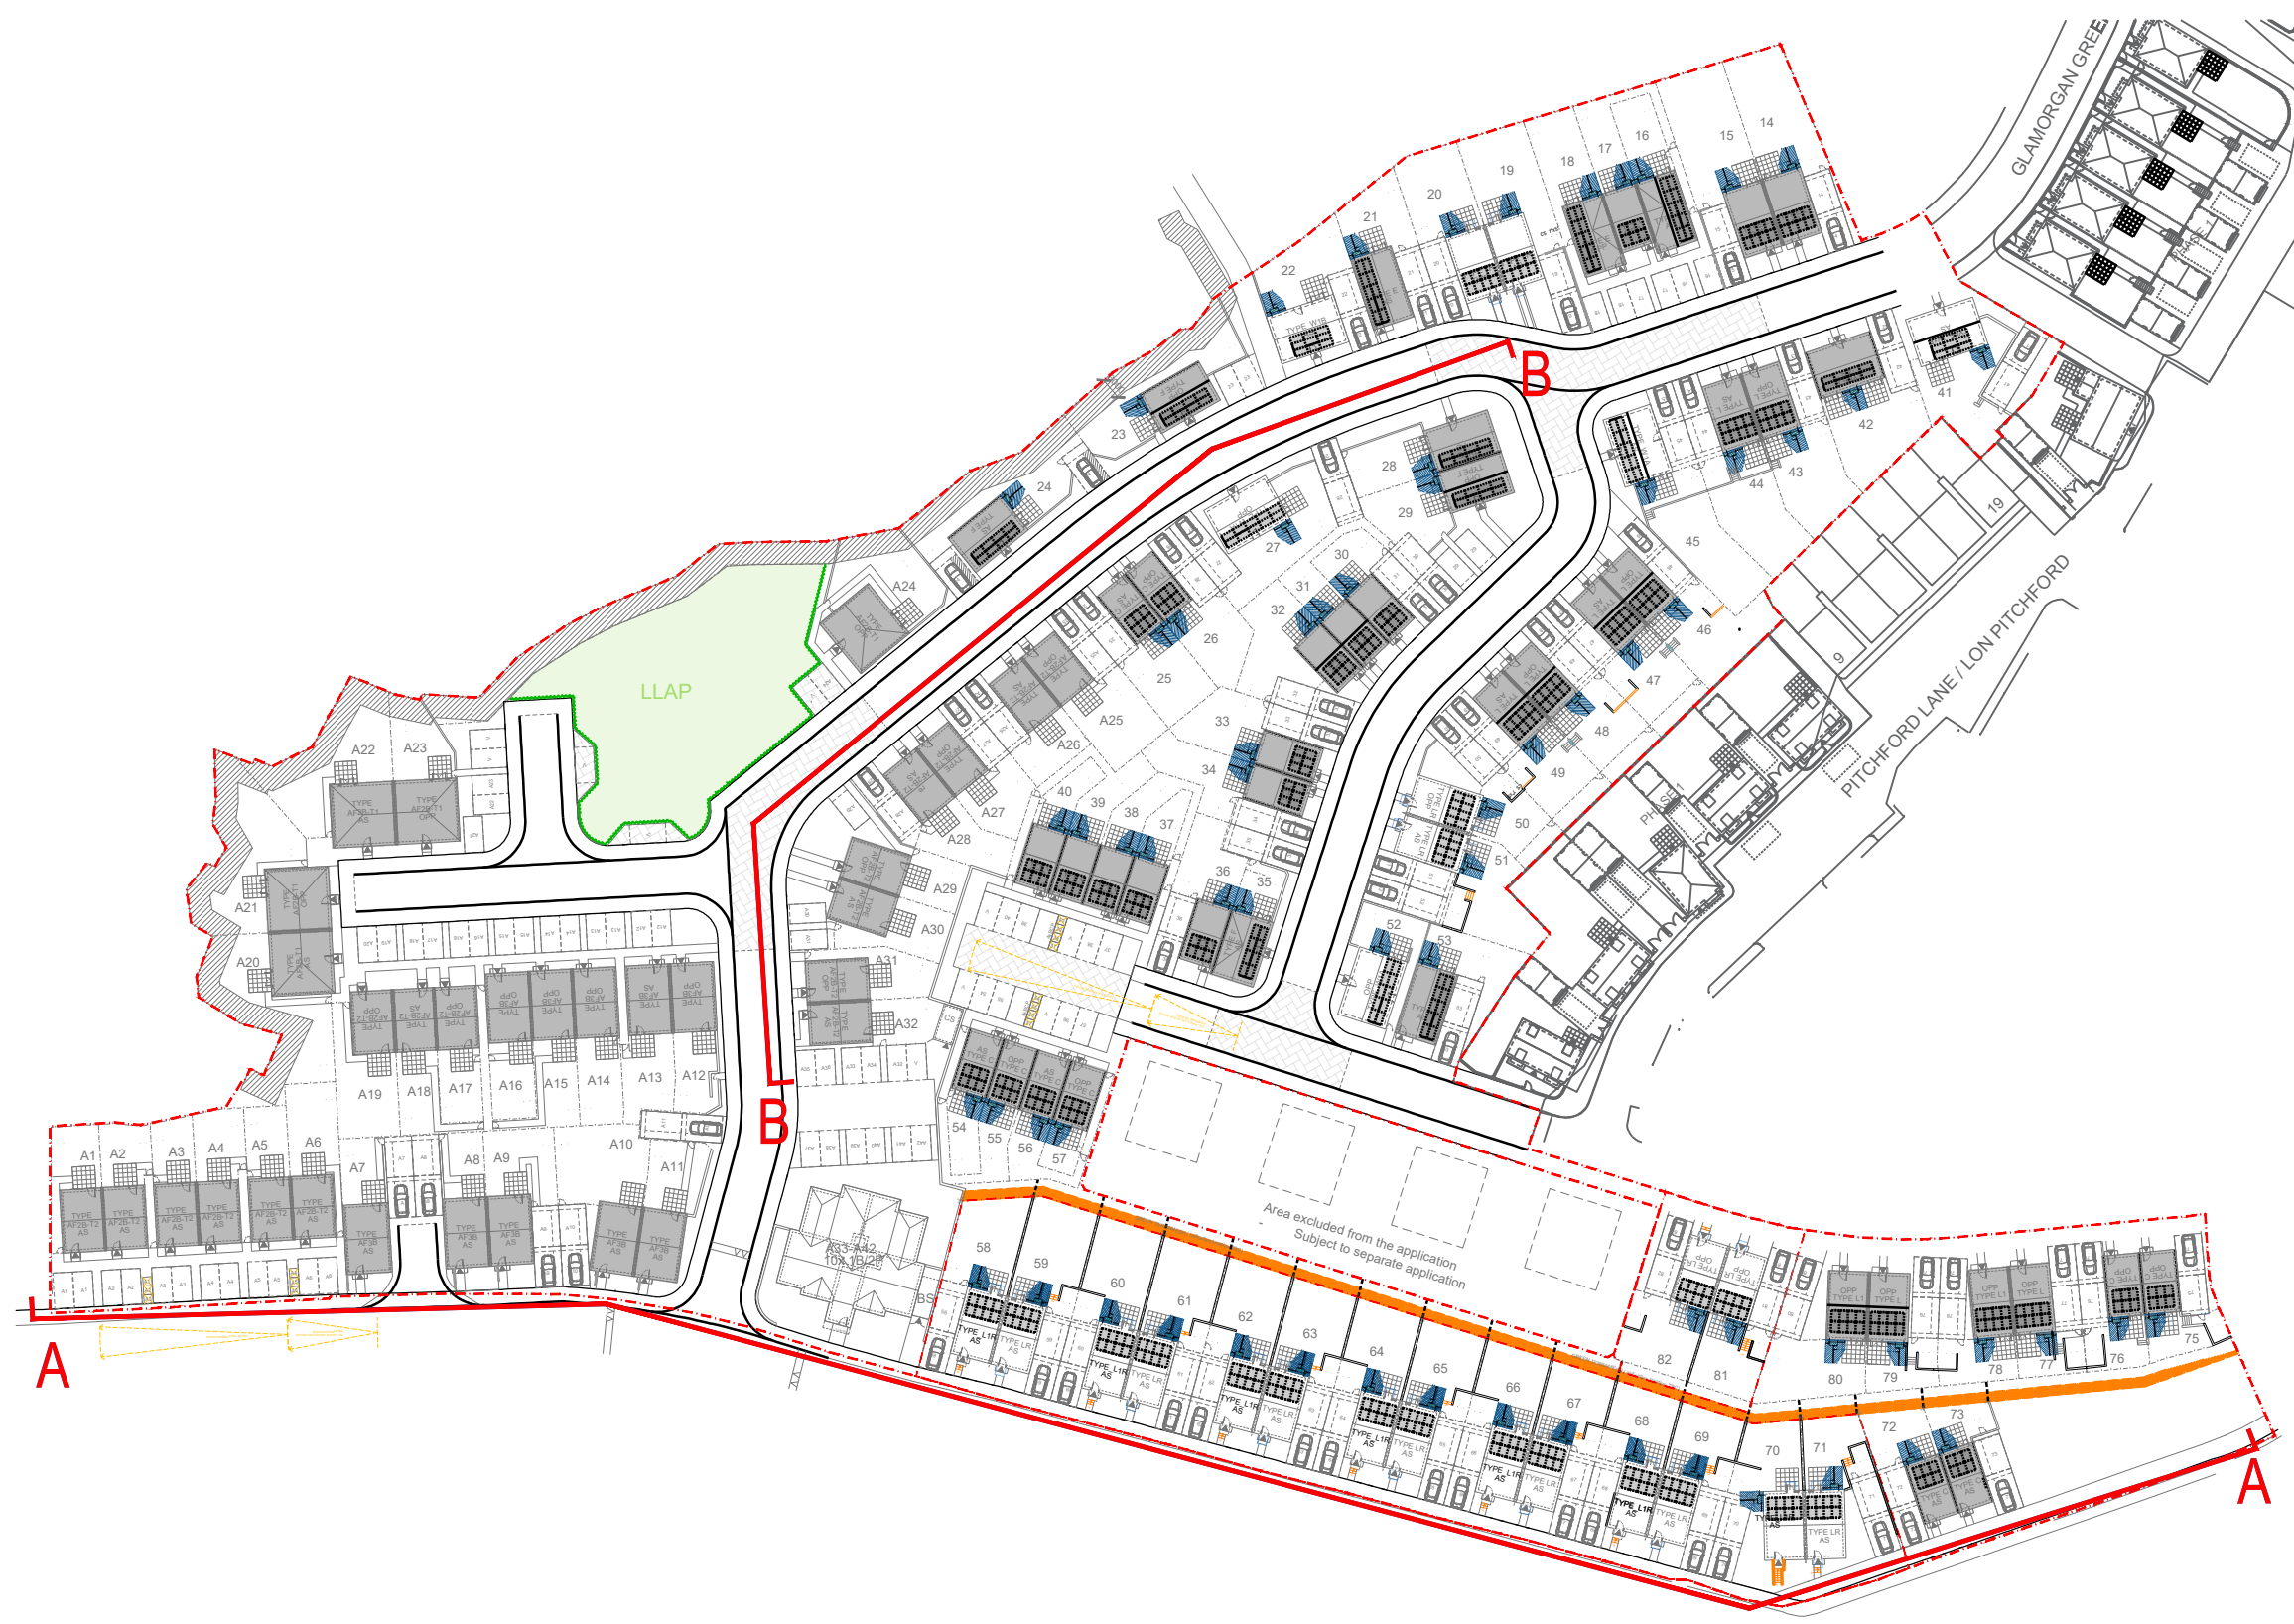

NOT TO SCALE

This line should measure 70mm when printed correctly				
This drawing is the copyright of Roberts Limbrick Ltd and should not be reproduced in whole or in part or used in any manner whatsoever without their written permission.				
Responsibility is not accepted for errors made by others in scaling from this drawing. Use only figured dimensions and report any discrepancies or omissions to the Architect immediately.				
Rev	Date	By	Chk	Description
A	21.02.2020			First Issue
B	04.11.2024			Updated to suit site plan
C	28.02.2025			Street Scenes updated - Render plots shown on A-A and Chimneys removed on B-B
D	04.03.2025			Street Scenes updated - PV panels added. PV panels re-located to rear for plots 58-73 (Street Elevation A-A)

NOTE: LEVELS ARE INDICATIVE ONLY AND THEY WILL BE DEFINED AT THE TECHNICAL STAGE;

rl.

Roberts Limbrick

03333 405 500

mail@robertslimbrick.com

robertslimbrick.com

Registered Office: England No. 06556209

Project Name
Residential Development
Coed Darcy Phase 2 (Pobl)

Client Name

TRJ

Drawing Title
Proposed
Street Elevations

Scale	Project No.
1/200 @ A1	11341

Status	Purpose Of Issue
A3	Issued for Planning

Project	Org	Vol	Level	Form	Role
11341	RL	ZZ	00	DR	A

Number	Revision
PL12	D