




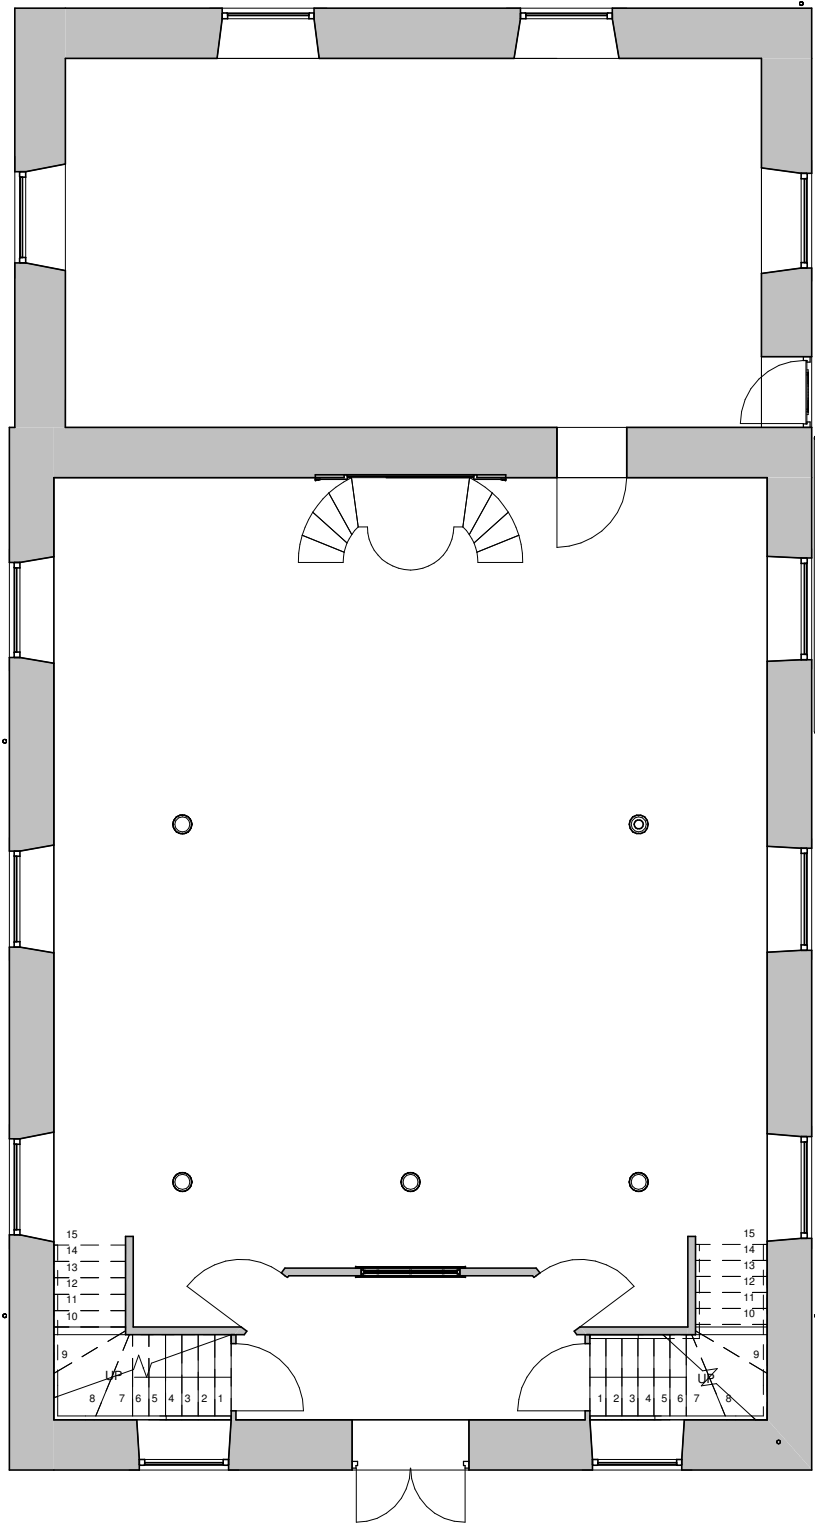


EXISTING GROUND FLOOR
1 : 100

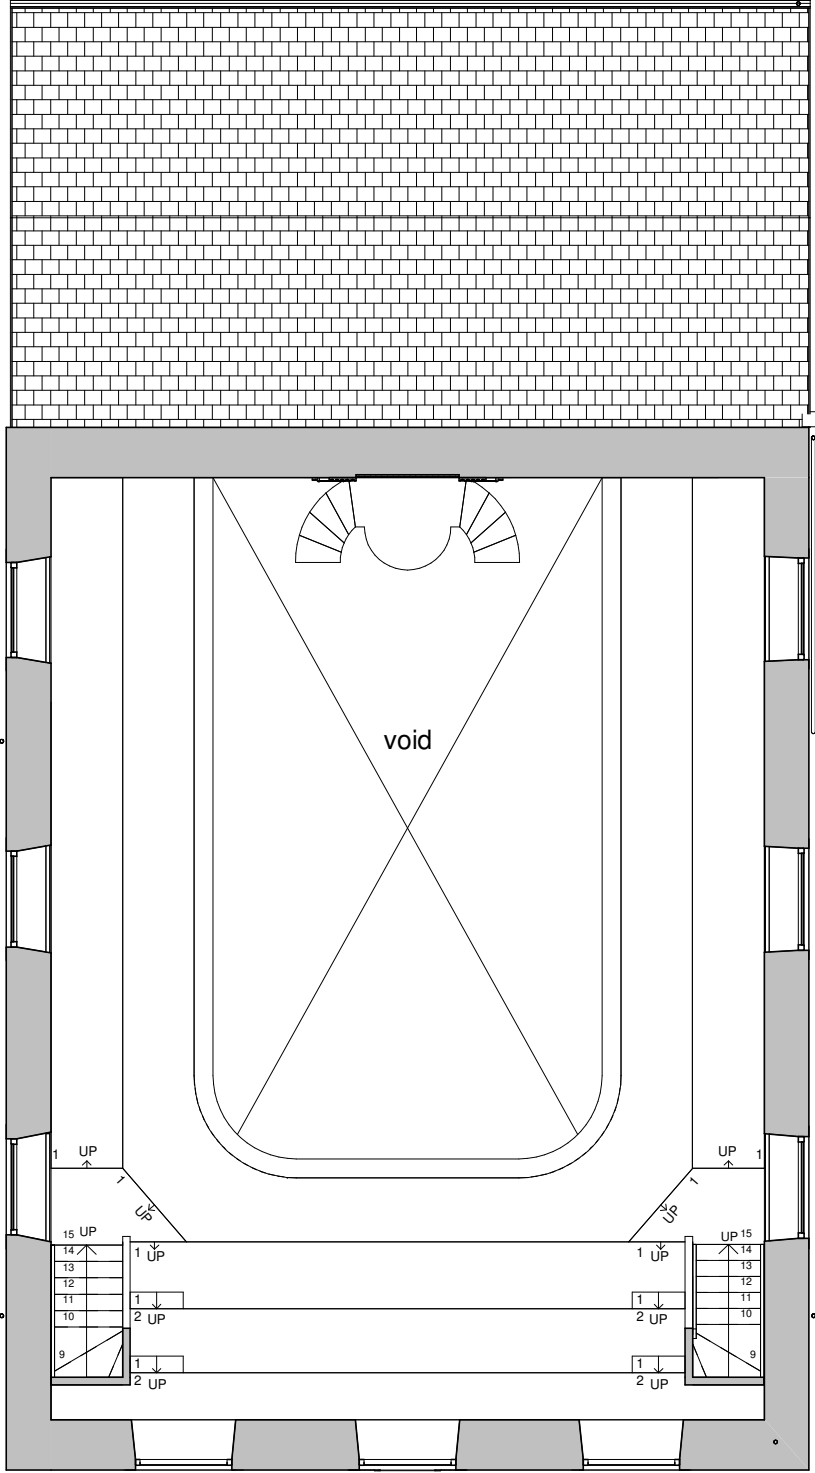


EXISTING FIRST FLOOR
1 : 100

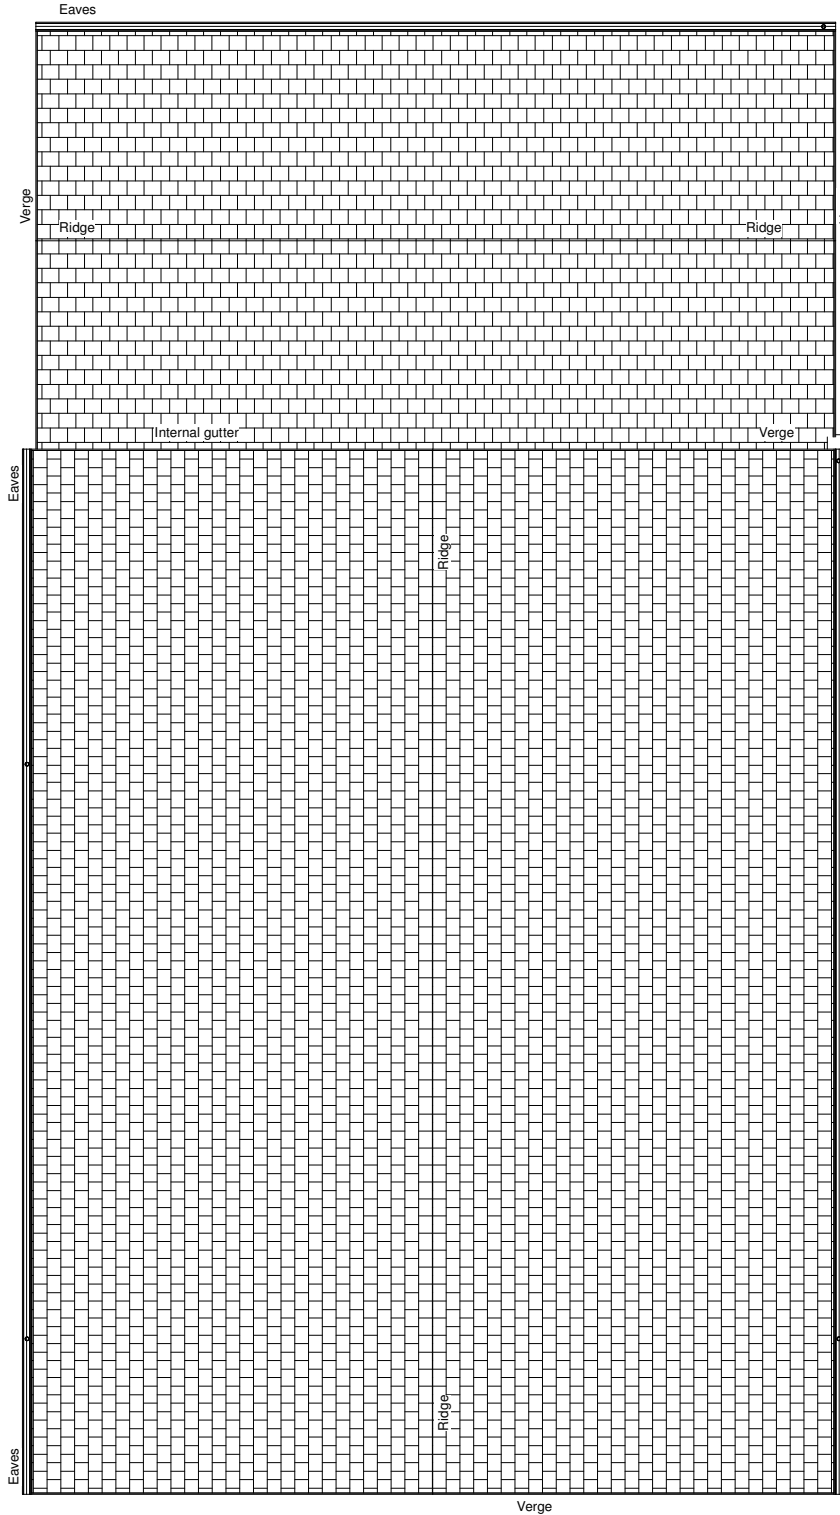

EXISTING ROOF PLAN
1 : 100

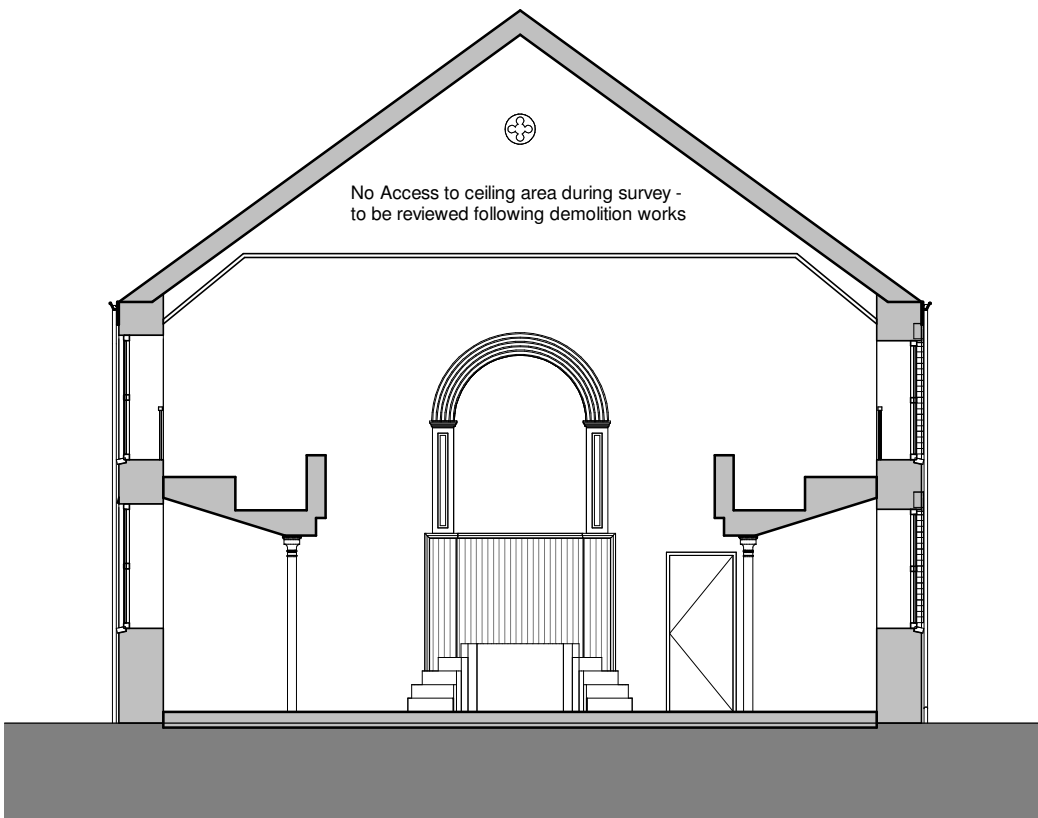


EXISTING SECTION 1-1
1 : 100

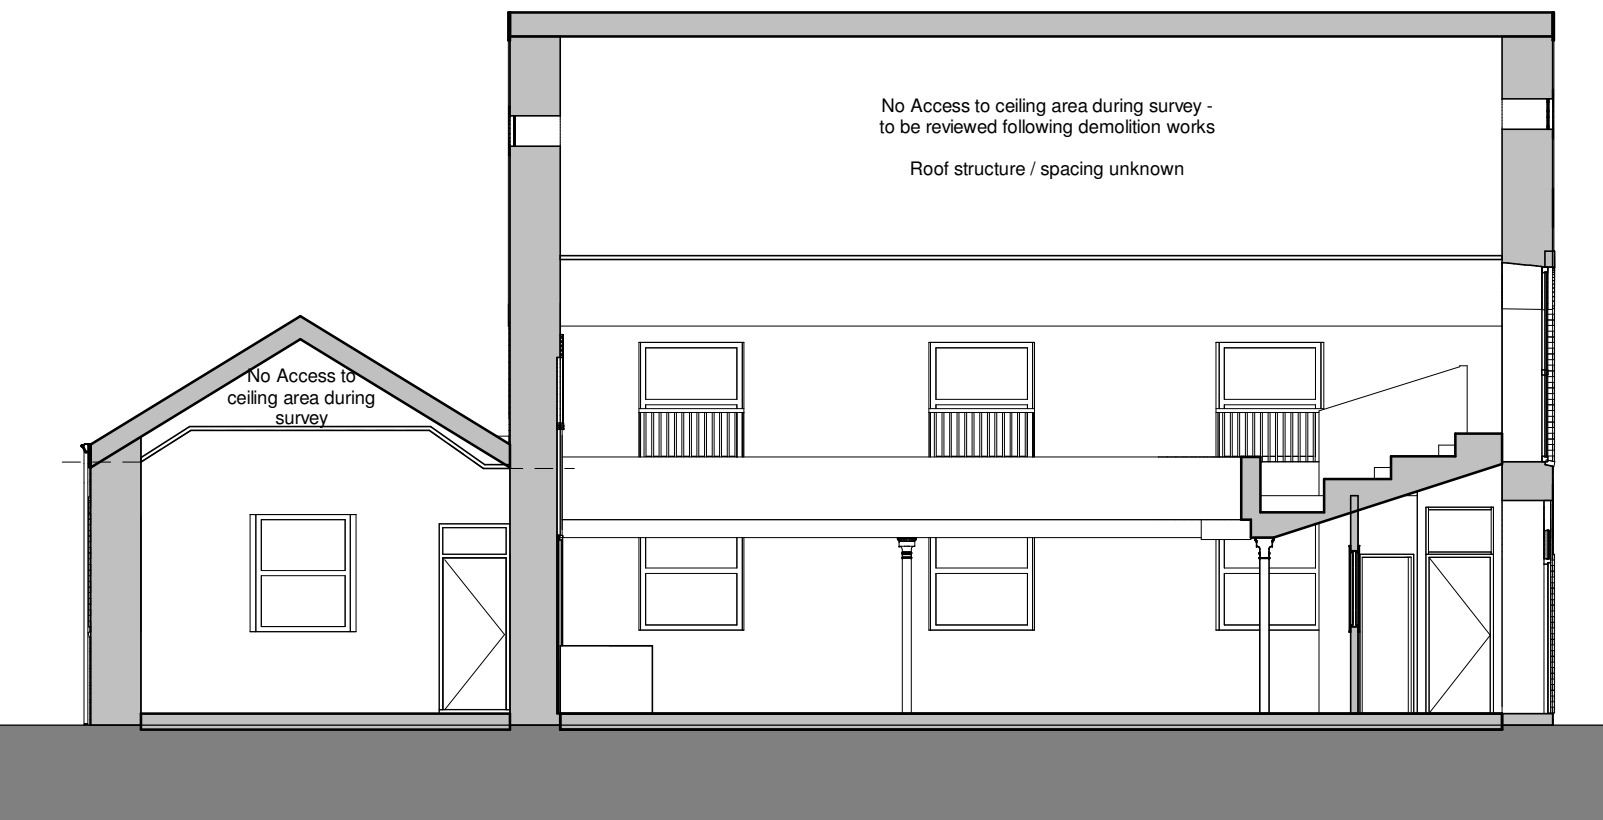


EXISTING SECTION 2-2
1 : 100




EXISTING FRONT ELEVATION
1 : 100

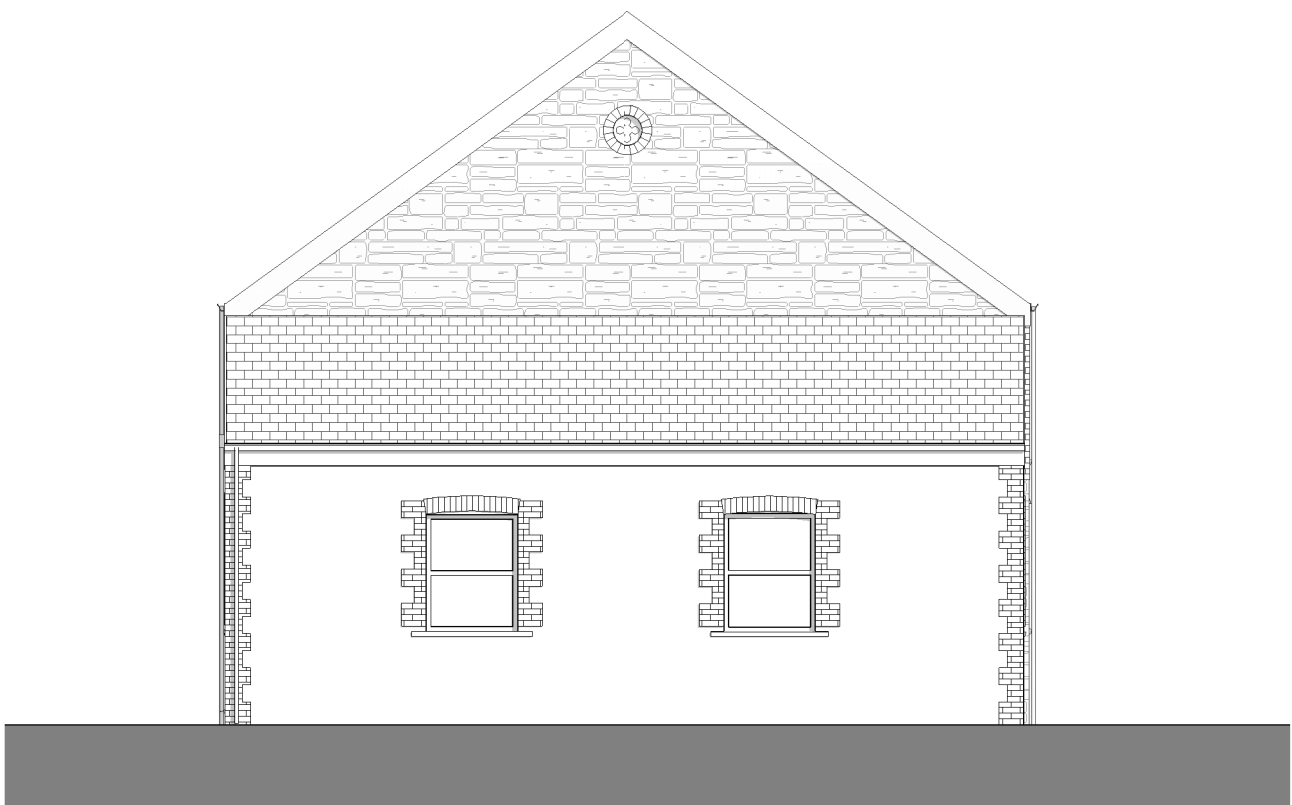


EXISTING REAR ELEVATION
1 : 100

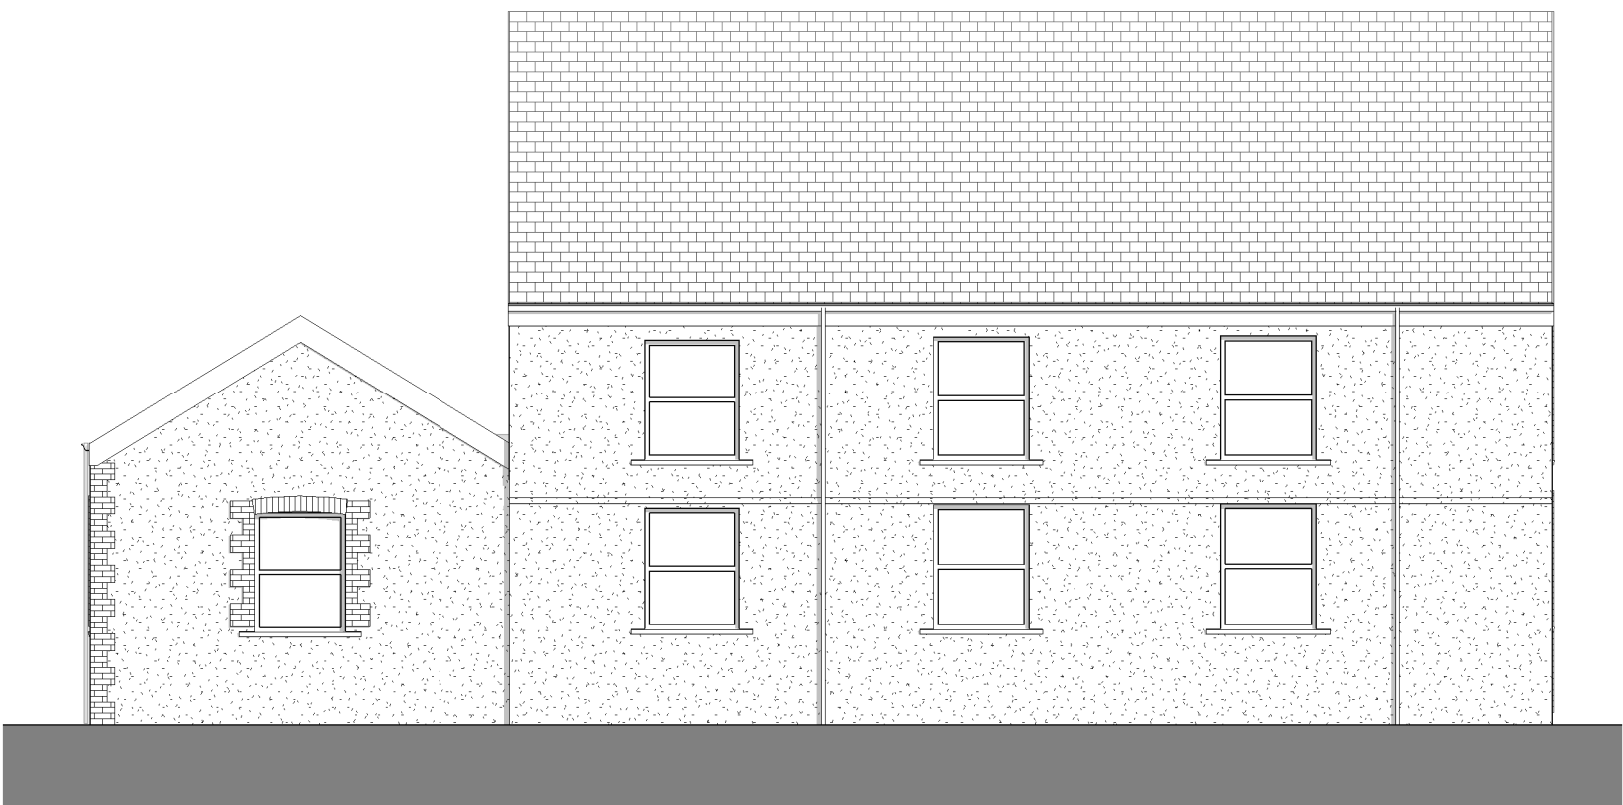


EXISTING SIDE ELEVATION 1
1 : 100

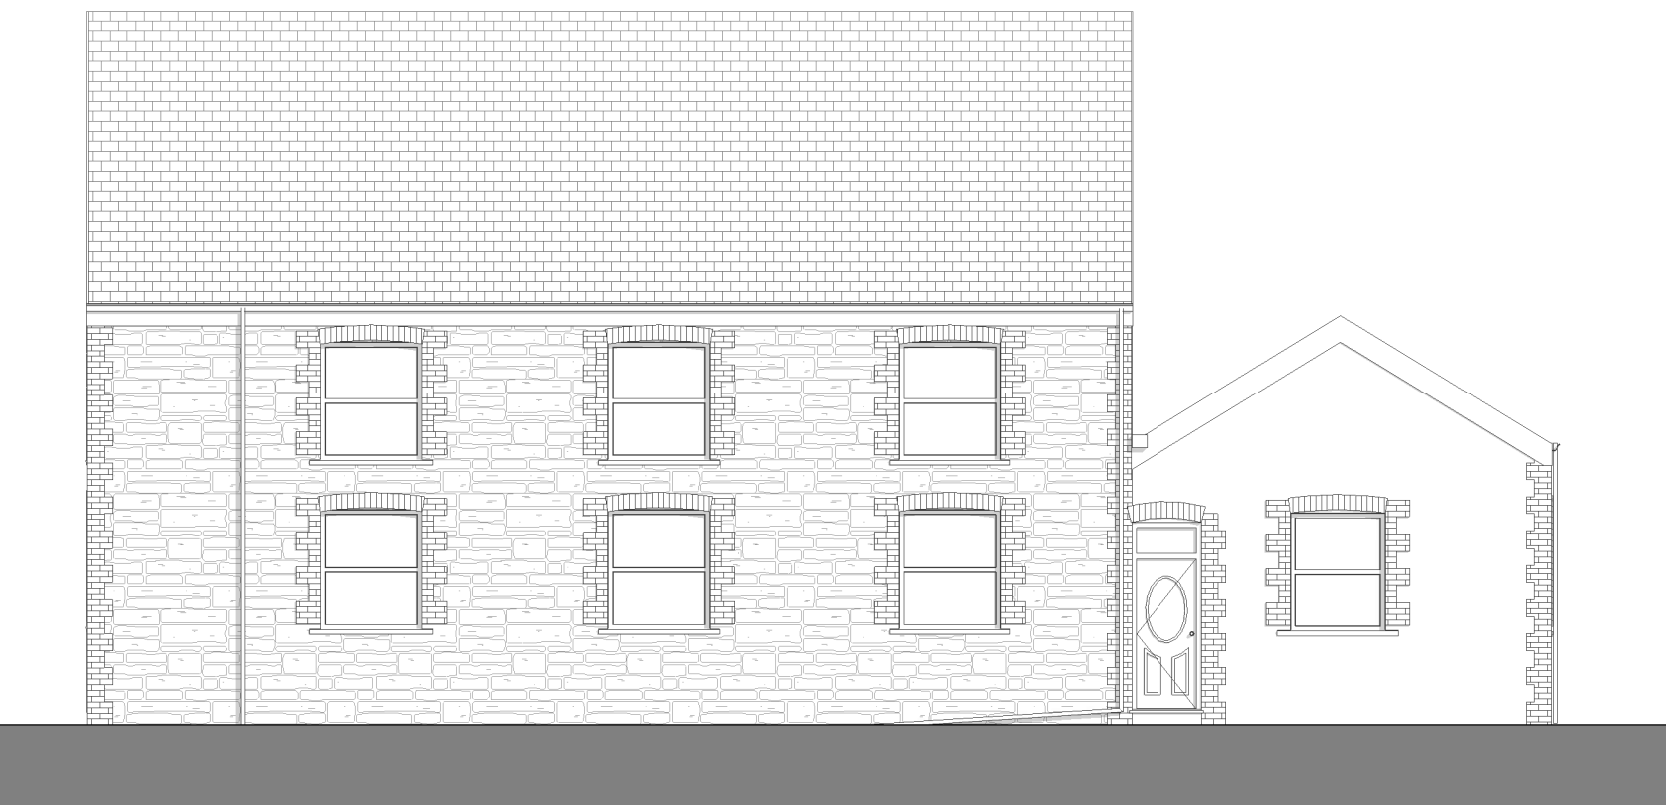

EXISTING SIDE ELEVATION 2
1 : 100

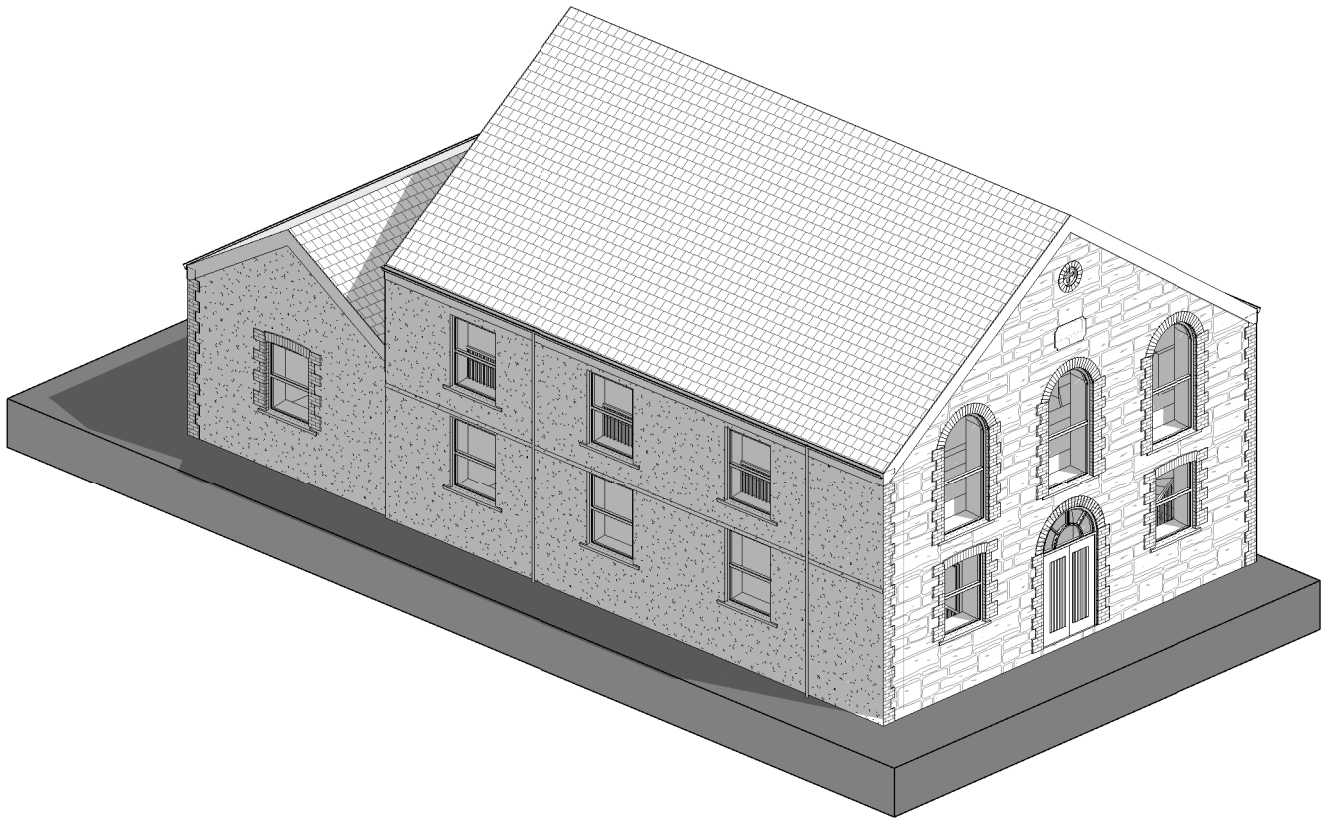

3D View 1

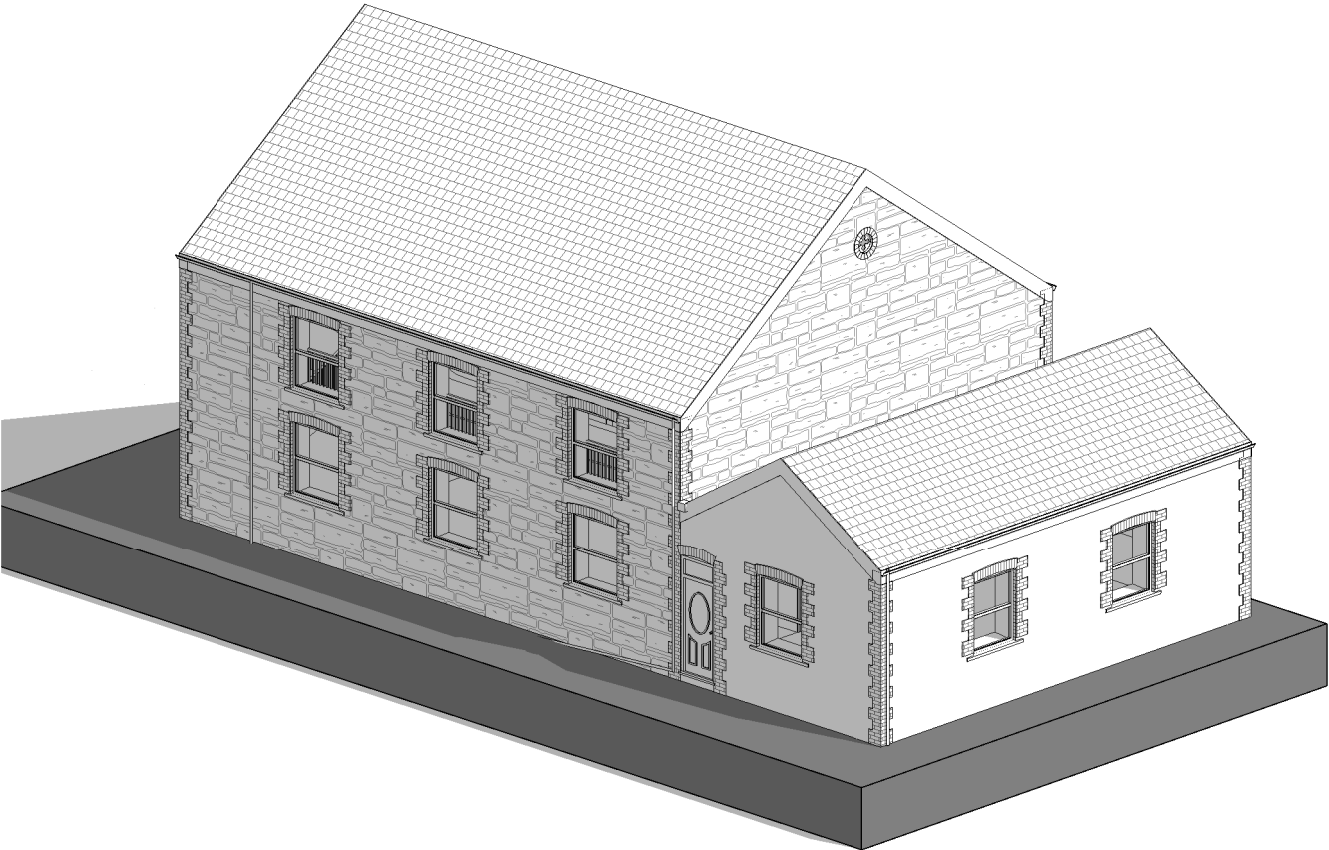


3D View 2

Materials:

External walls consisting of a mix of natural stone ,
pebbledash and rendered walls.
All windows are white uPVC, doors are a mix of white
uPVC and stained timber.
Slate roof
All rainwater goods are white uPVC

Boundary Treatment:

Property boundary is masonry walls

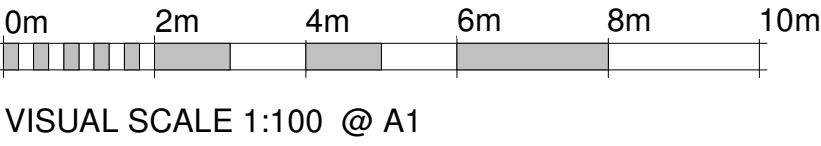

Rev	Date	Description
Revisions:		
 REGENERATION DESIGN & MANAGEMENT LTD renovating our future www.r-dm.co.uk Tel: 07749 839008		
Client:		
Arran Booth		
Project Name:		
Capel Y Glyn, Heol Y Glyn, SA11 5BB		
Drawing Title:		
EXISTING PLANS & ELEVATIONS		
Status:		Scale: @A1
PLANNING		1 : 100
Project No:	Drawing No:	Revision:
RDM0063	0002	APR 2023