


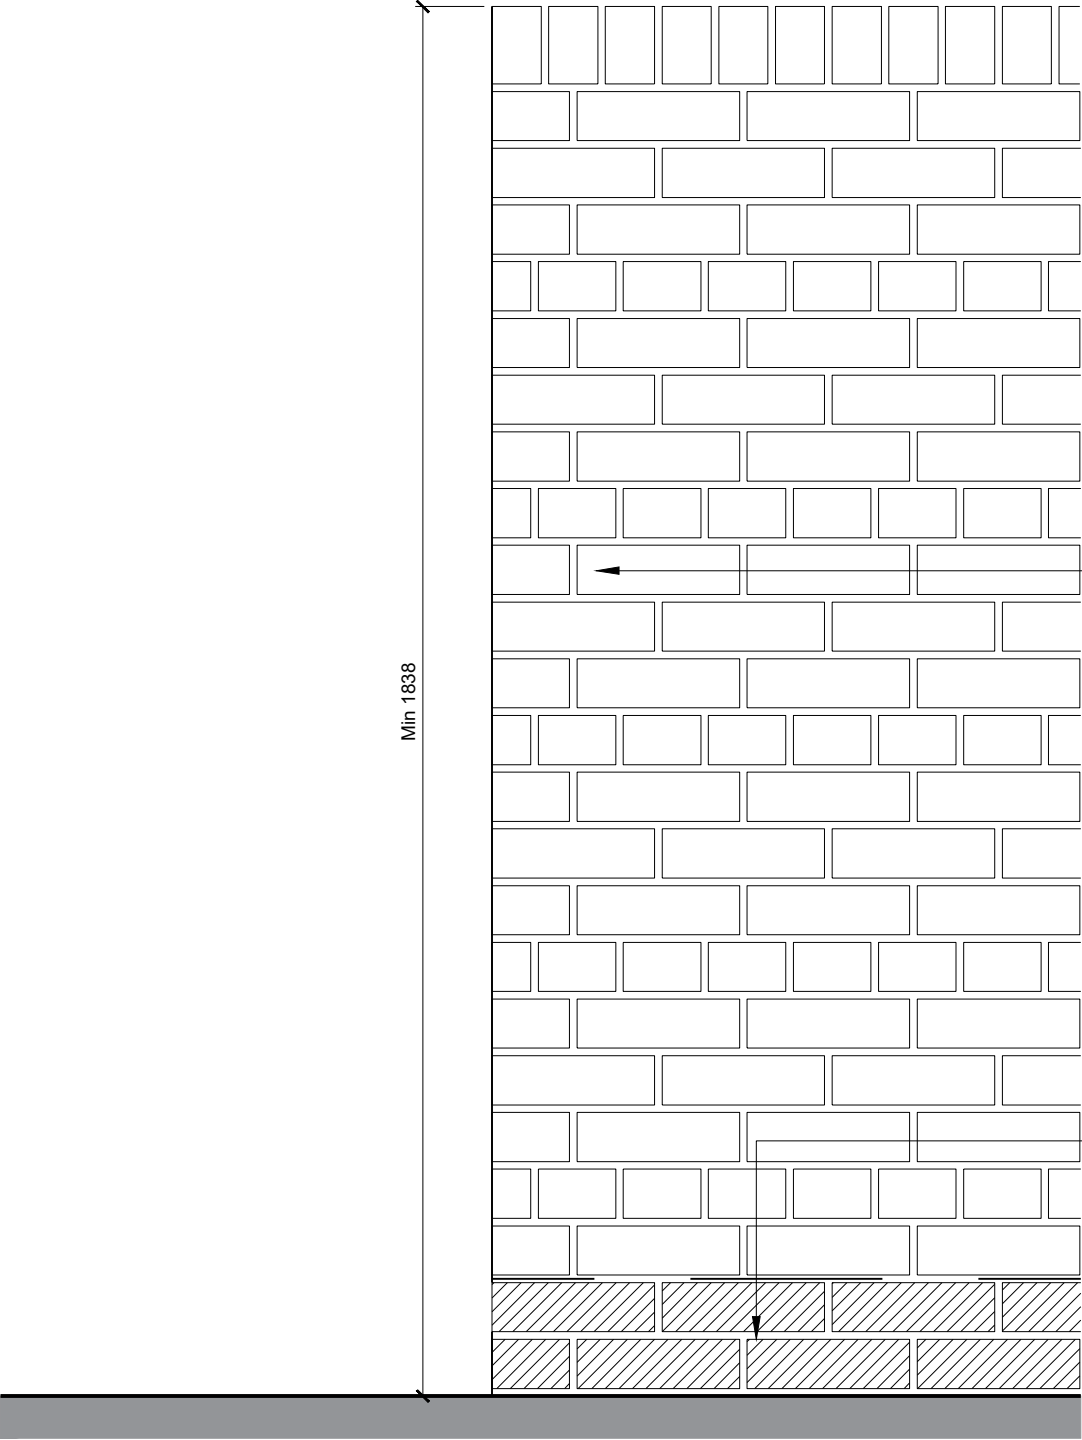

Typical Elevation
1.8m Brick Screen Wall

NOTES

On Site Plan, Boundary treatment denoted:

Movement Provision

Provide open 10mm joints at approximately every 12m centres and fill void with 'Flexcell' or similar approved material, as provision for movement in stonework.

Mortar Mix

1:1:6 above ground level
1:1 or 4:3 below ground

All foundations shown are indicative only - refer to engineers layouts for details. Ensure posts are securely fixed in ground.


Wall to be constructed of approved facing brickwork laid in 'English Garden Wall' bond (comprising header course inserted every fourth course) for facing brick type, bond, mortar colour and joint refer to approved materials schedule

Stonework below DPC

40mm mortar fillet

21N/mm² concrete footing

14N/mm² concrete fill down to approved formation
max. applied pressure 35kN/m²

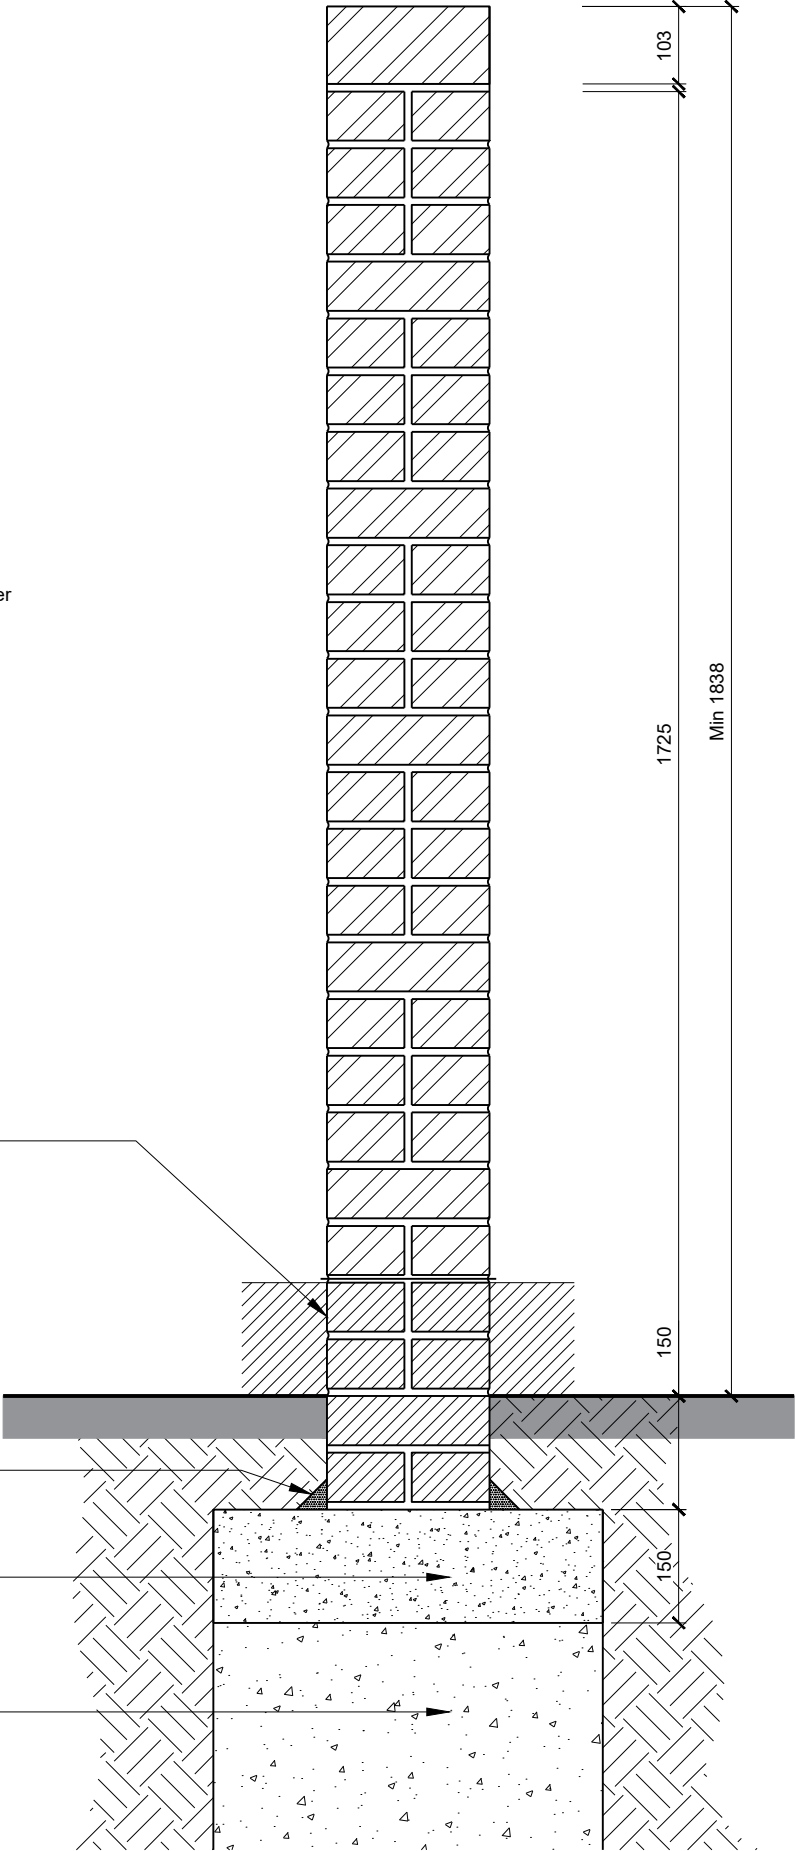

Typical Section
1.8m Brick Screen Wall

This line should measure 70mm when printed correctly

This drawing is the copyright of Roberts Limbrick Ltd and should not be reproduced in whole or in part or used in any manner whatsoever without their written permission.

Responsibility is not accepted for errors made by others in scaling from this drawing. Use only figured dimensions and report any discrepancies or omissions to the Architect immediately.

Rev	Date	By	Chk	Description
P01	28.09.23	NL	NL	Issued for information
P02	23.05.25	NL	NL	Issued for information

RL

Roberts Limbrick

03333 405 500
mail@robertslimbrick.com
robertslimbrick.com
Registered Office: England No. 06658029

Project Name
Residential Development
Devonshire Place
Port Talbot

Client Name
Hale Construction

Drawing Title
1.8m Brick Screen Wall

Scale
1/10 • A3

Project No.
10429

Status
S3

Purpose Of Issue
Issued for Review & Comment

Project	Org	Vol	Level	Form	Role
10429	RL	XX	XX	DR	A

Number
4701

Revision
P02