


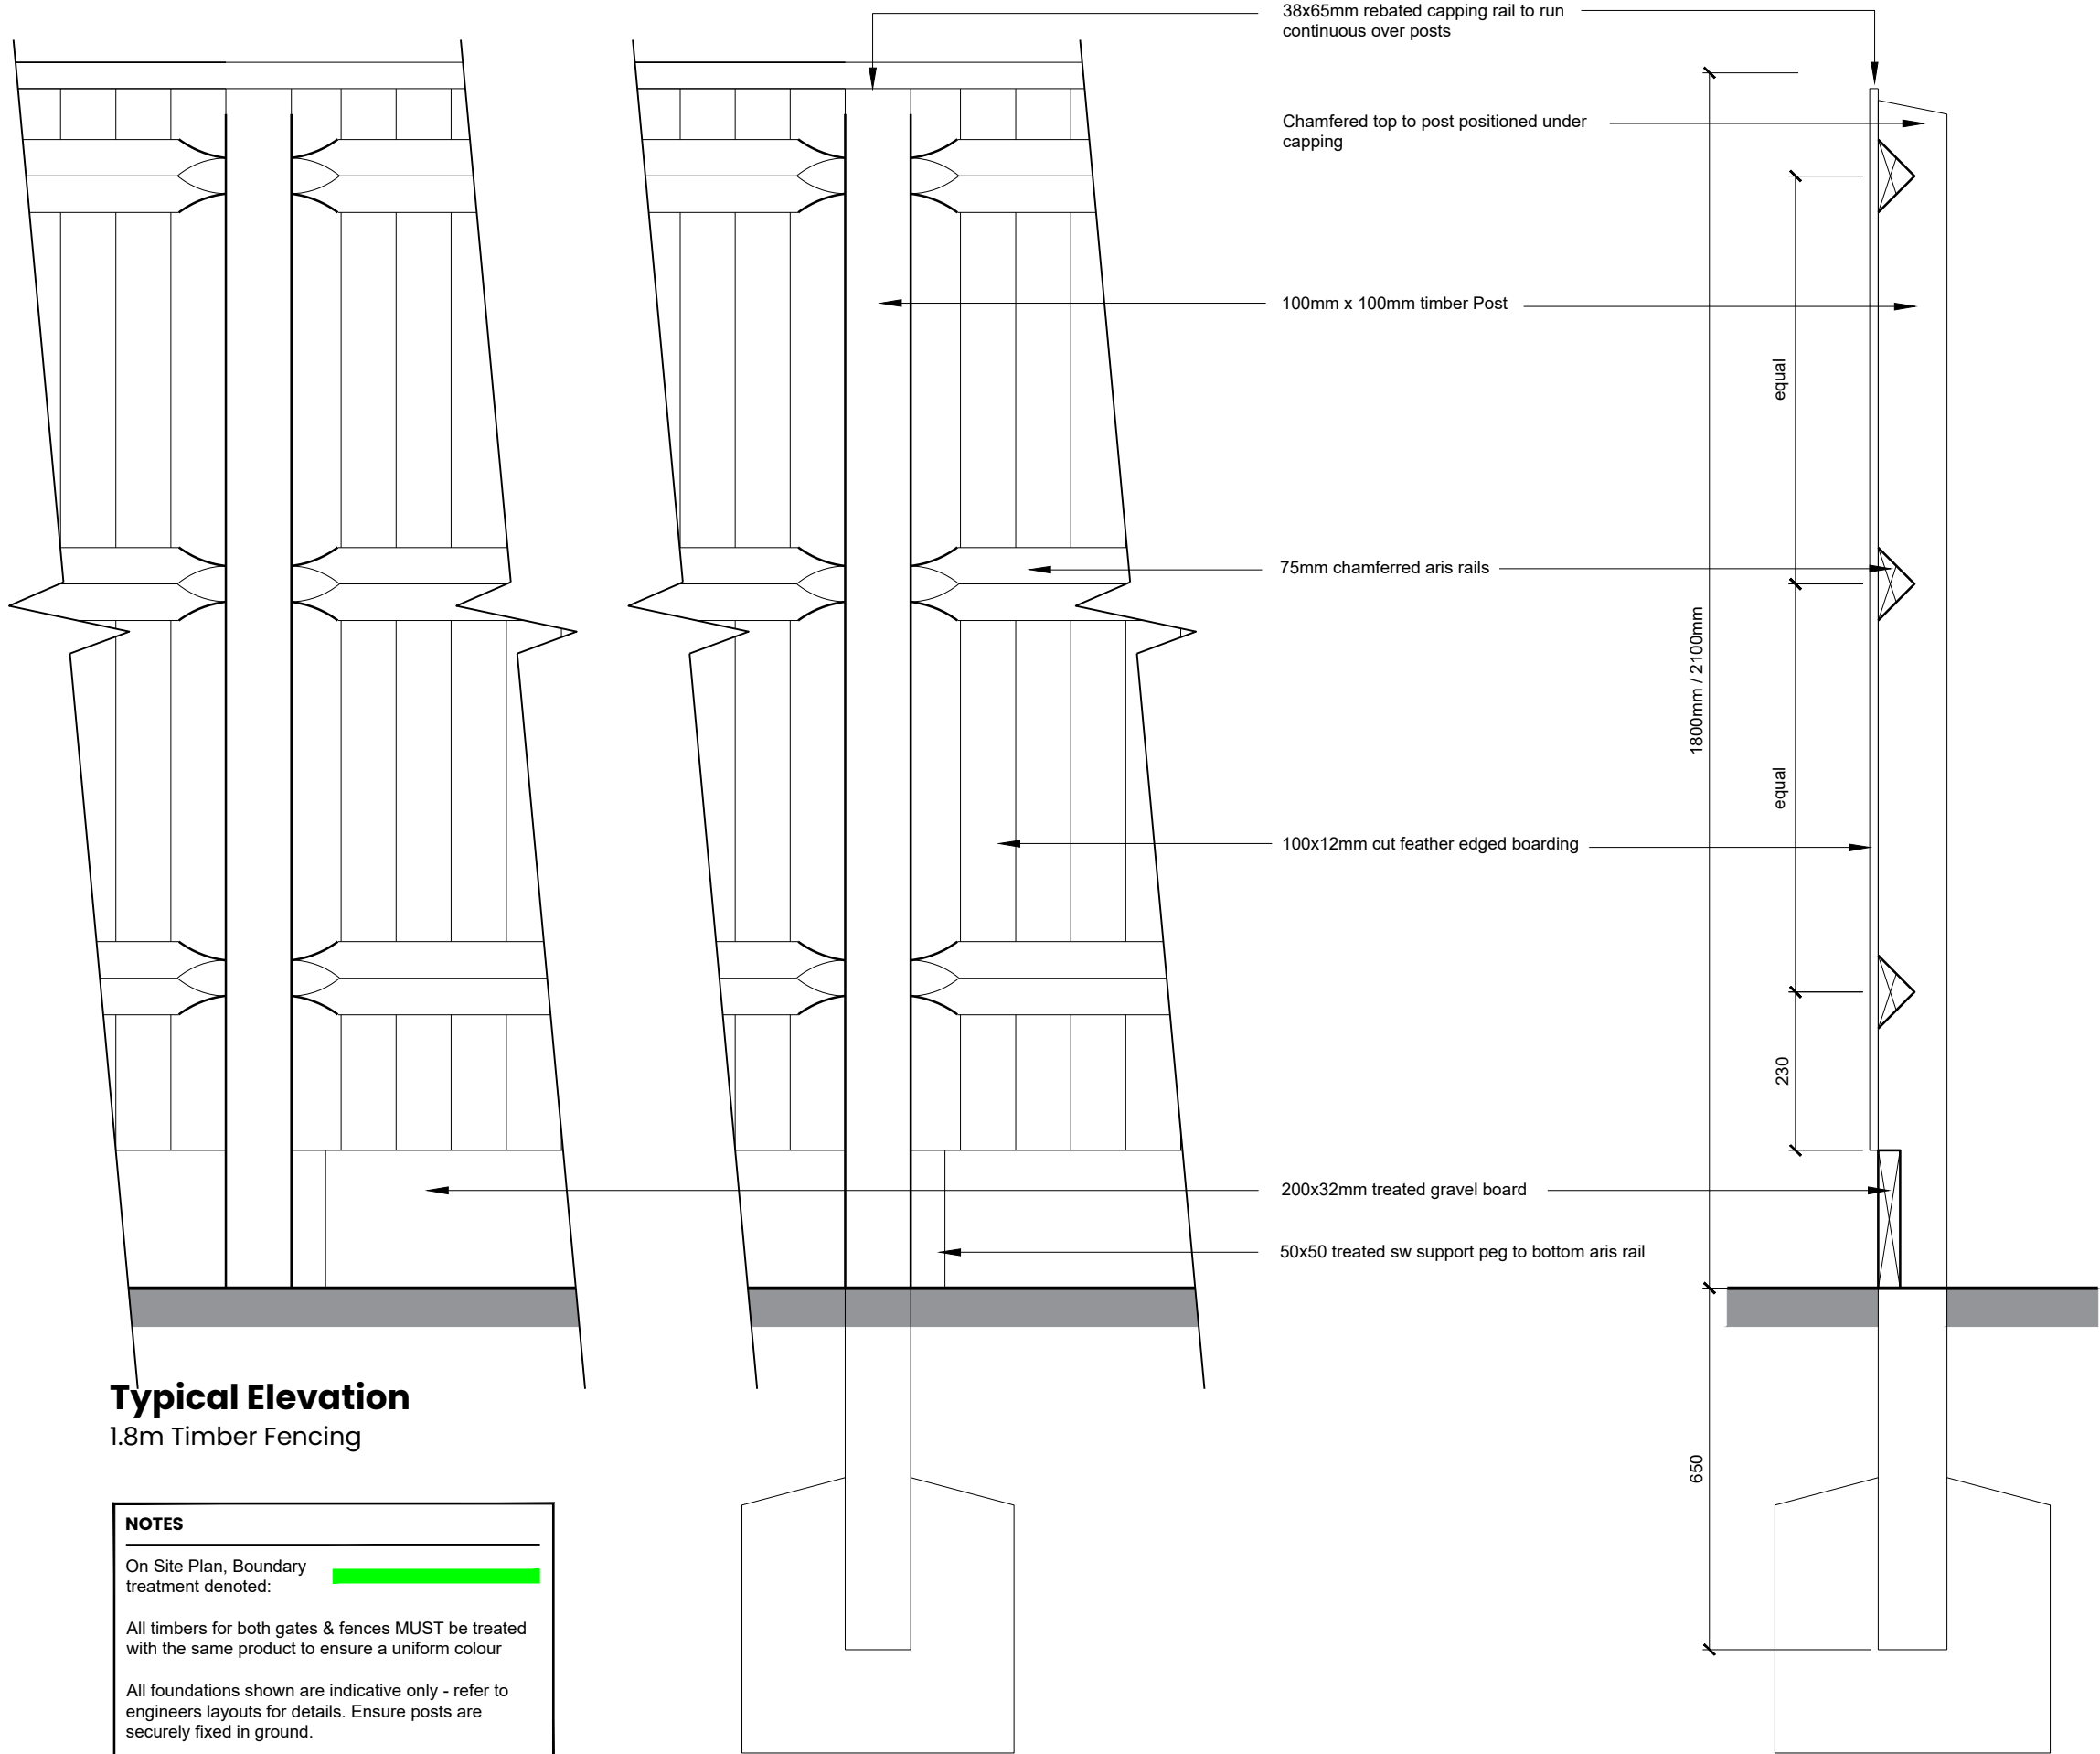

Typical Elevation
1.8m Timber Fencing

NOTES

On Site Plan, Boundary treatment denoted: XXXXXX

All timbers for both gates & fences MUST be treated with the same product to ensure a uniform colour

All foundations shown are indicative only - refer to engineers layouts for details. Ensure posts are securely fixed in ground.

Concrete base around post. Foundations ONLY to be used if post is not abutting a wall or building, then fix to masonry.

Typical Section
1.8m Timber Fencing

This line should measure 70mm when printed correctly

This drawing is the copyright of Roberts Limbrick Ltd and should not be reproduced in whole or in part or used in any manner whatsoever without their written permission.

Responsibility is not accepted for errors made by others in scaling from this drawing. Use only figured dimensions and report any discrepancies or omissions to the Architect immediately.

Rev	Date	By	Chk	Description
P01	28.09.23	NL	NL	Issued for information
P02	23.05.25	DP	NL	Key updated to match site plan



03333 405 500
mail@robertslimbrick.com
robertslimbrick.com
Registered Office: England No. 06658029

Project Name
Residential Development
Devonshire Place
Port Talbot

Client Name
Hale Construction

Drawing Title
1.8m Timber Fencing

Scale
1/10 • A3

Project No.
10429

Status
S3

Purpose Of Issue
Issued for Review & Comment

Project Org Vol Level Form Role
10429 • RL • XX • XX • DR • A

Number
4700

Revision
P02