



FIRST.

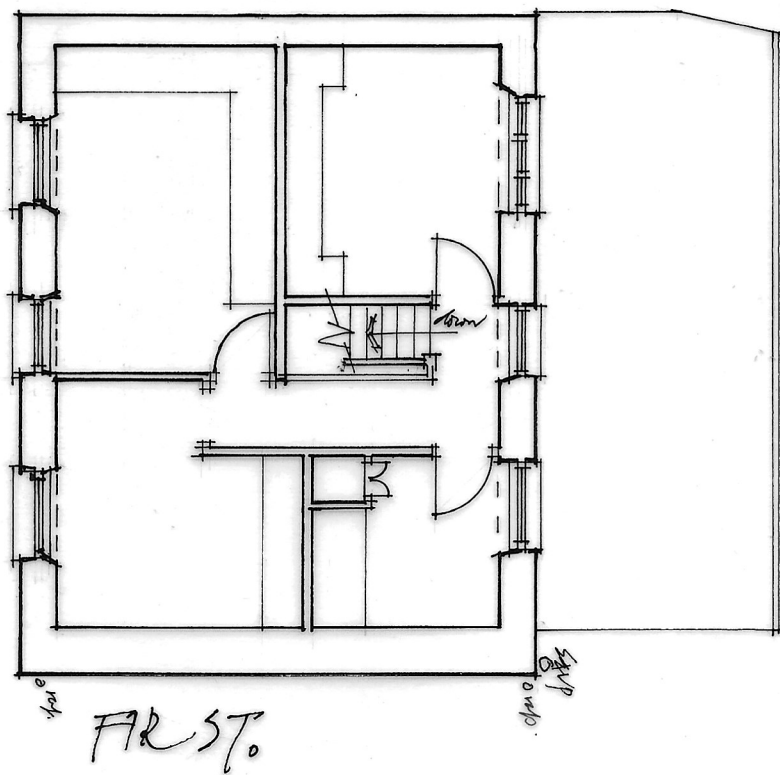

GROUND.

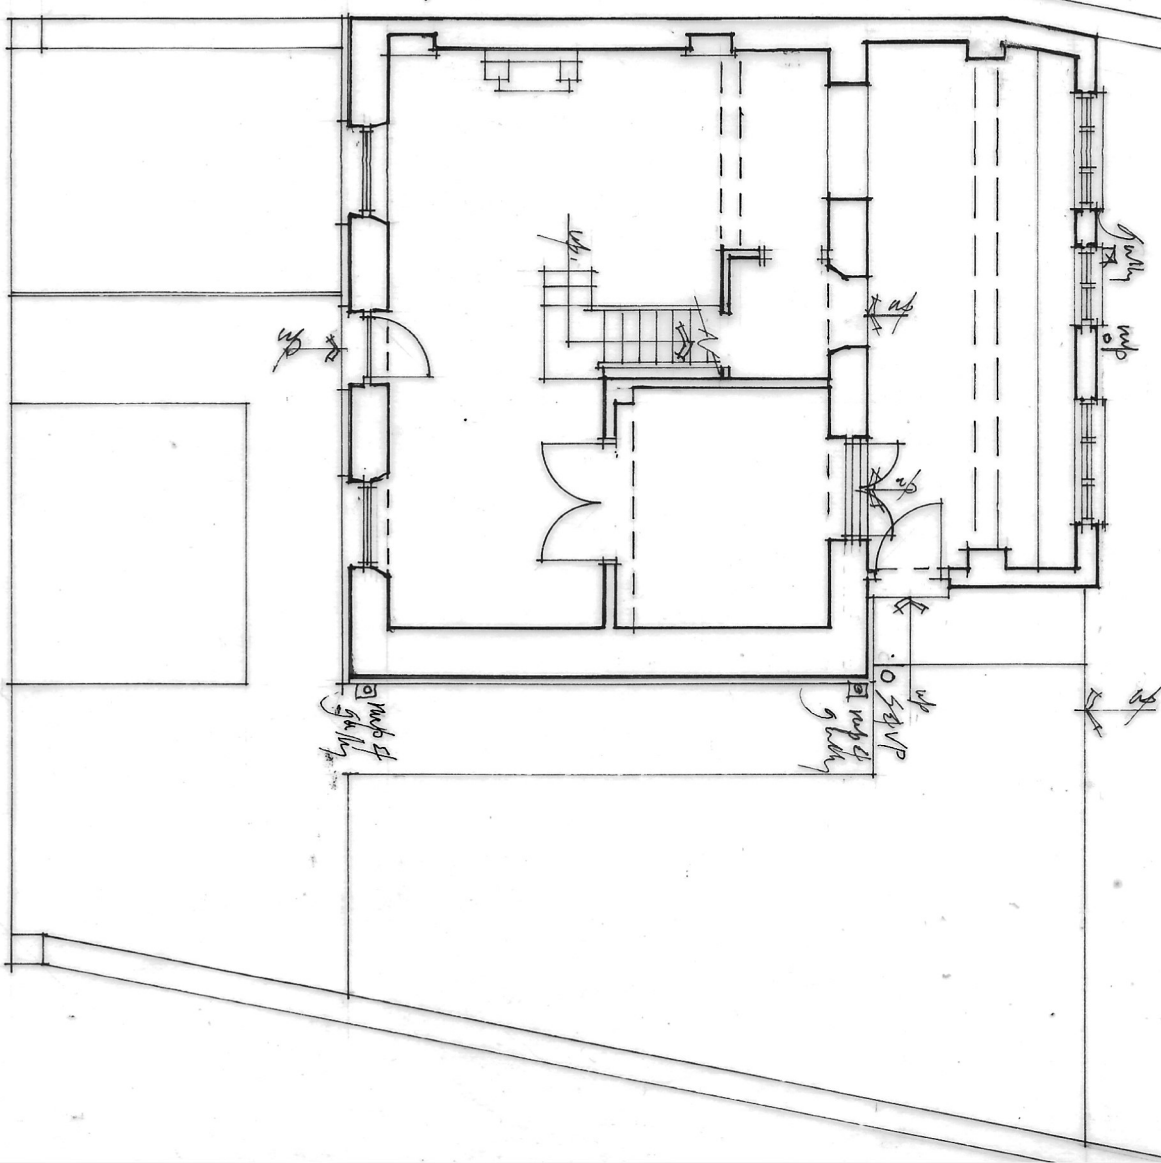

EXISTING FLOOR PLANS OF
3 NEW ST. 400 RESIDENTS,
500000000 5492000.
Drawn: June 2025.
Scale: 1/4" = 1'-0".