



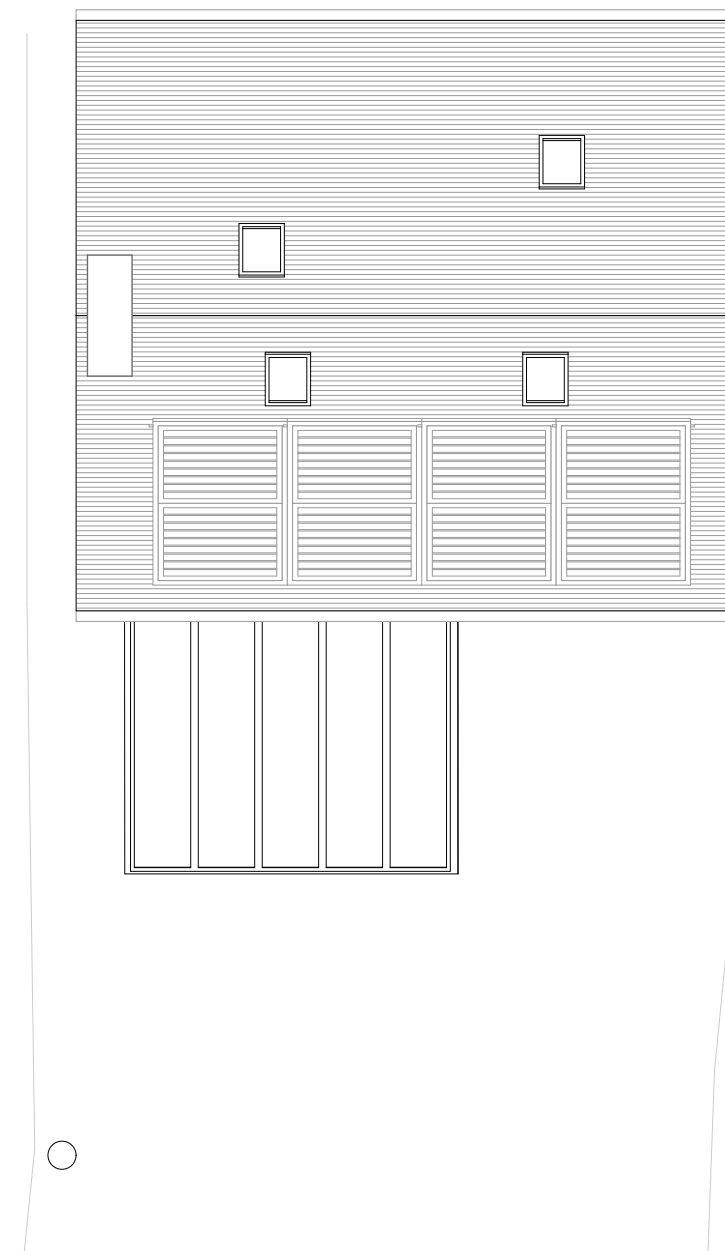

Roof

 

DRAWING 1

EXISTING FLOOR PLANS

PROJECT38 NEW ROAD

CLIENTJENNY HALL

JOB NO.2502

DRAWING NO.010

REVISIONB

DRAWN BYPH

DATE DRAWN09.05.25

SCALE1:100@A3

REV	DATE	BY	DESCRIPTION	NOTES
A	09.05.25	PH	Neighbouring property shown based on estimated position, derived from visual inspection within the application site only. No access to No. 39 was available for direct measurement.	*Do not measure off these drawings
B	12/06/2025	PH	Updated in line with Planners comments.	Neighbouring building outline based on visual estimation from within application site only. No access to neighbouring property for direct measurement. Position of neighbour's rear wall assumed for planning context.

FOR PLANNING

19 New Road

Llandeilo

Carmarthenshire

SA19 6DD

01558 822009

info@mwd.wales

MWD

architects