

- 1 All dimensions in millimetres unless otherwise stated  
2 Do not scale off drawing. All dimensions to be checked on site.




Site Location Plan - 1:1250



Site Plan - 1:500

Existing Plan - 1:50

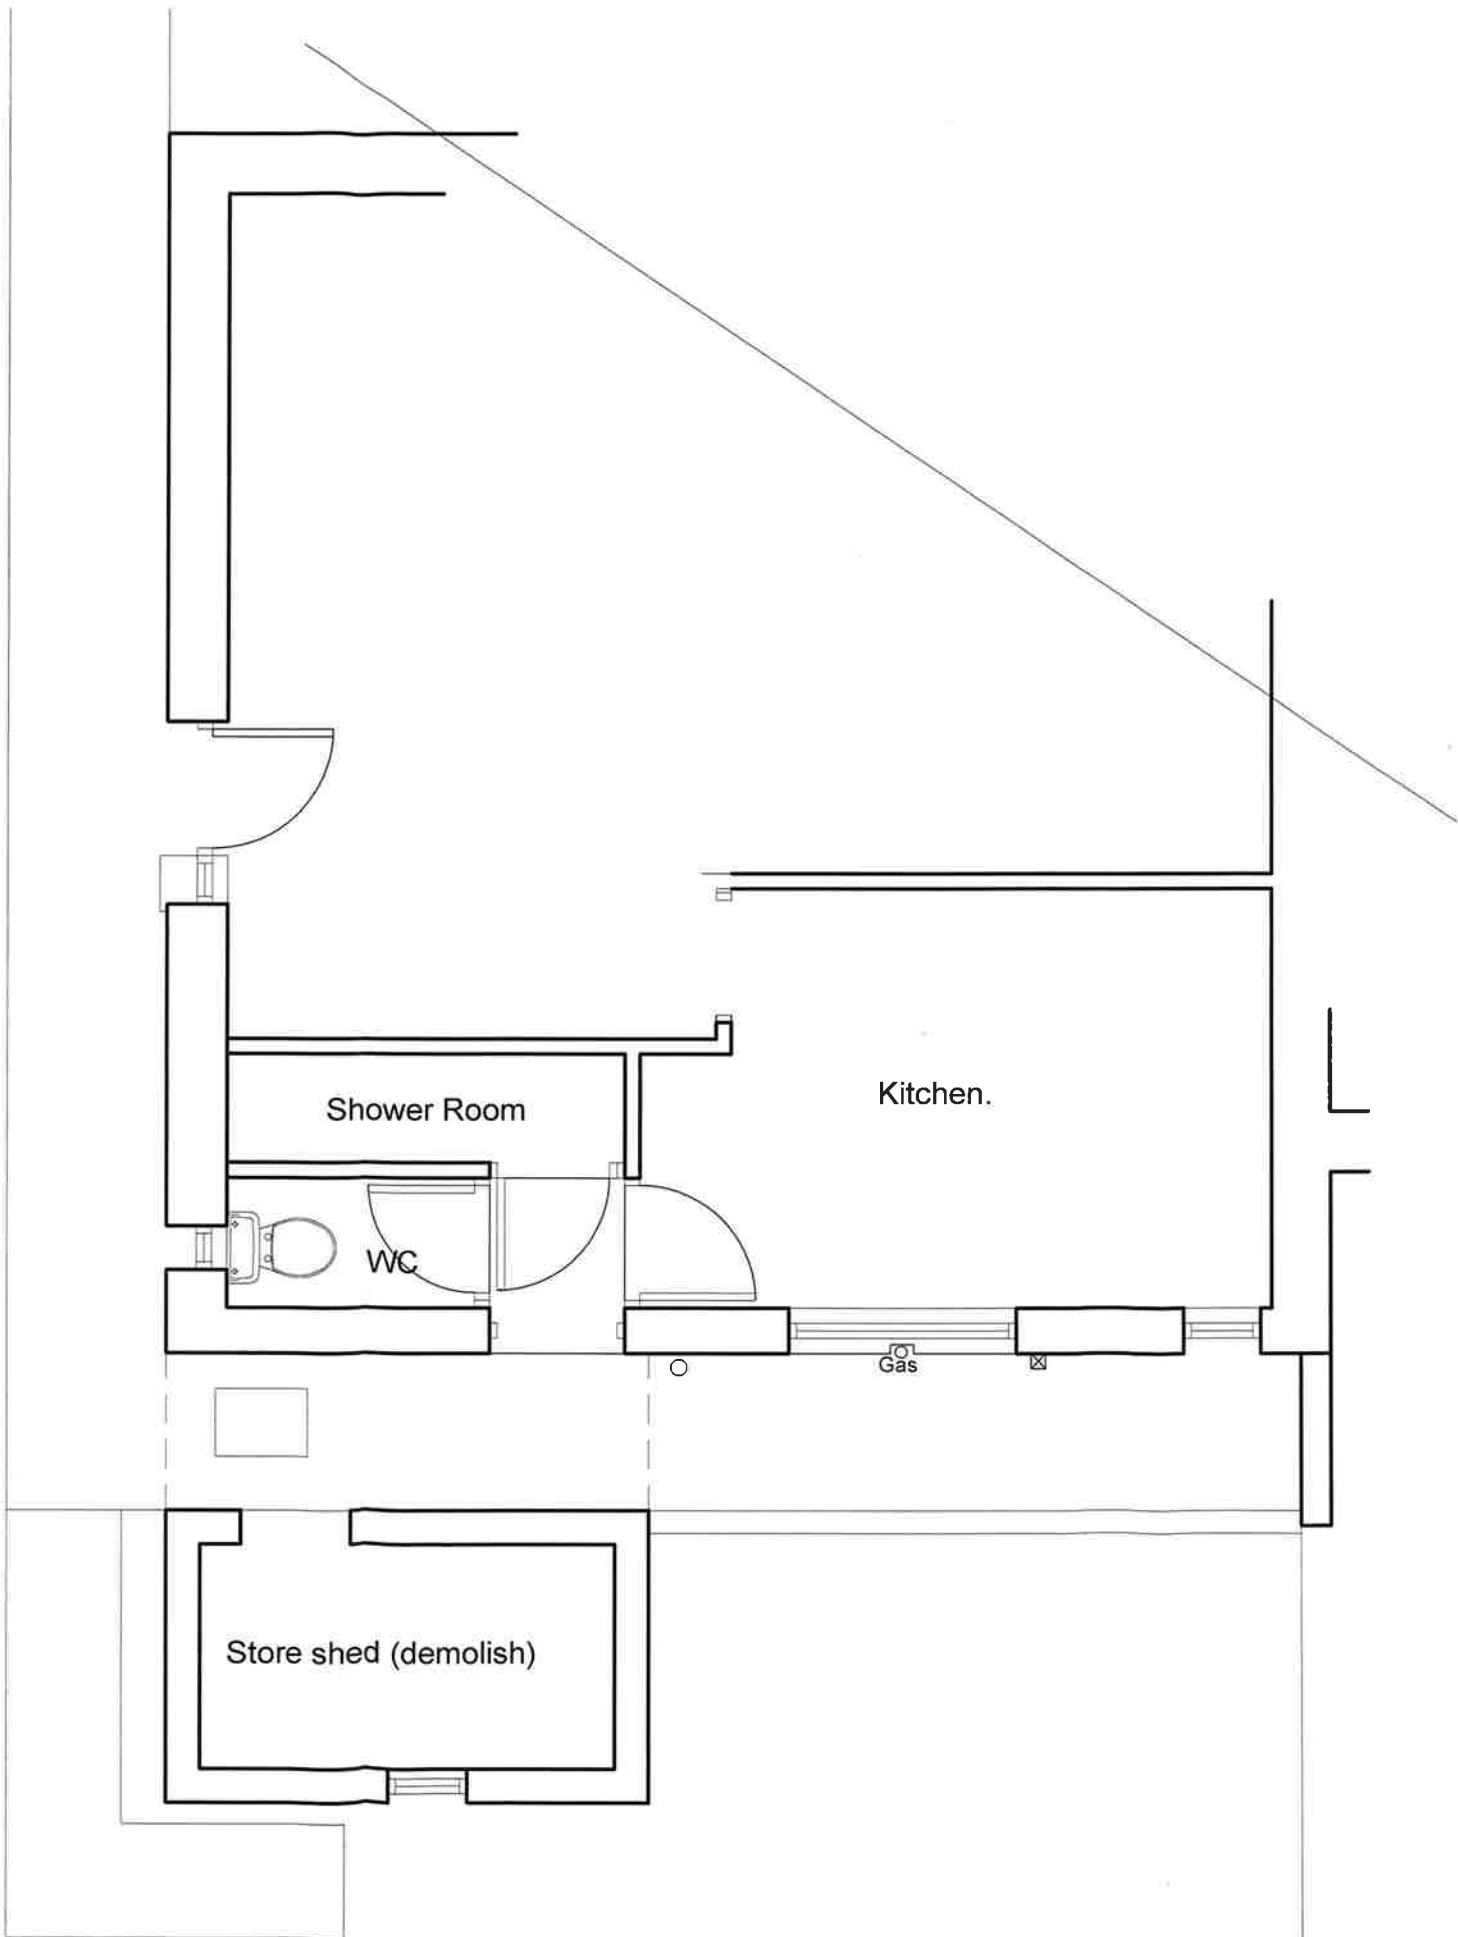

| Rev   | Details | Dr      | Date     |
|---|---------|---------|----------|
|   |         |         |          |
|  <b>Neath Port Talbot</b><br>Castell-nedd Port Talbot<br>County Borough Council Cyngor Bwrdeistref Sirol                                                              |         |         |          |
| Neath Port Talbot Castell-nedd Port Talbot<br>County Borough Council Cyngor Bwrdeistref Sirol<br>Social Services, Health and Housing<br>Housing Renewal and Adaptations Service<br>Tregelles Court<br>Neath Abbey Road<br>Neath Abbey<br>Neath<br>SA10 7DF |         |         |          |
| Project<br>65 Alltywerin,<br>Pontardawe,<br>Neath Port Talbot SA8 4ND<br>Shower/Lobby Extension<br>Existing & Location Plans   |         |         |          |
| Drawn   | sfc     | Checked | Approved |
| Date   | 11/6/25 | Date    | Date     |
| Scales: 1:50 & as shown.   |         |         |          |
| Drawing No: NPT6779/01   |         |         |          |