




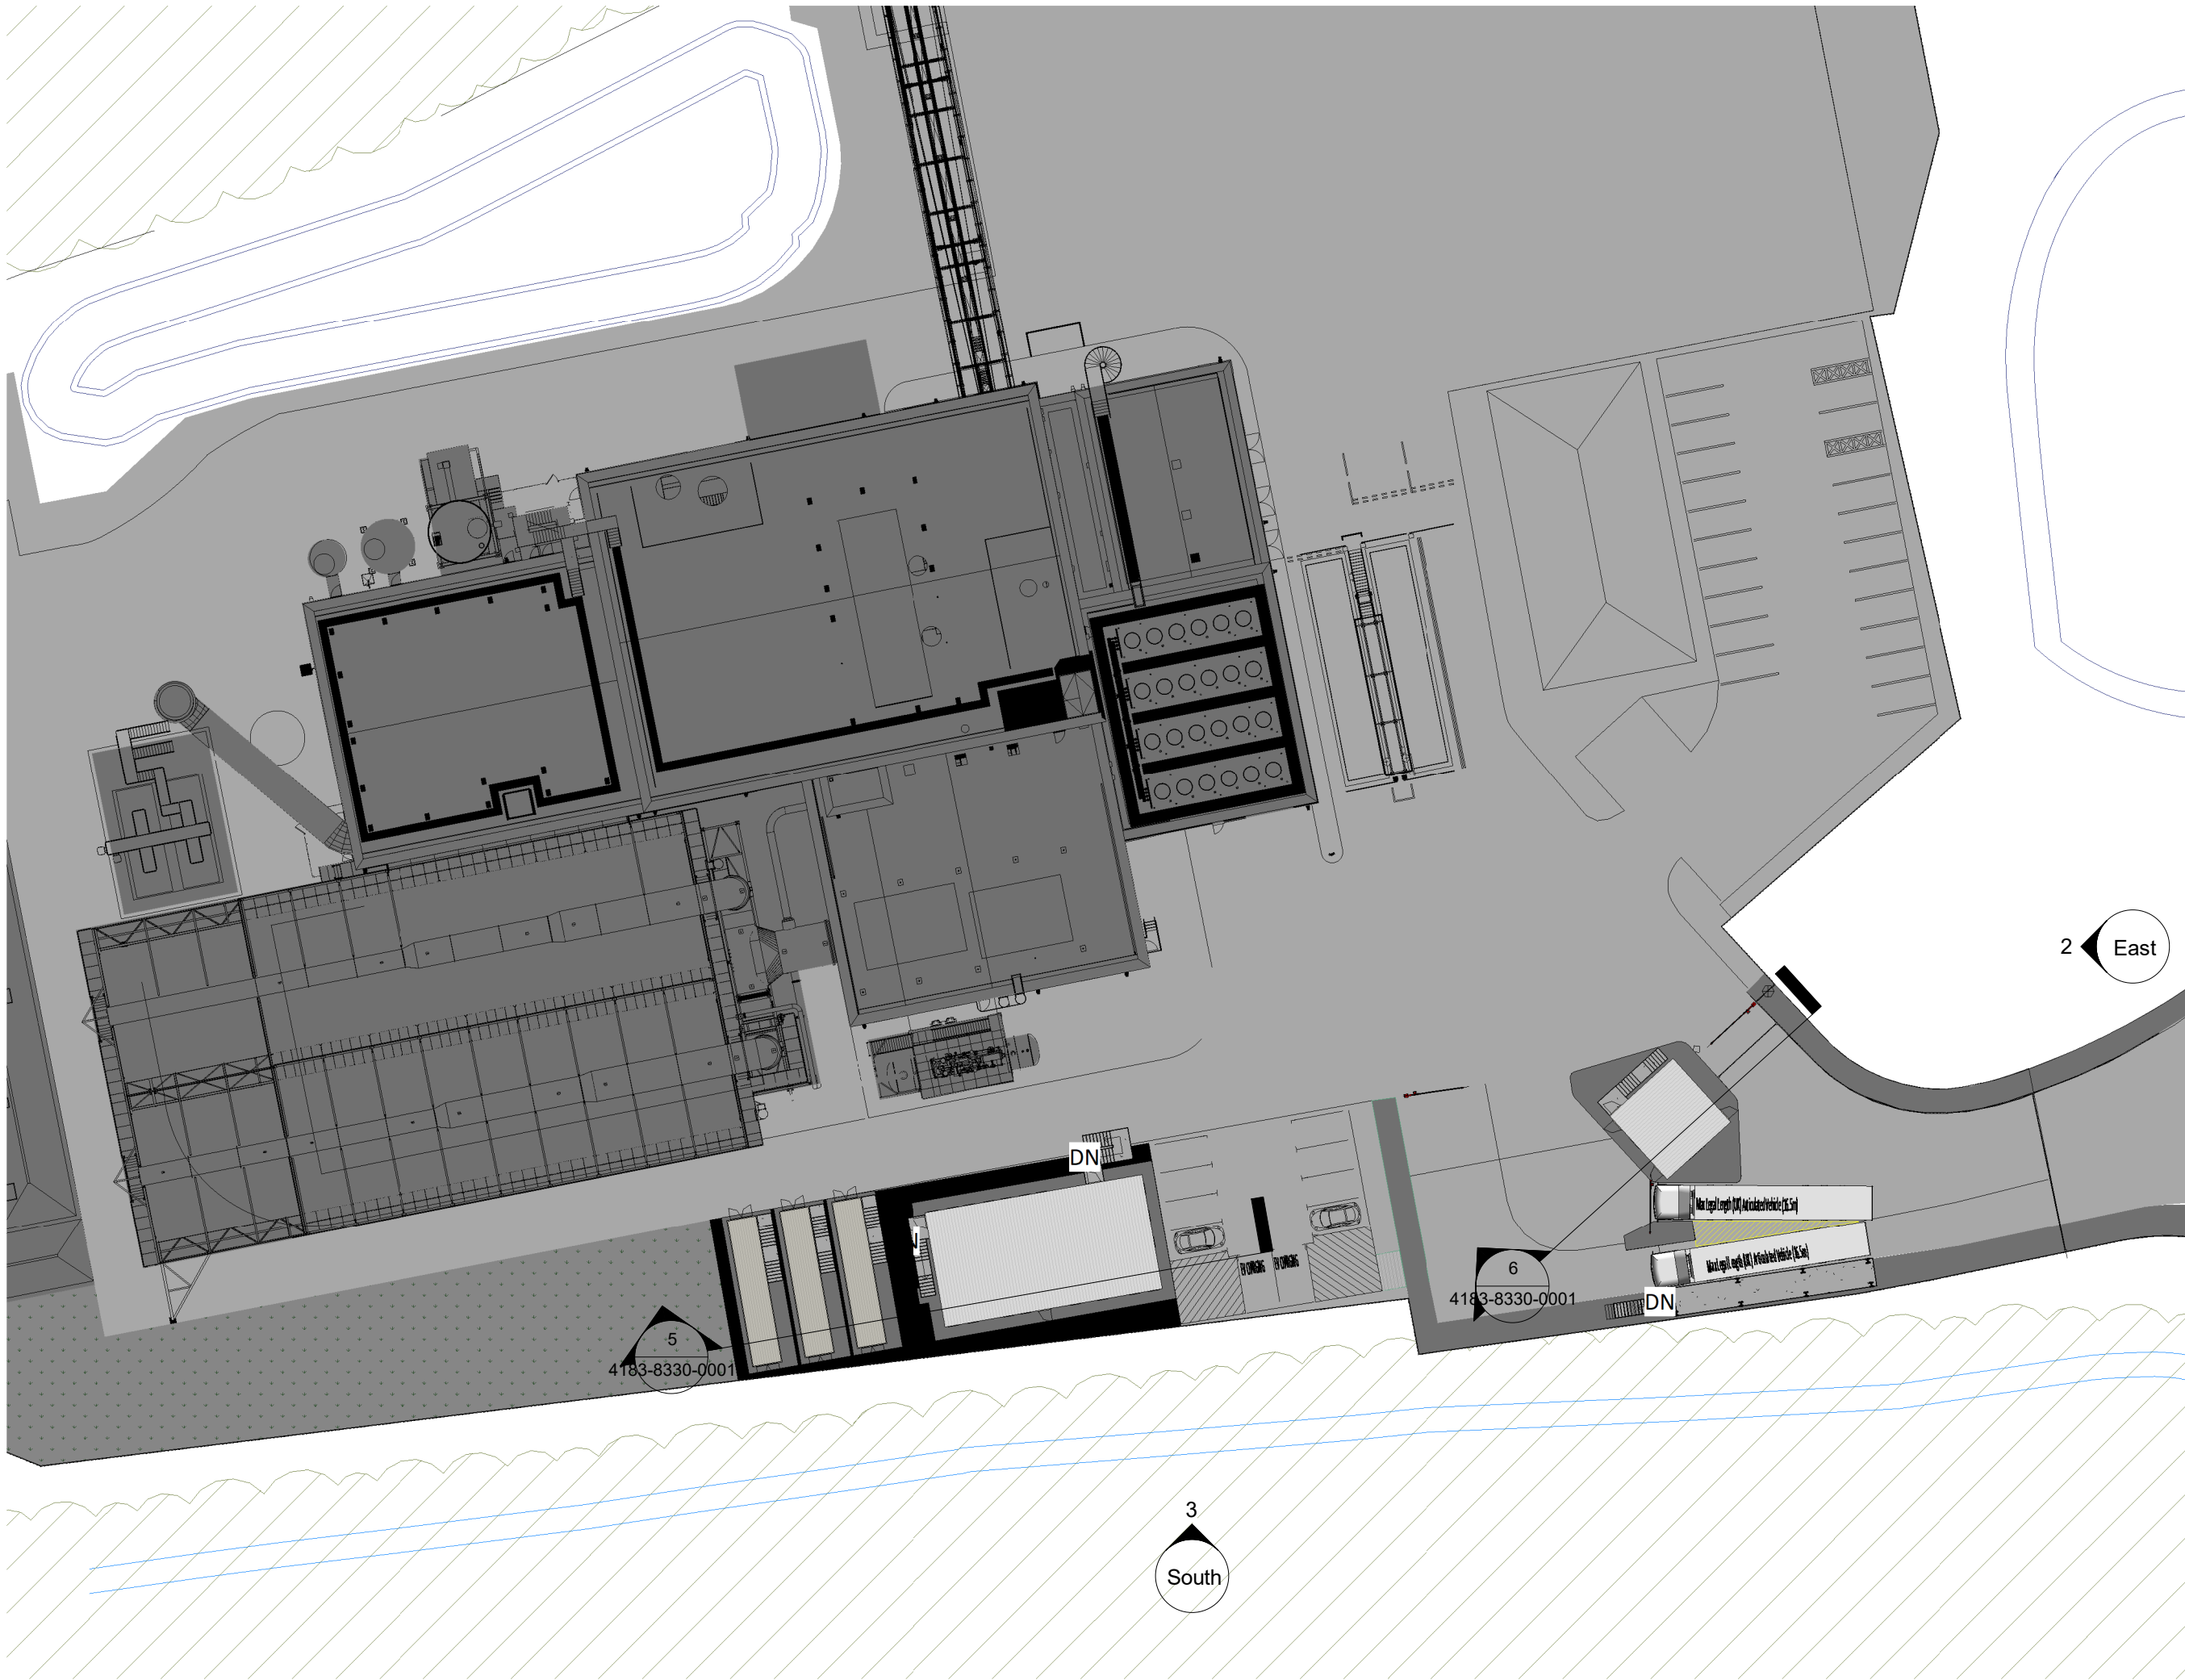

1 Key Plan
1 : 500

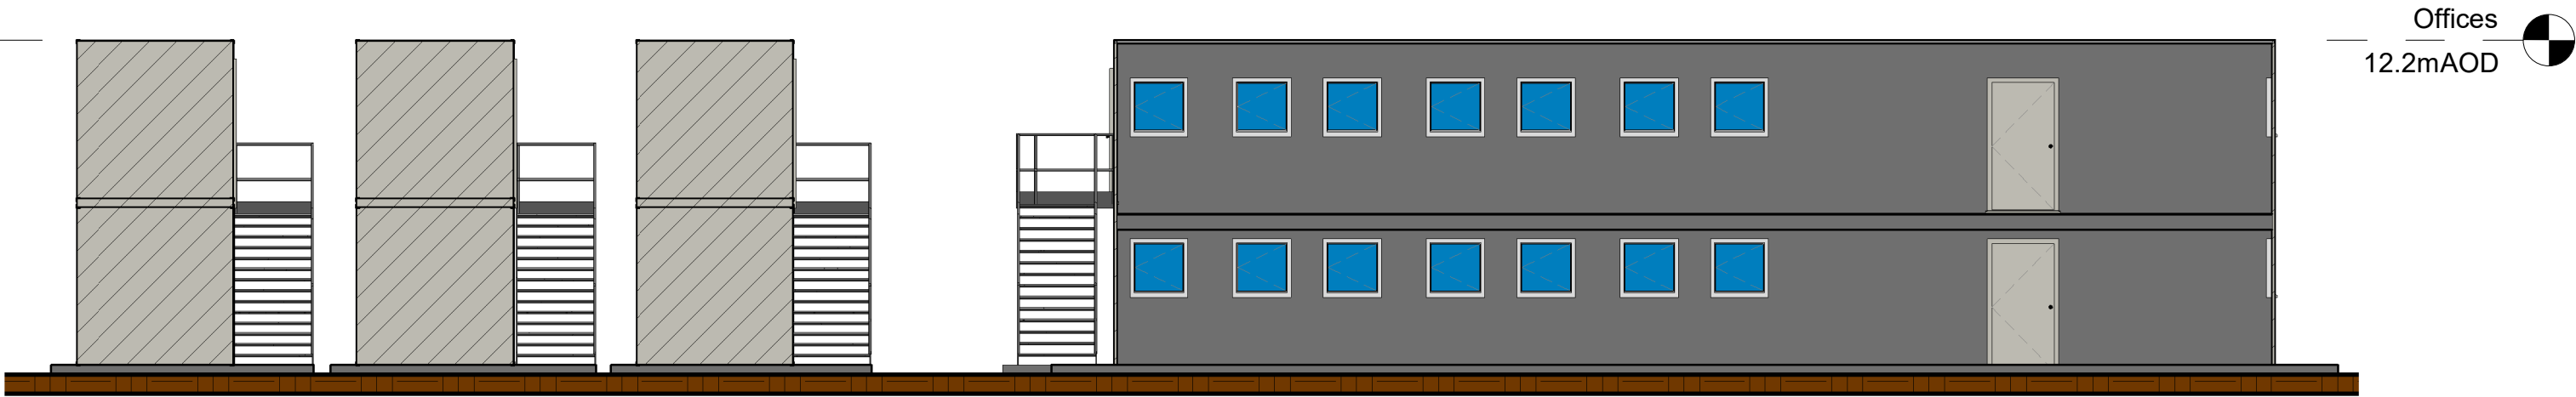


5 Section Through Offices
1 : 100

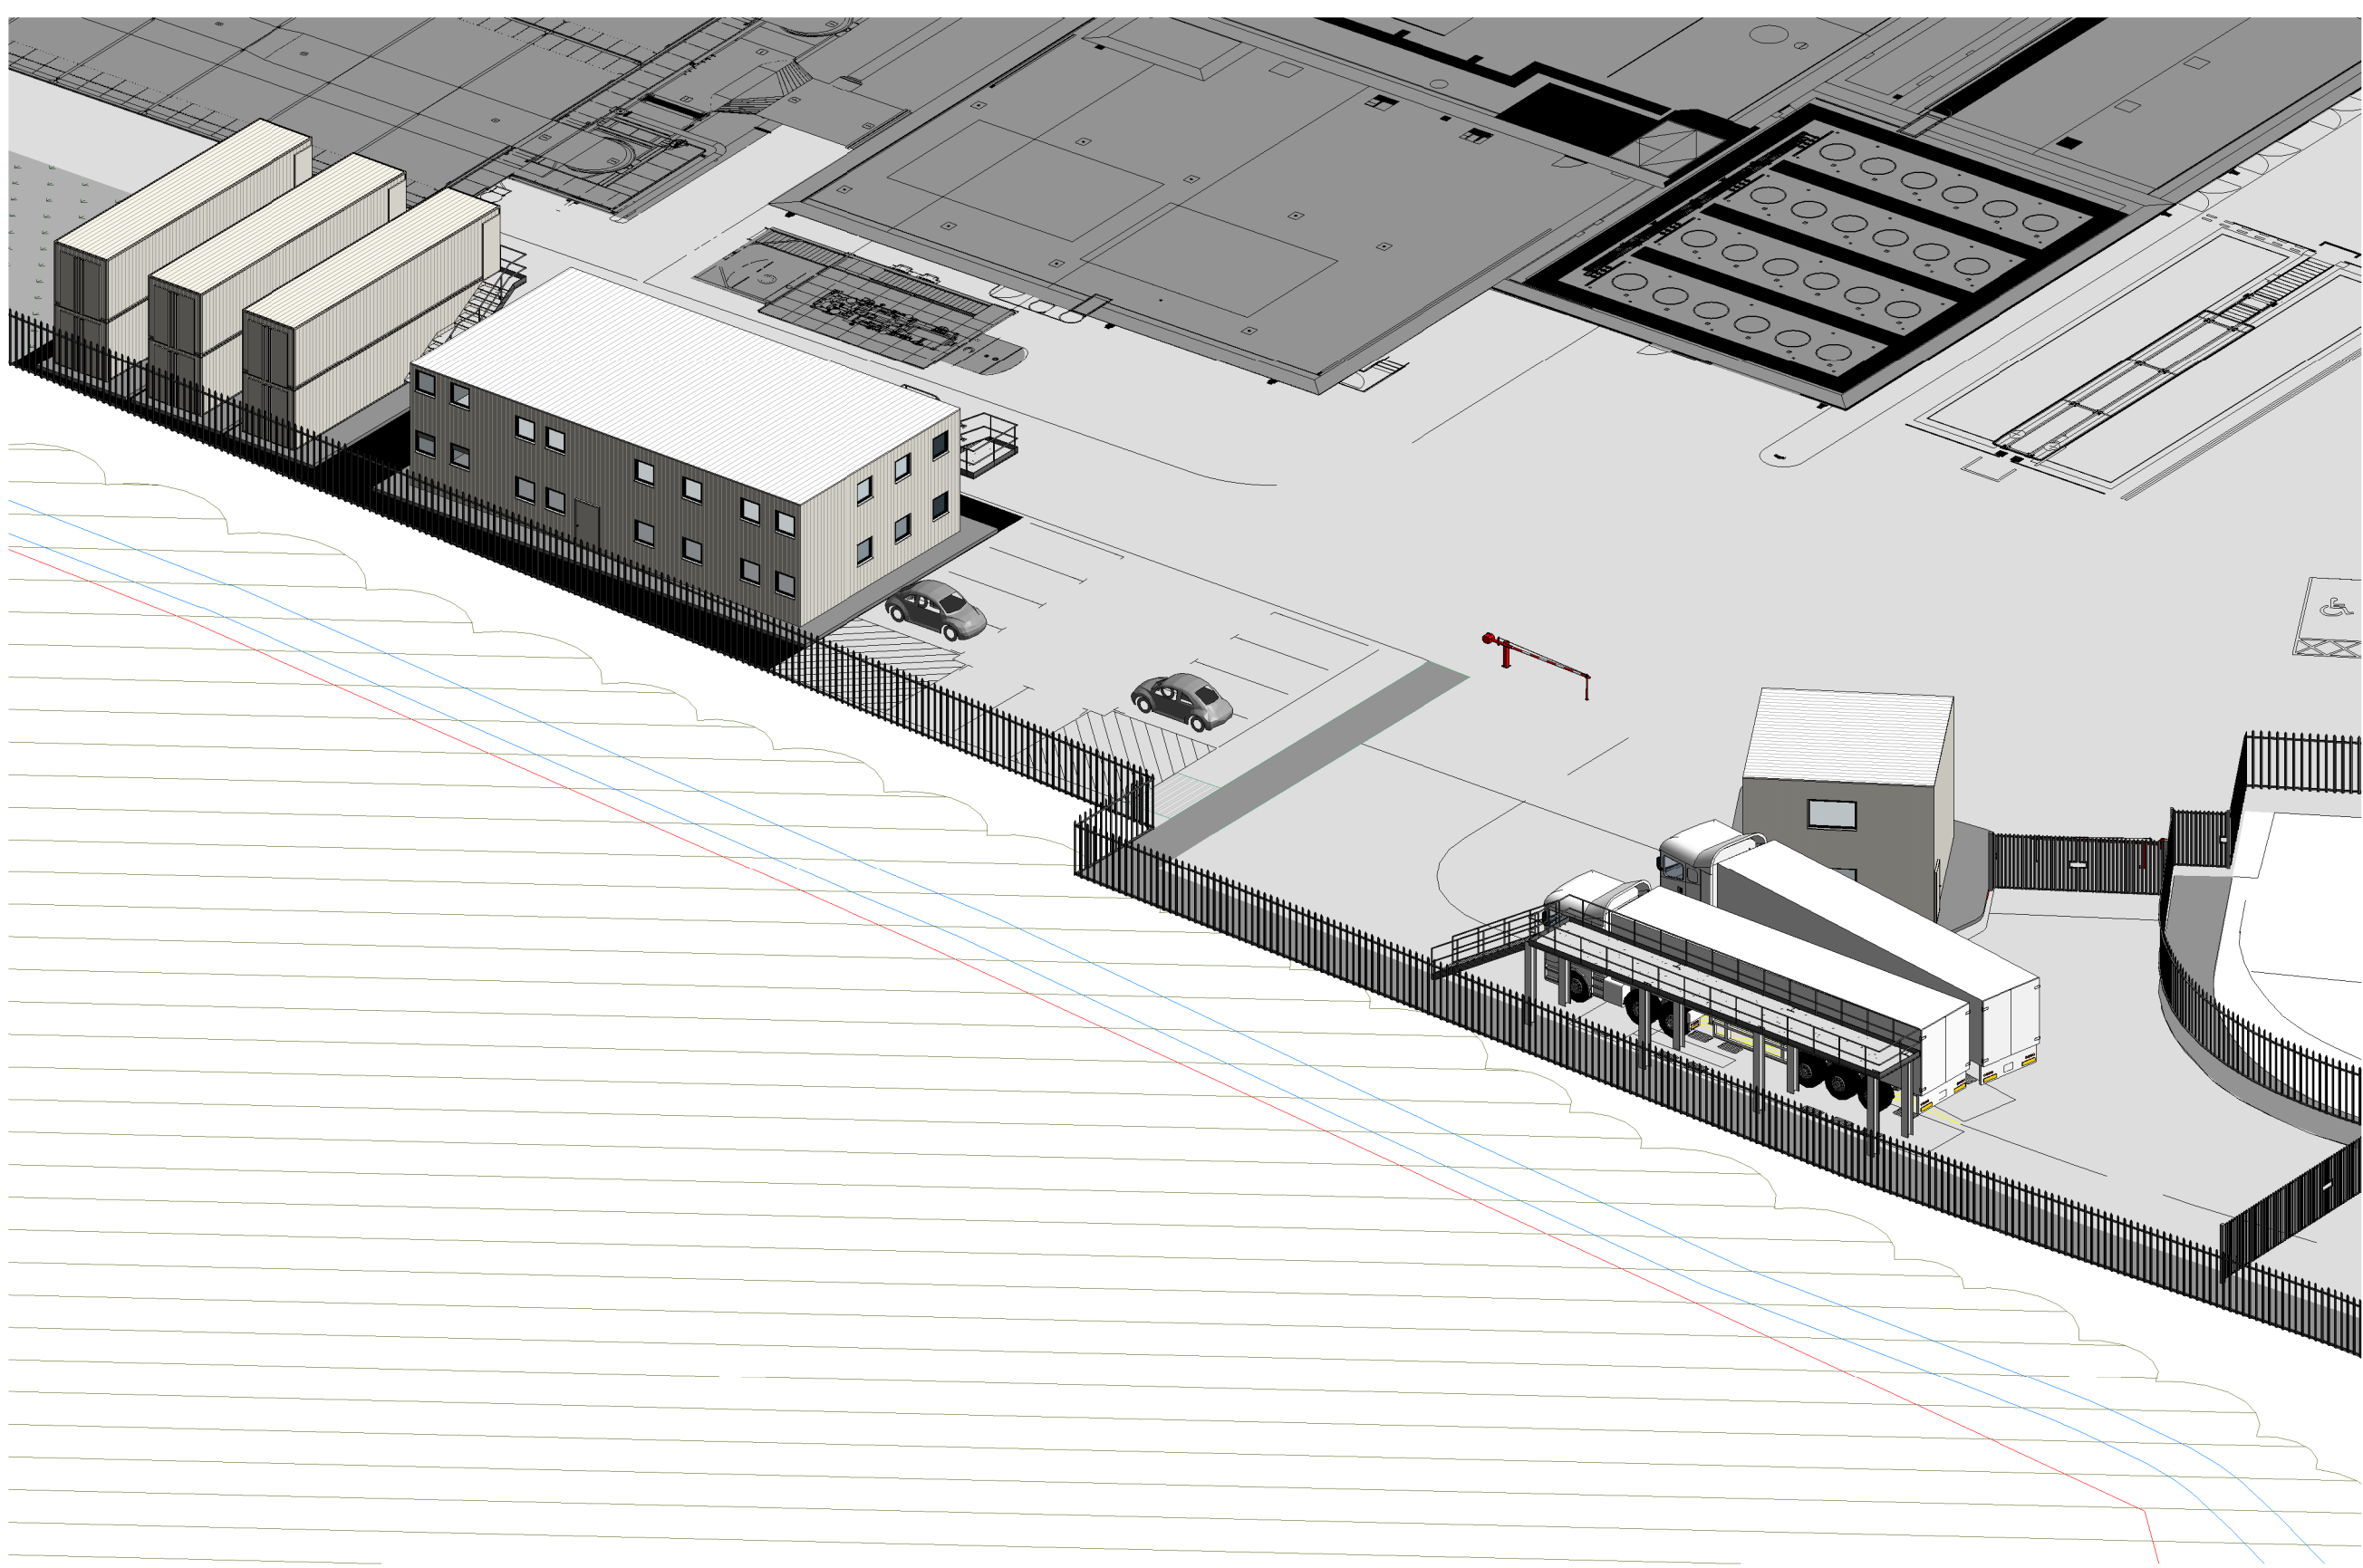


2 East Elevation
1 : 150



3 South Elevation
1 : 150

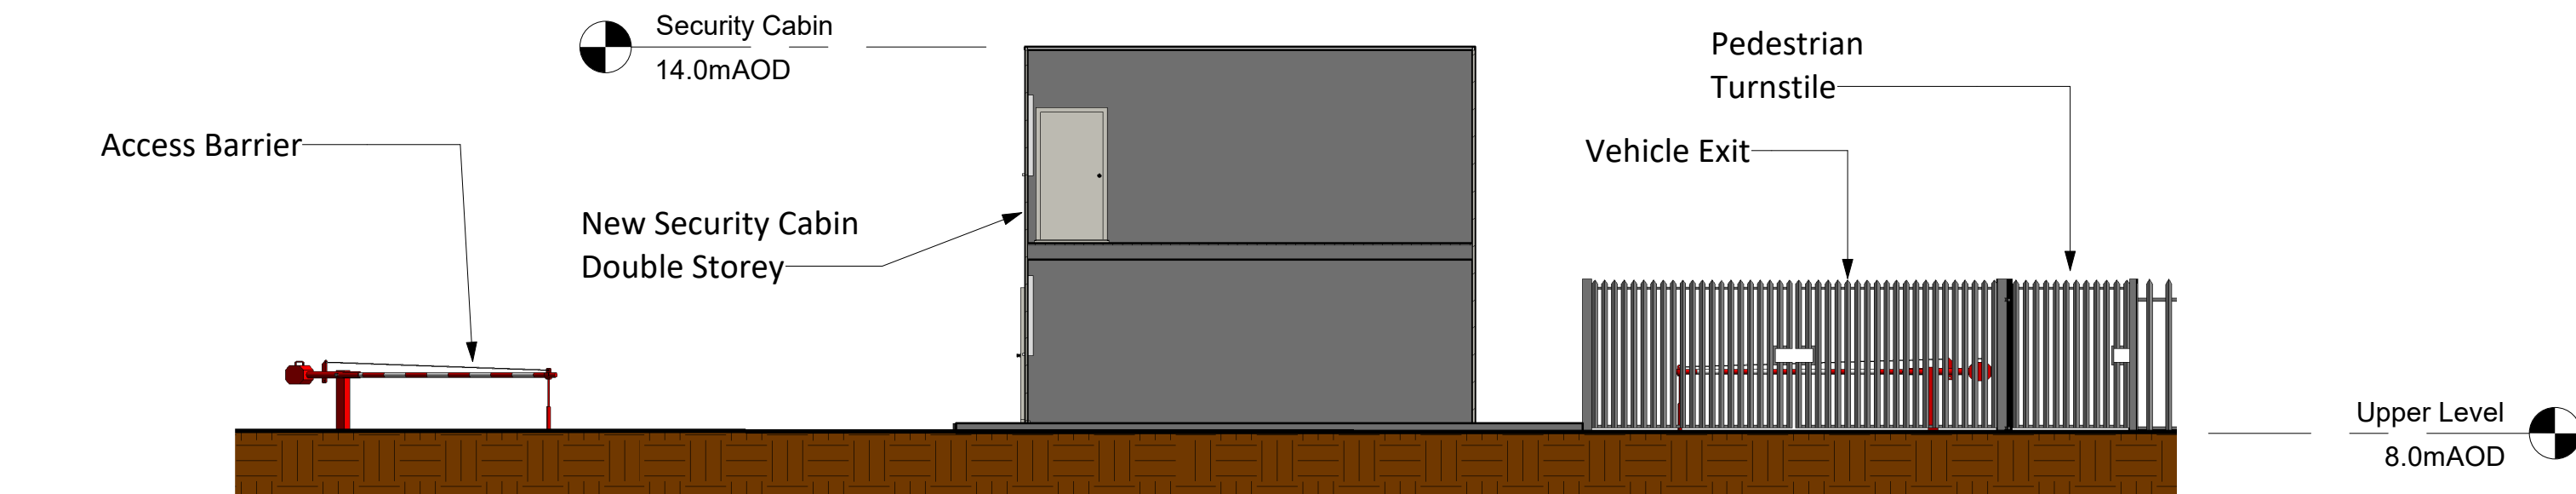

6 Section Through Security Cabin
1 : 100

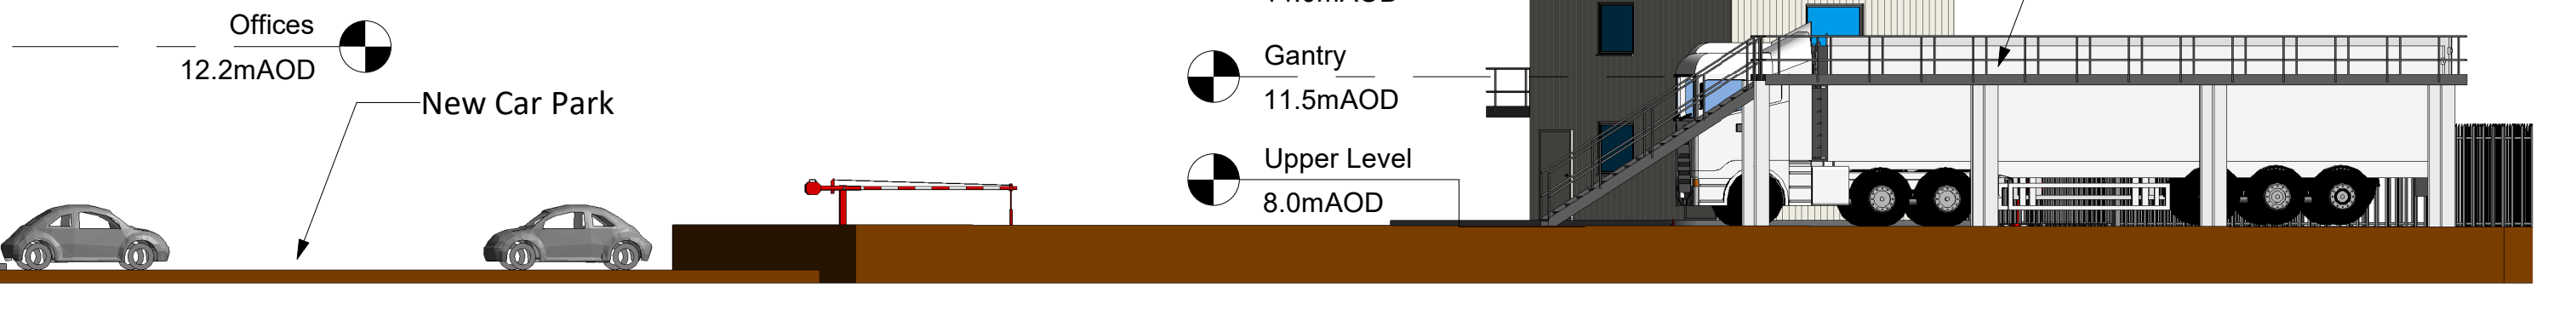

ALL INFORMATION ON THIS DRAWING IS INDICATIVE ONLY, AND MAY BE SUBJECT TO FURTHER DESIGN DEVELOPMENT. DO NOT SCALE

NOTES:
All buildings to be RAL 7038 (Agate Grey)

R2.0	FOR PLANNING	DTW	AO1	DMM	15.05.25
R1.0	FOR PLANNING	DTW	AO1	DMM	14.03.25
REV.	DETAILS OF REVISION	DRAWN	CHKD	APR	DATE

FICHTNER
CONSULTING ENGINEERS LIMITED

Kingsgate, Wellington Road North,
Stockport, Cheshire, SK4 1LW, UKTel: 0161 476 0032
Website: www.fichtner.co.uk

CLIENT: SG ENGINEERING SERVICES

SITE: MARGAM ENERGY PARK

PROJECT: SITE ENTRANCE WORKS

TITLE: PROPOSED SITE ELEVATIONS

DRAWING STATUS:		FOR PLANNING	
DRAWN BY:	DTW	DATE:	14.03.25
CHECKED BY:	AO1	DATE:	14.03.25
APPROVED BY:	DMM	DATE:	14.03.25
FILENAME:	4183-8330-0001DW Proposed Site Elevations		
OFFICE OF ISSUE:	STOCKPORT		
SHEET SIZE:	A1	SCALE:	
DRAWING No.:	4183-8330-0001		REVISION:
		Sheet1	or1
		R2.0	