



Development to provide -
Swift Nest Box Specification:
Wide box with small slit shaped entrance hole.
Must be placed under or close to roof, at least
5m from the ground.
Dimensions: H150 x W340 x D150mm

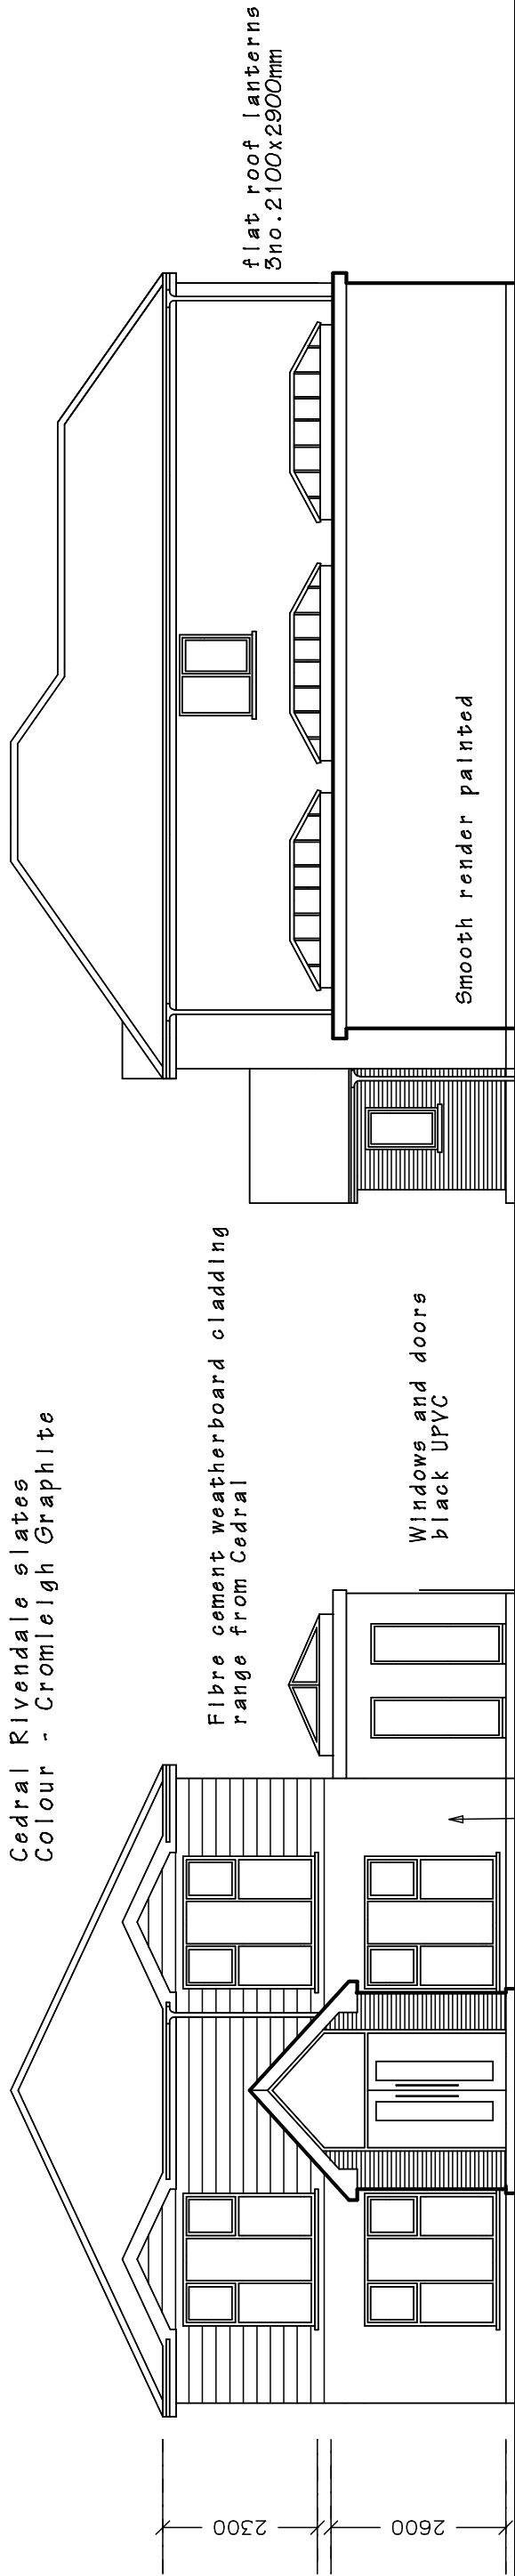

SIDE ELEVATION

FRONT ELEVATION

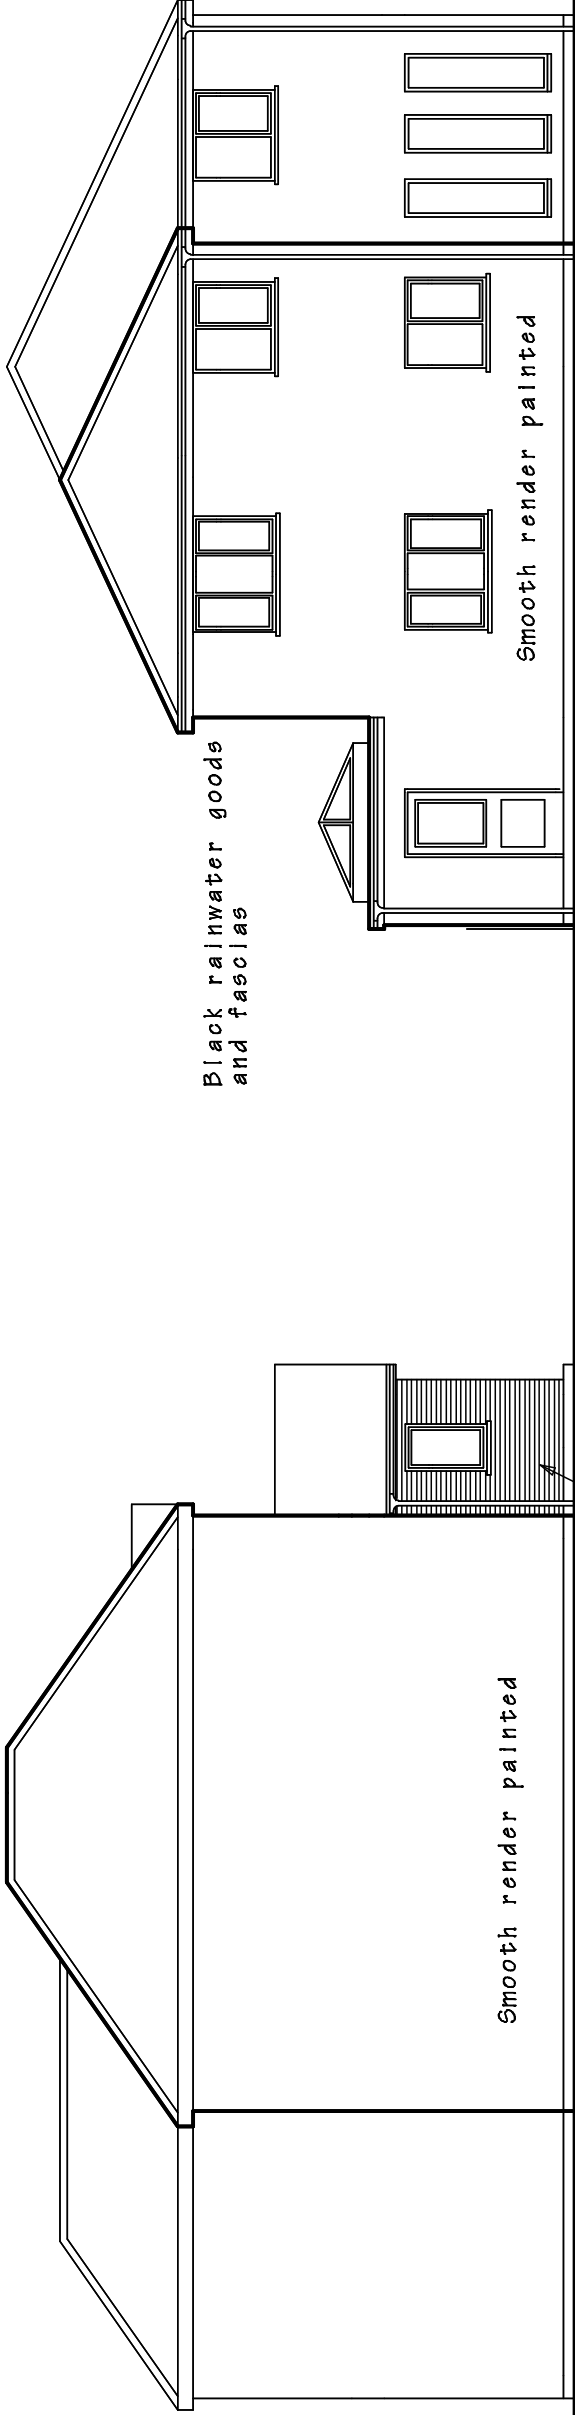

SIDE ELEVATION

REAR ELEVATION

Faced brickwork
Michelmersh
Synthesis 509.

PROPOSED WORK AT 40 PENTWYN BAGLAN
ROAD, BAGLAN, PORT TALBOT, SA12 8EB.
FOR Mr and Mrs Anthony Veysey.

DRAWING TITLE		
PROPOSED ELEVATIONS (PLANNING APPLICATION)		
SCALE 1 to 100 @ A3	DATE June 2024.	DRAWING No. 2024/06 Rev A.
DO NOT SCALE DRAWING. FIGURED DIMENSIONS ONLY TO BE USED. DISCREPANCIES TO BE REPORTED IMMEDIATELY.		