




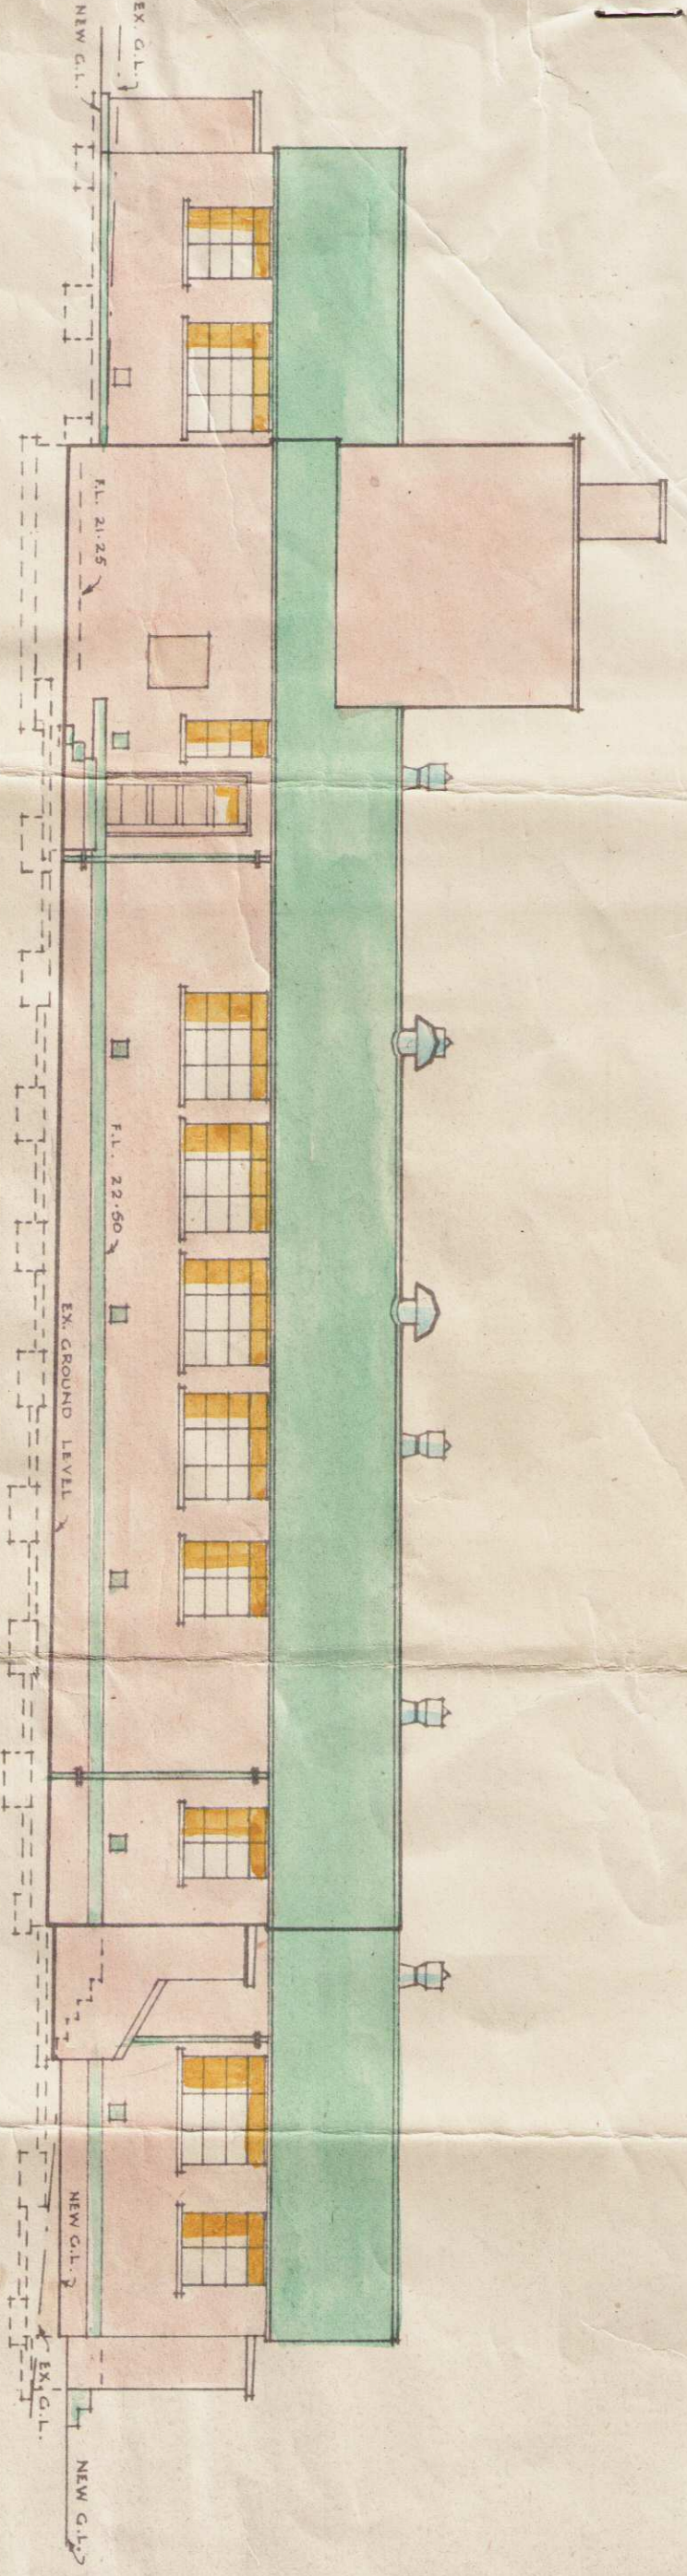


EAST ELEVATION

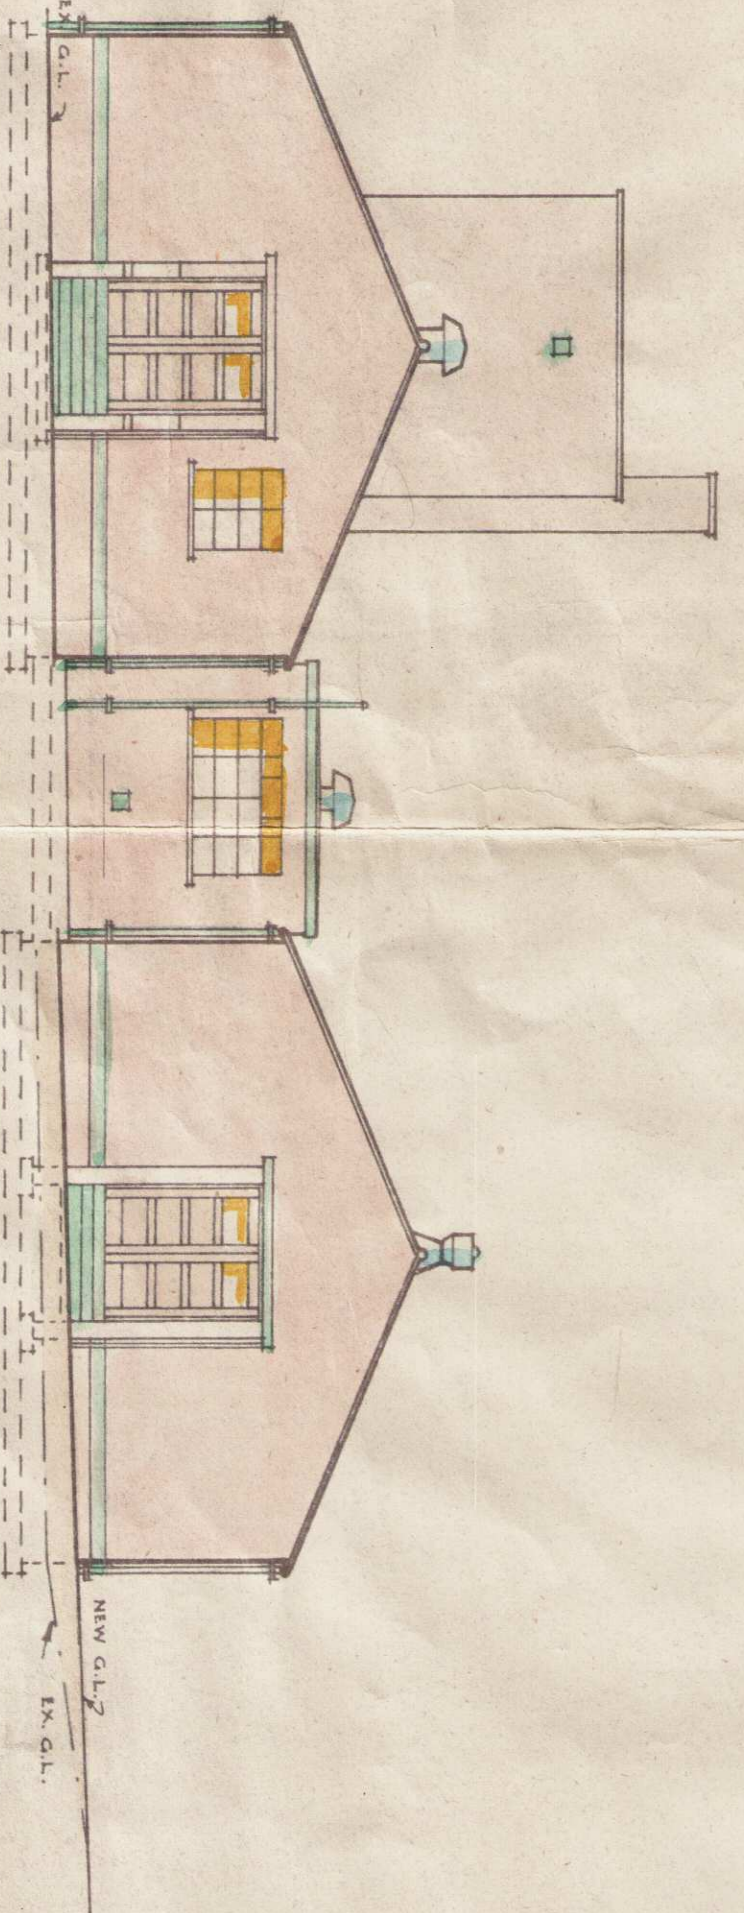




NORTH ELEVATION

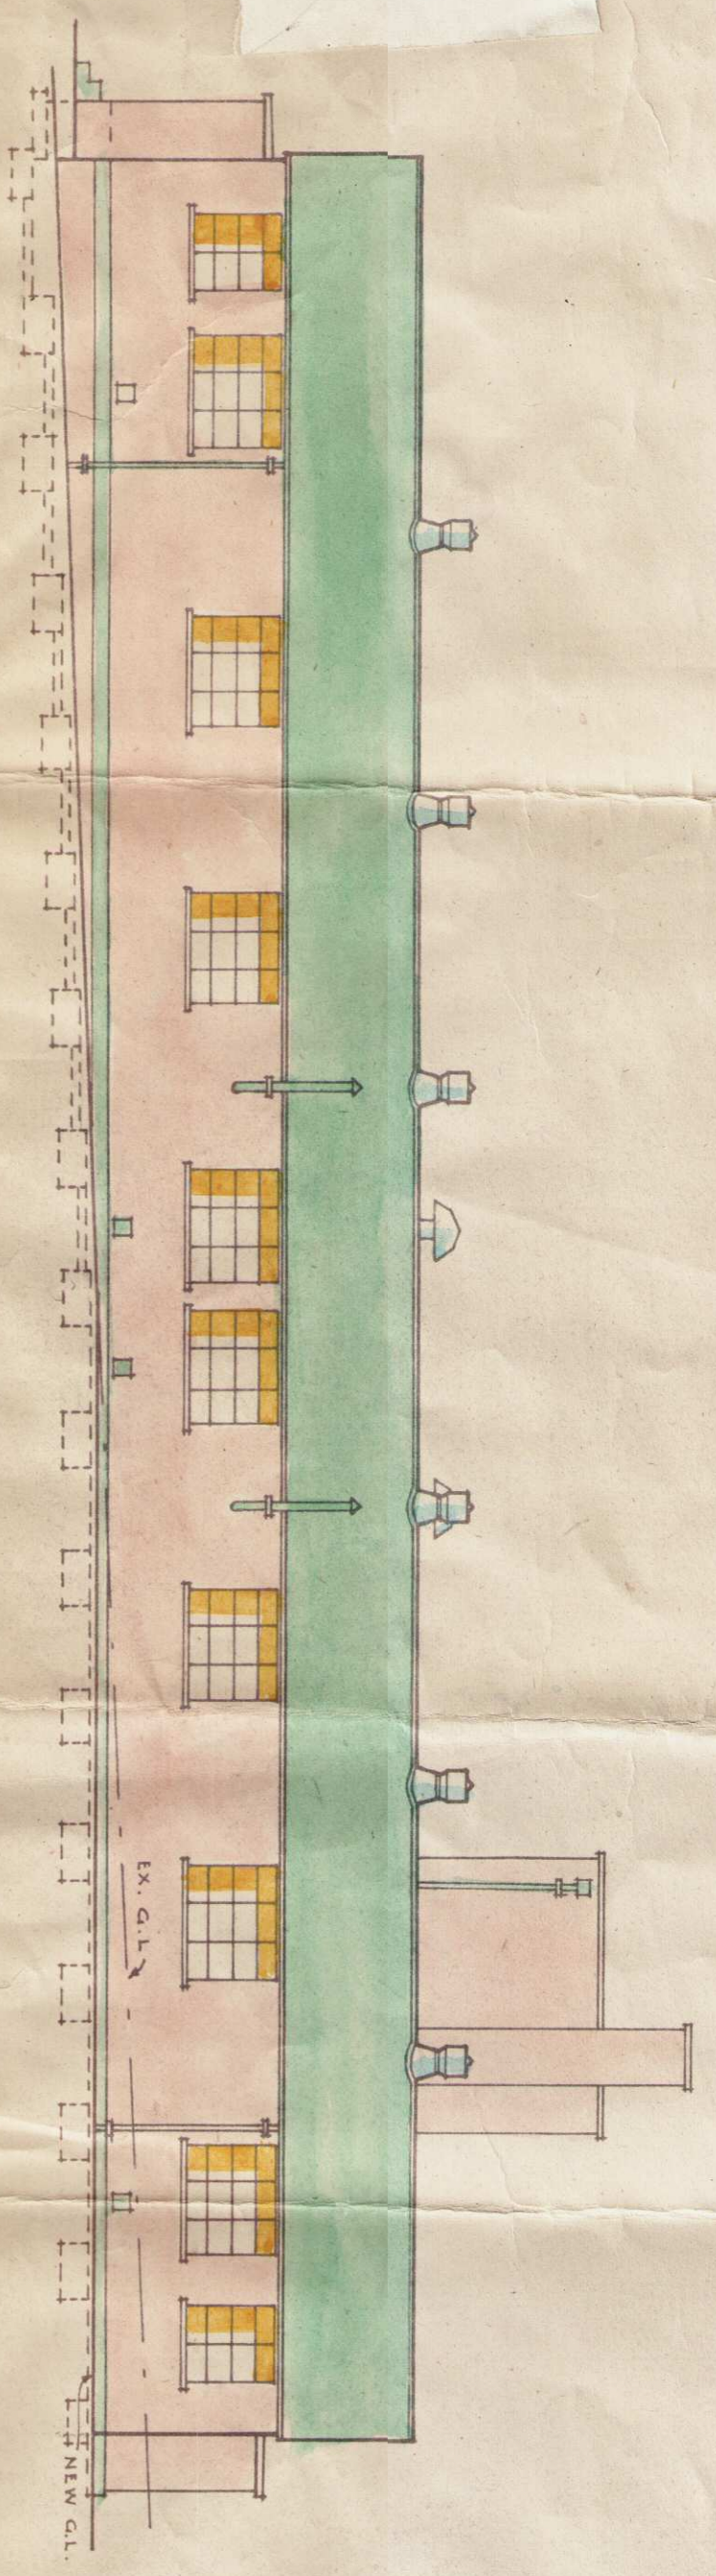


WEST ELEVATION

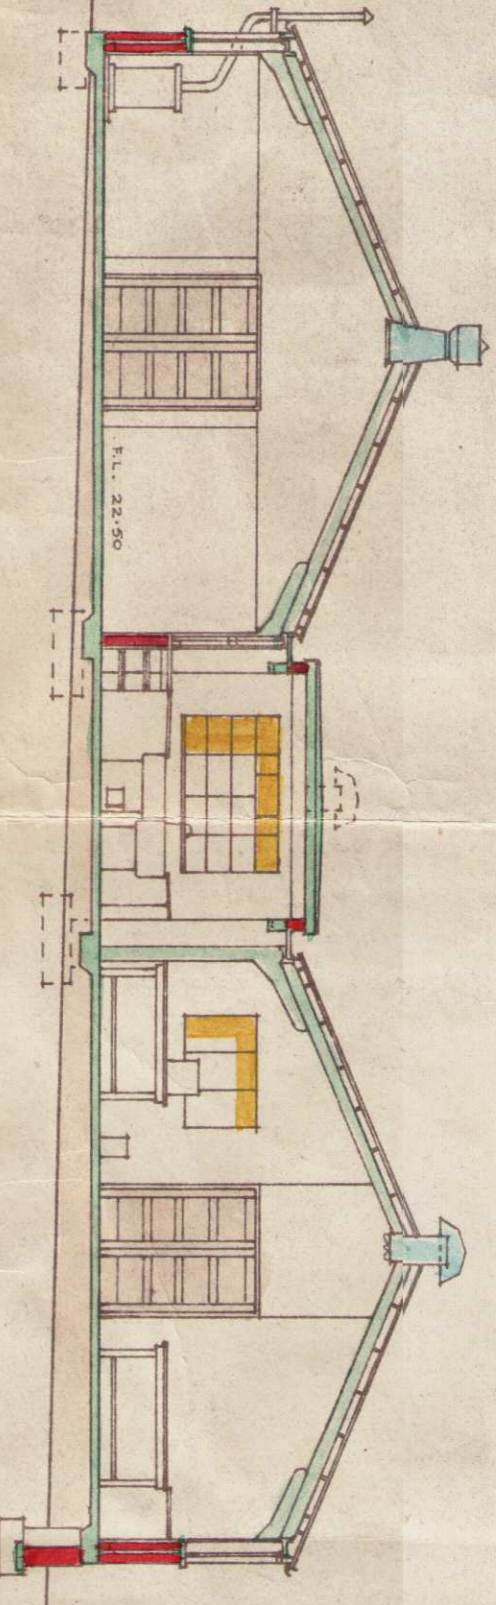


SECTION A-A

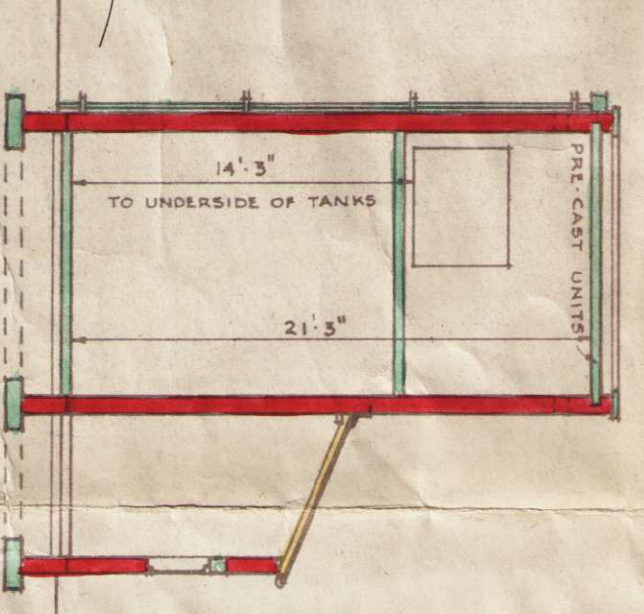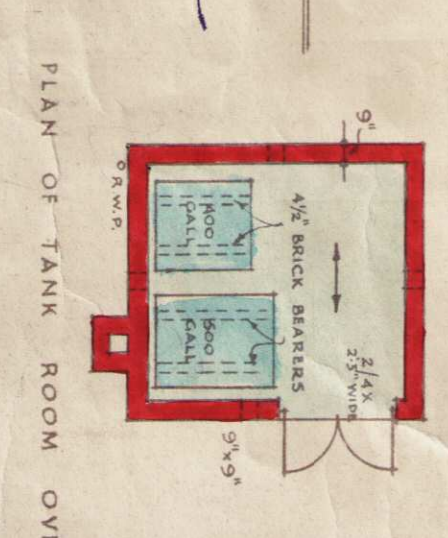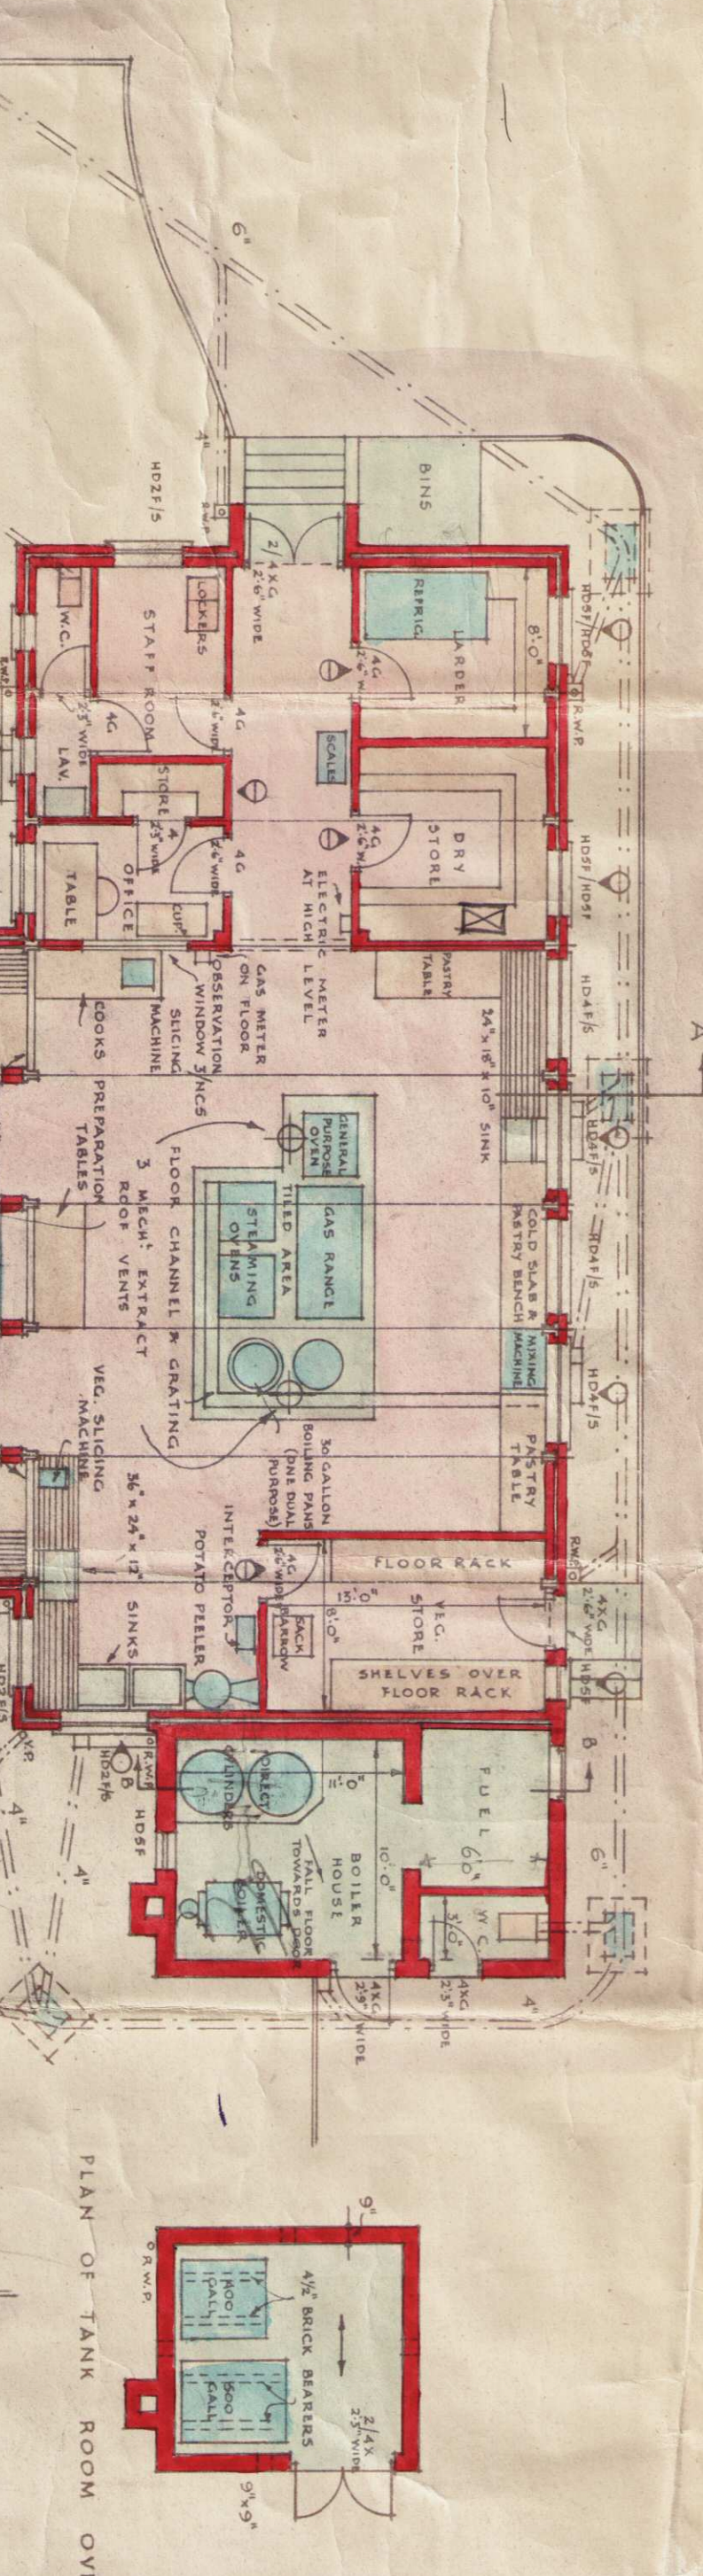


SECTION B-B

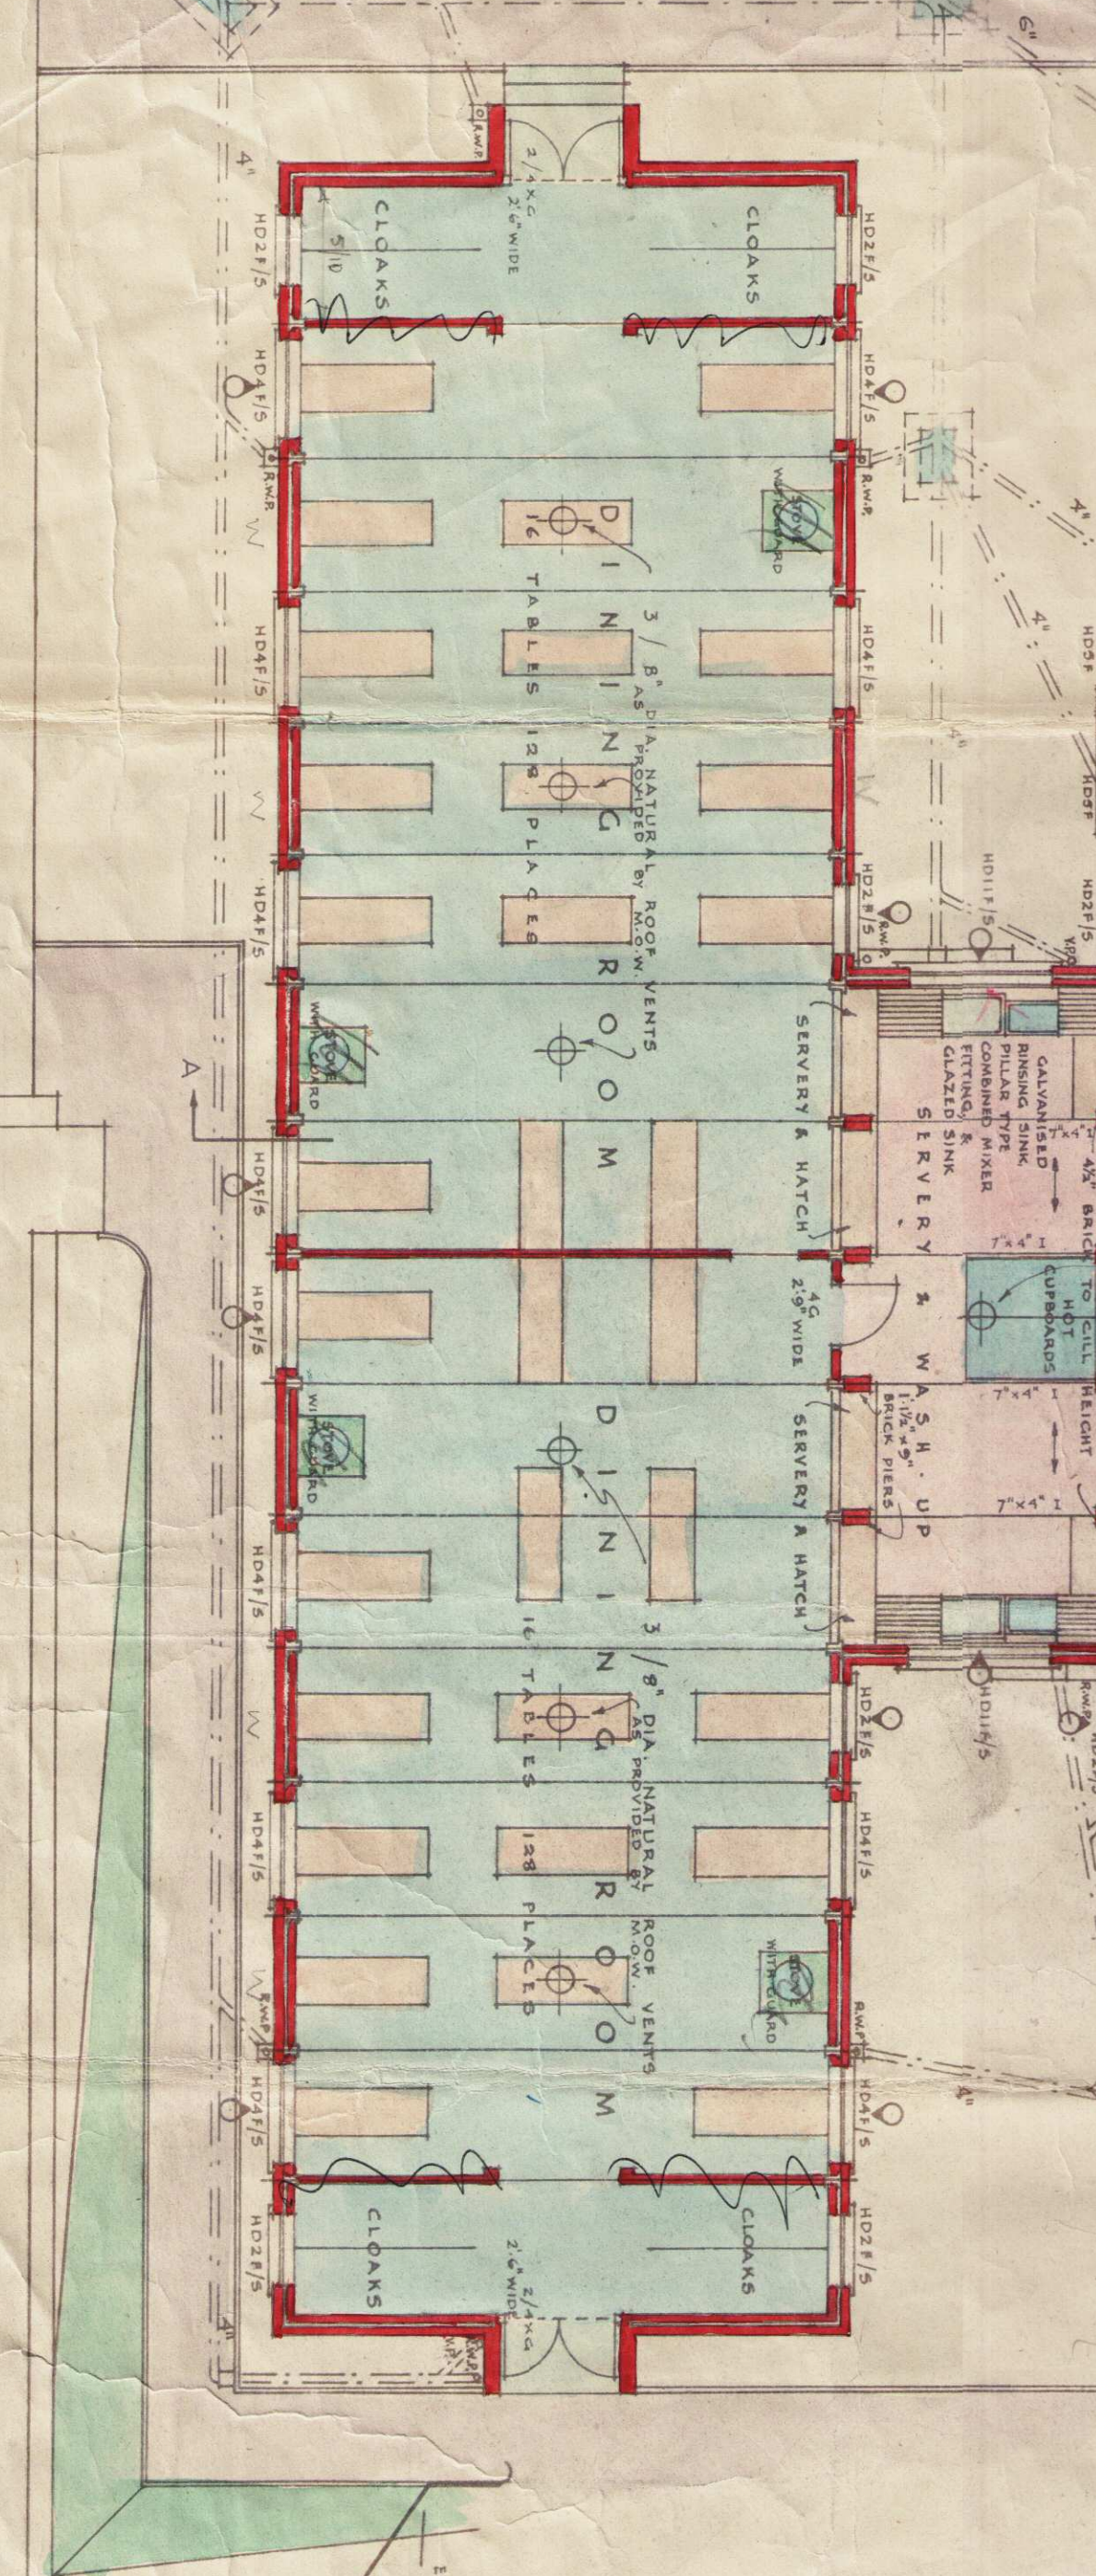

SOUTH ELEVATION

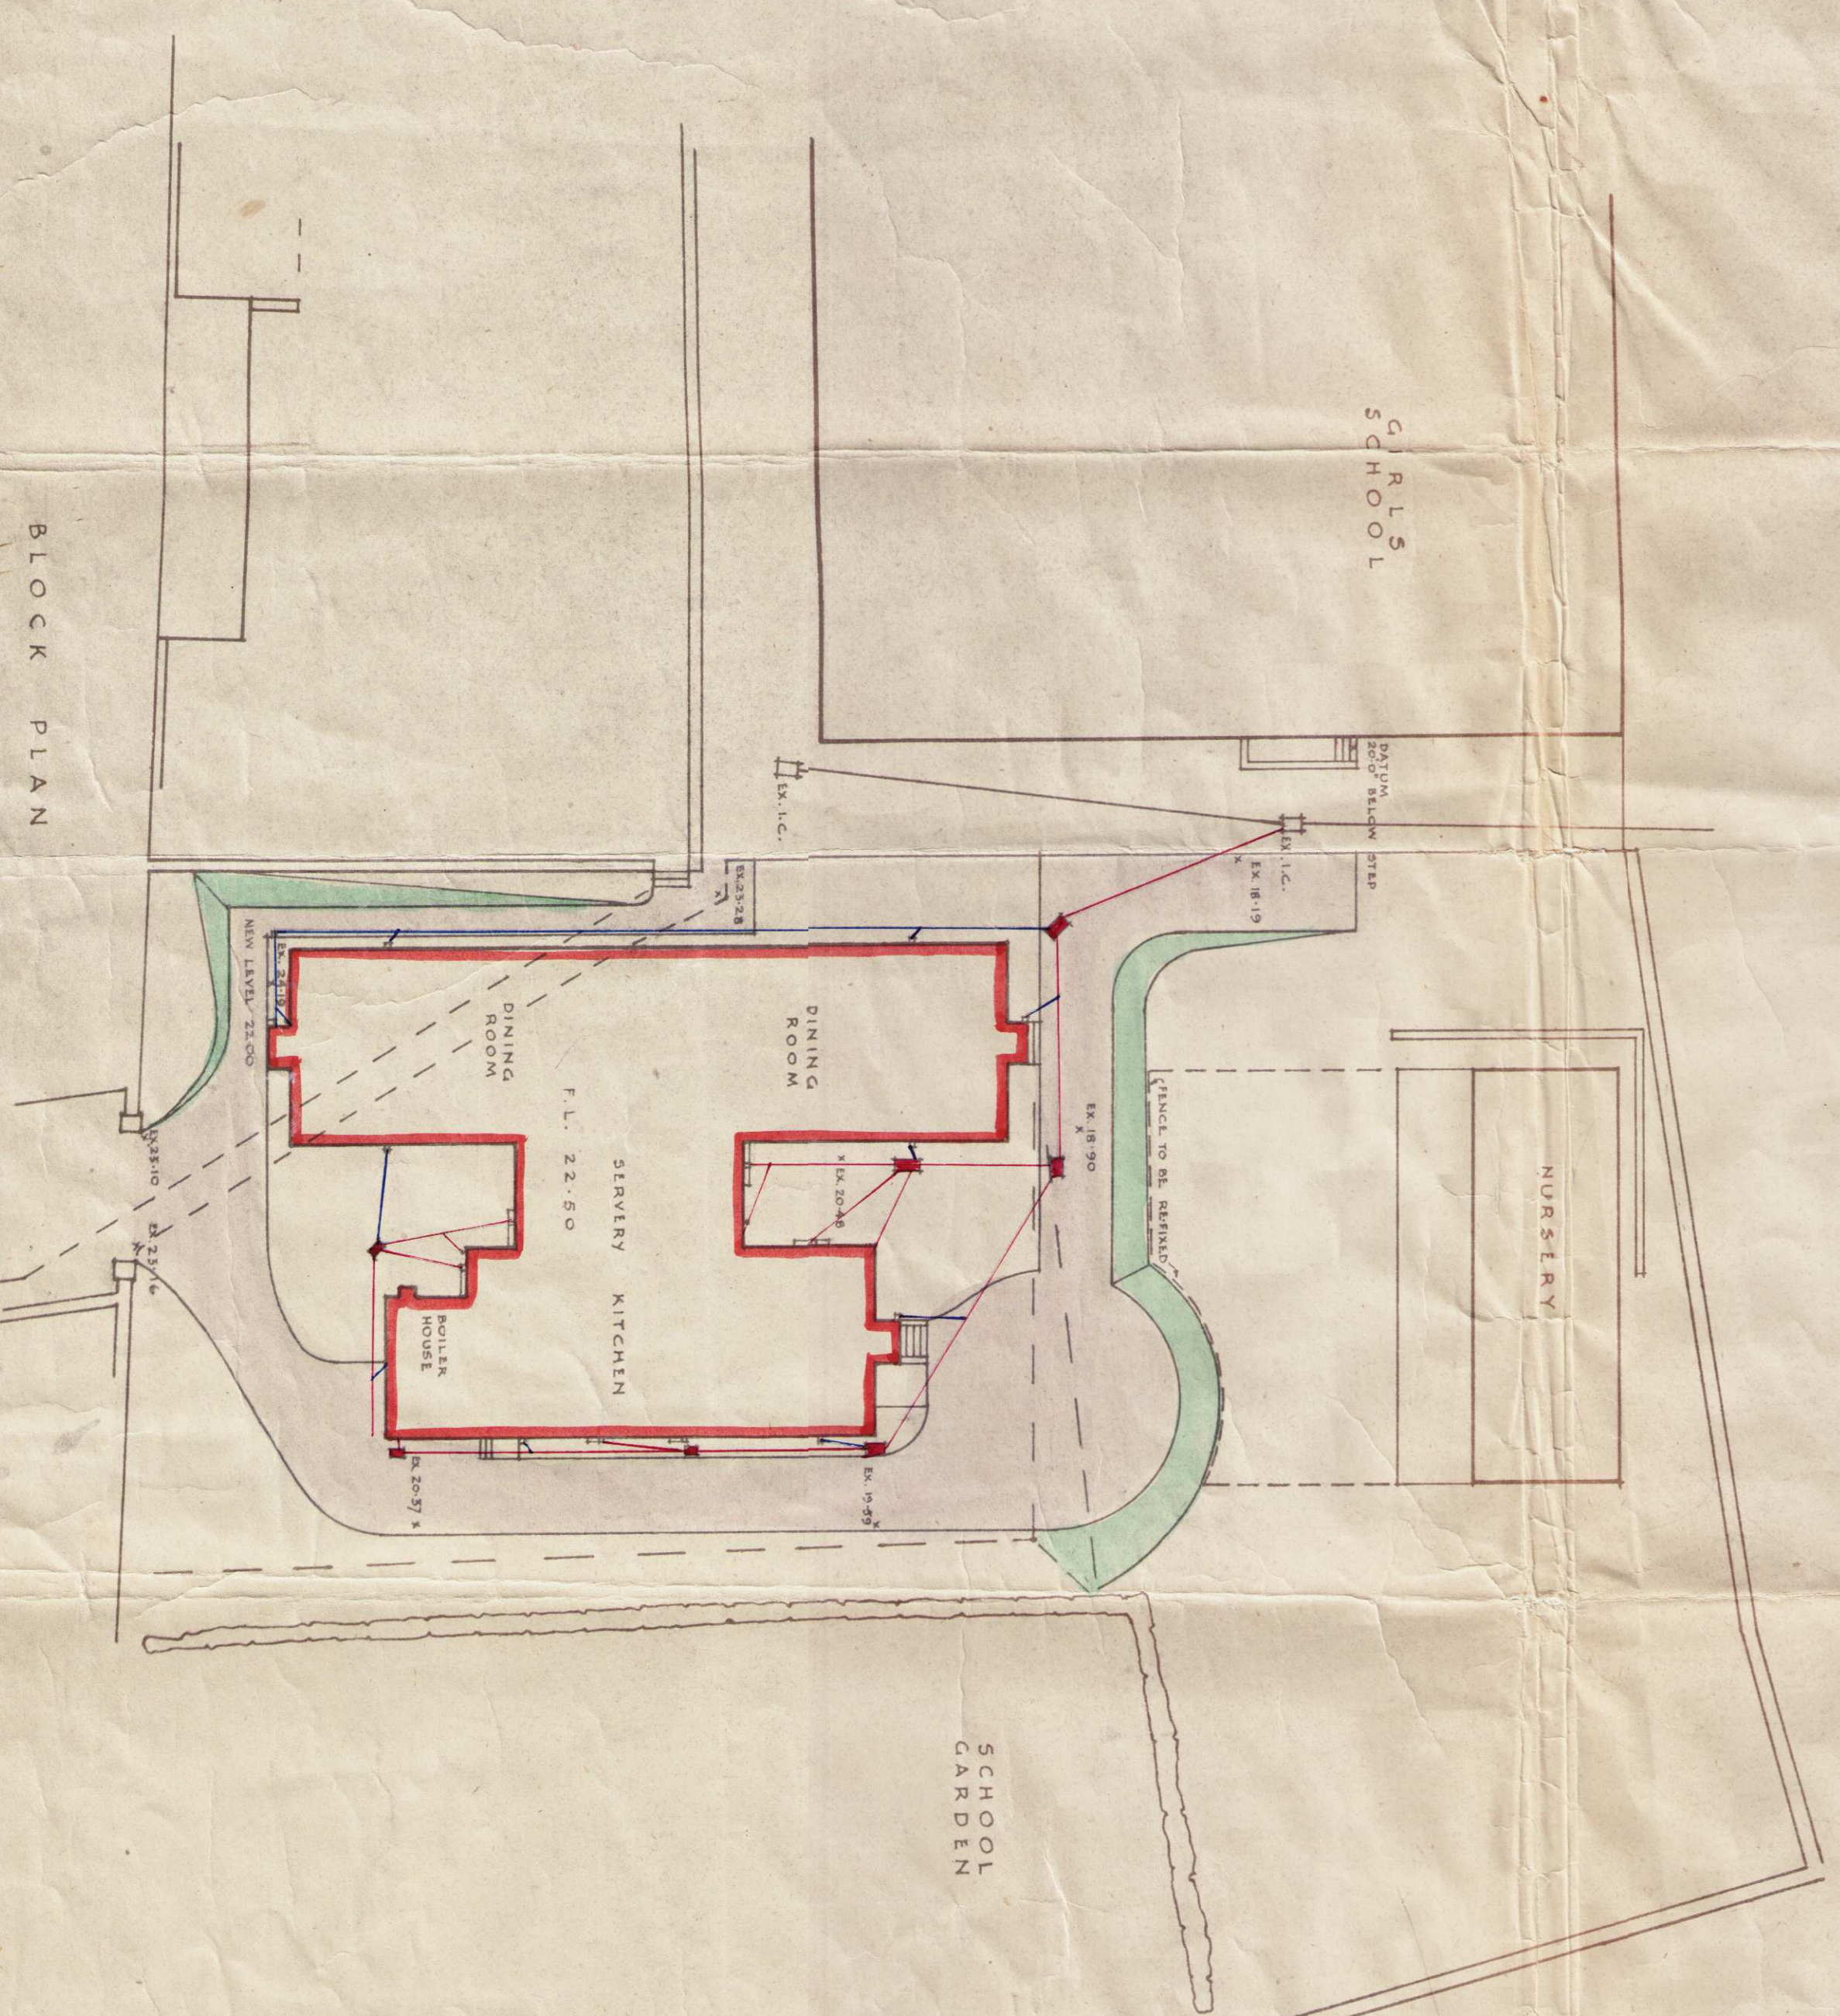

BLOCK PLAN

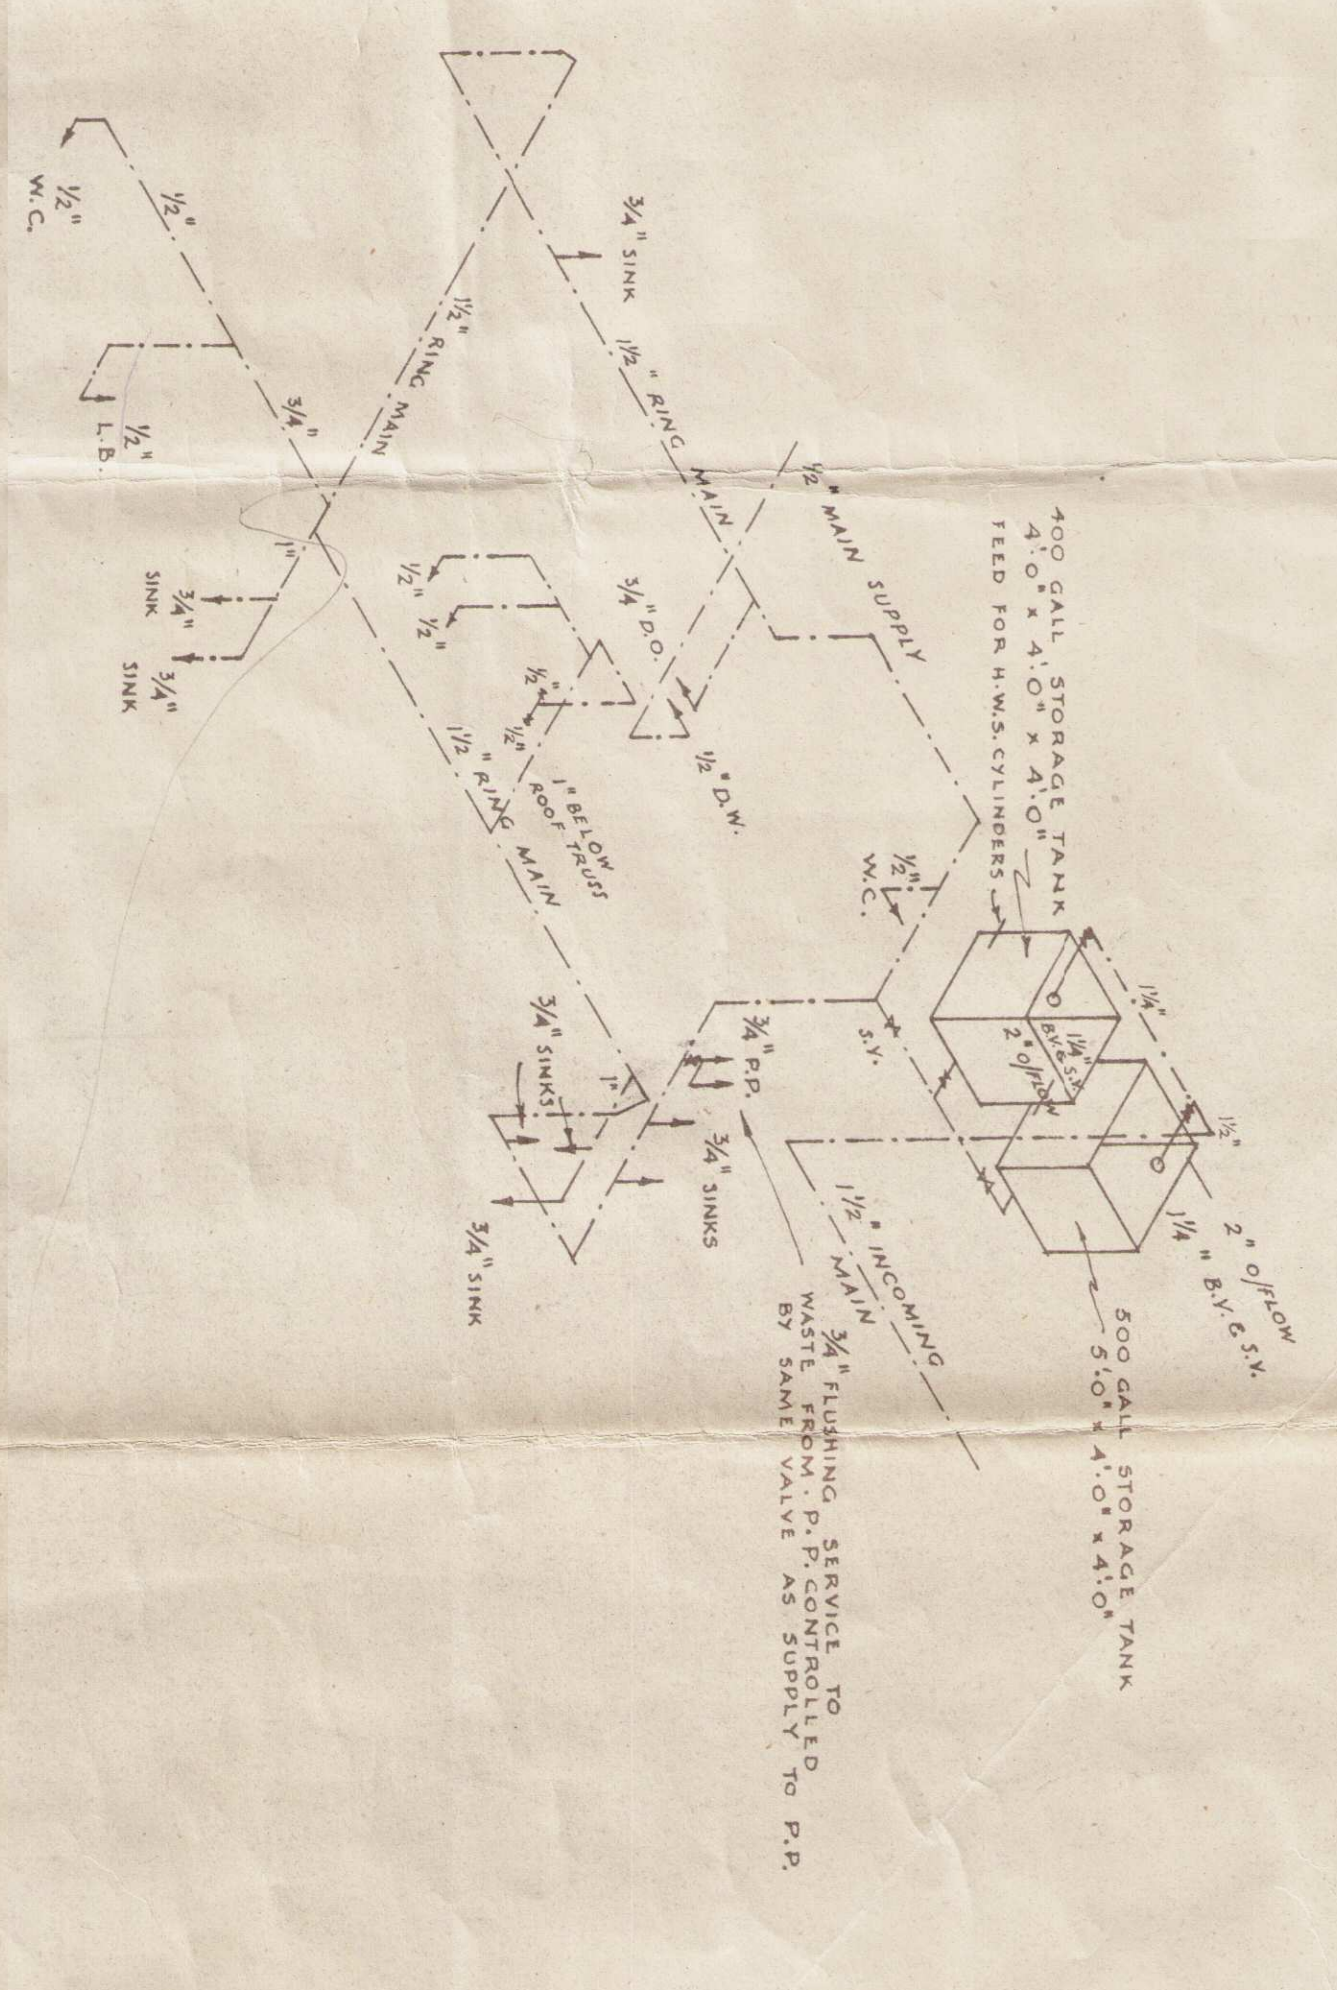

WATER SERVICE

COLED FRANC COUNTY PRIMARY SCHOOLS
KITCHEN & DINING ROOM FOR 500
SCALES 8 FT. & 10 FT. TO ONE INCH.

DESIGNED BY	JOHN T. COLE	REGISTERED	ARCHITECT
DRAWN BY	JOHN T. COLE	REGISTERED	ARCHITECT
CHECKED BY	JOHN T. COLE	REGISTERED	ARCHITECT
DATE			

Office Copy