

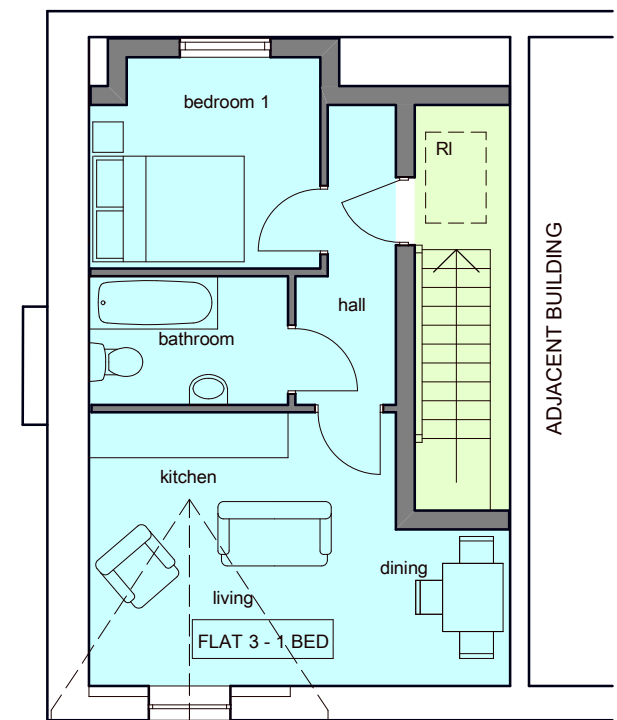
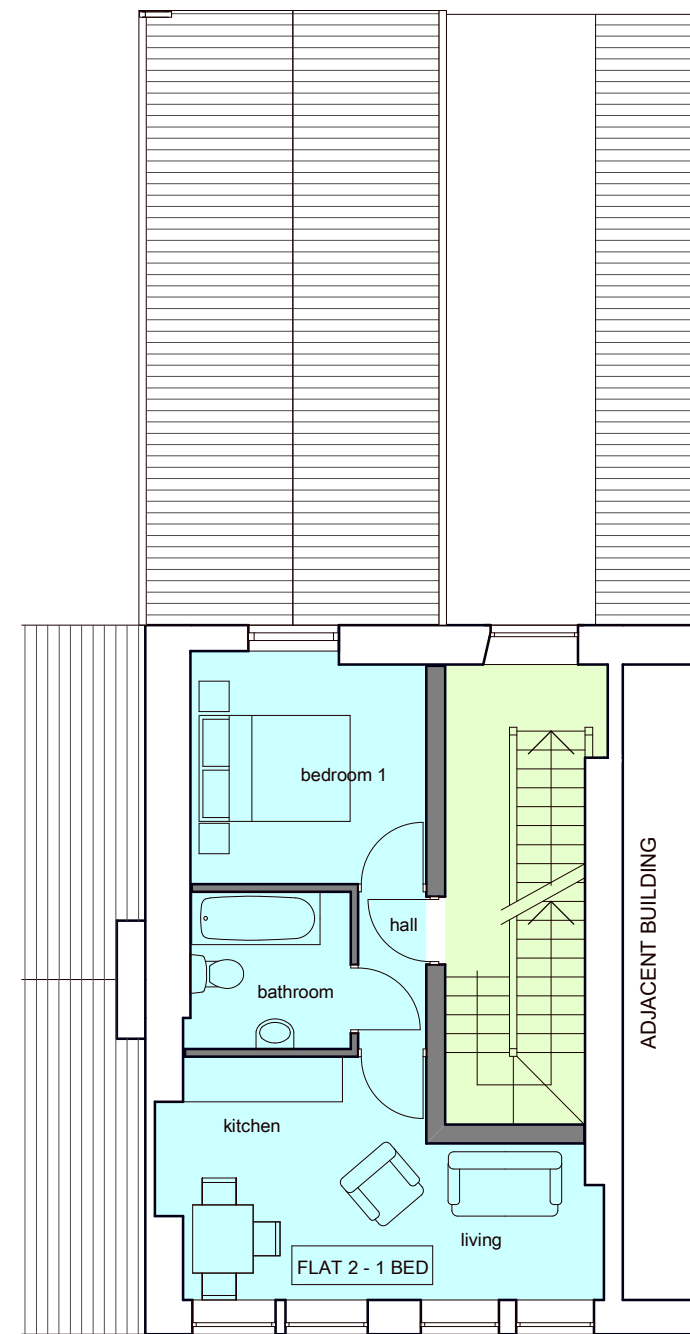
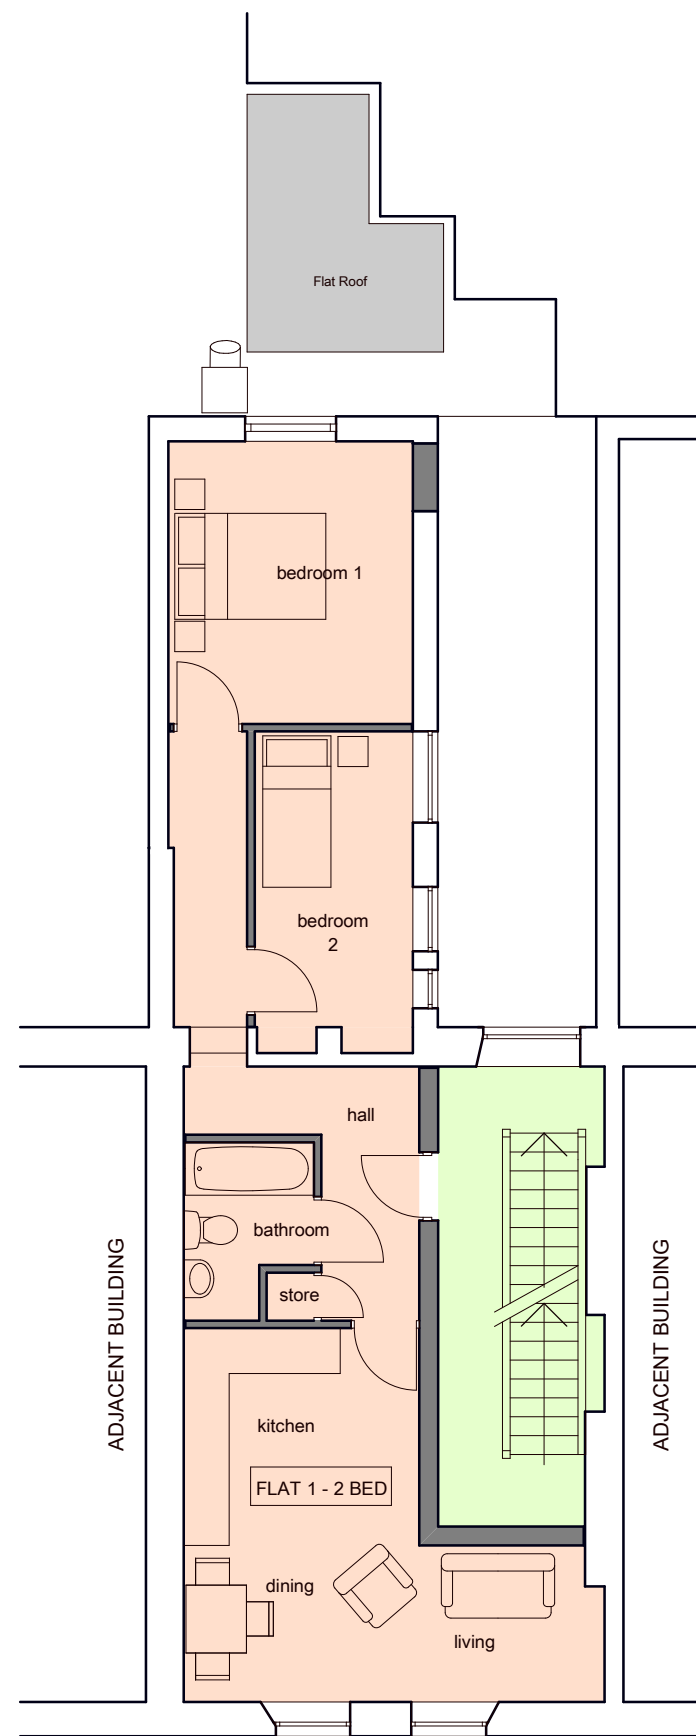


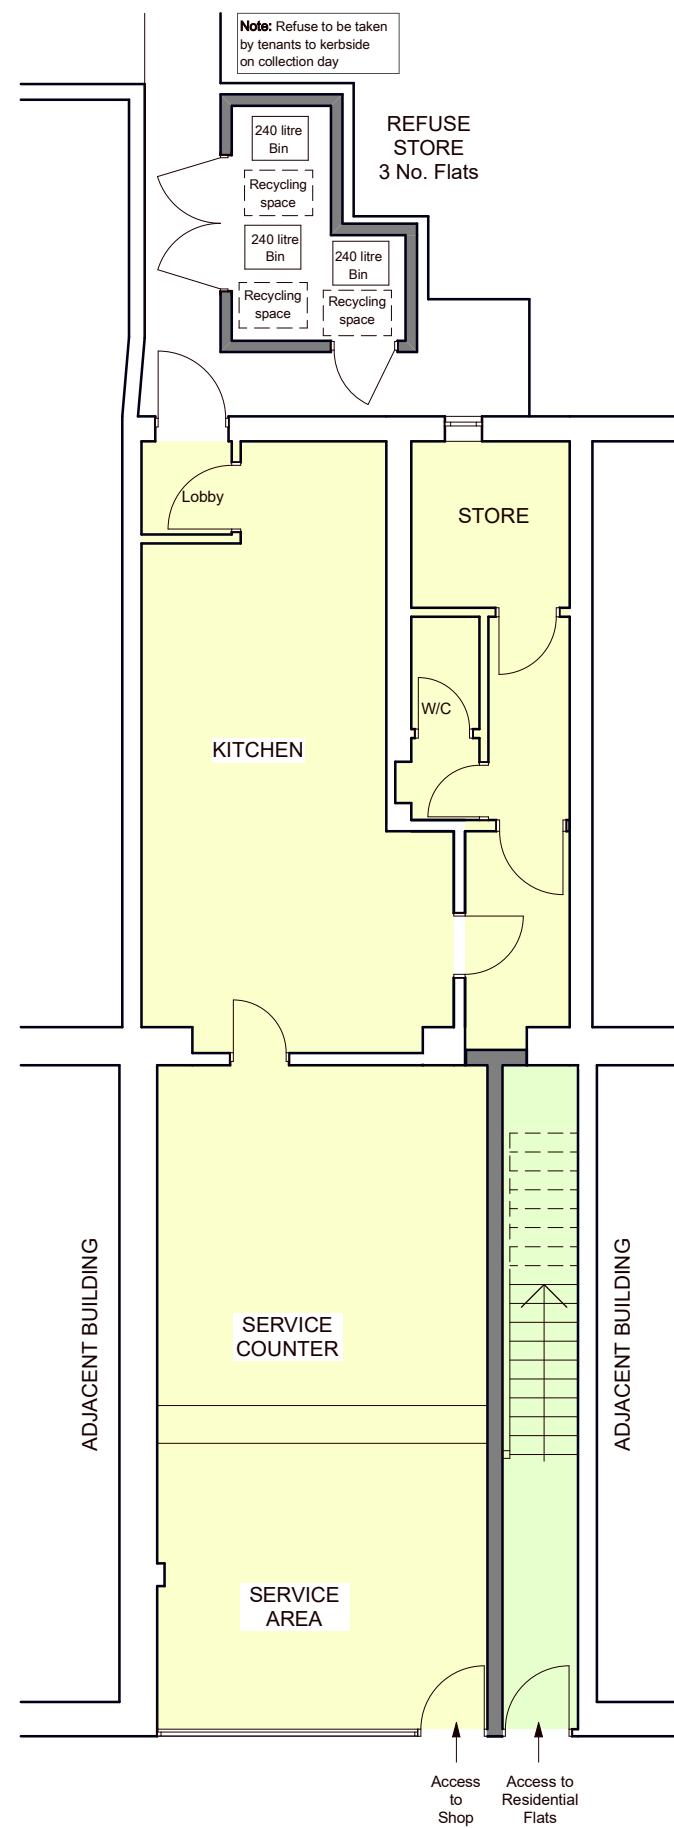

**Revision**  
A. Refuse storage details added,  
planning condition No. 4. 14.06.25

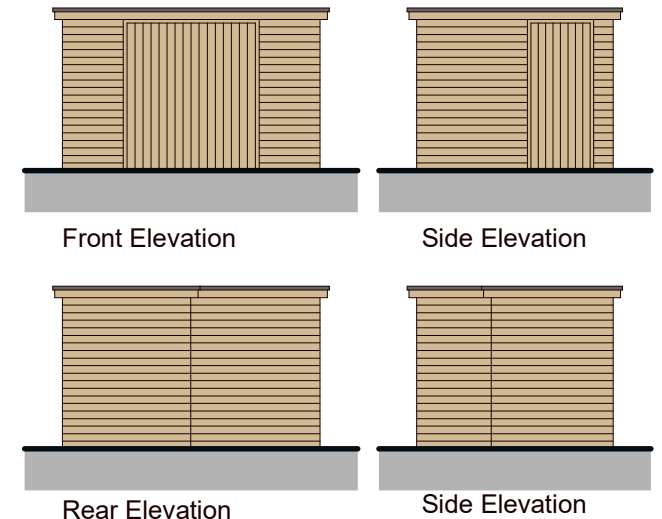

## REFUSE STORAGE

**PROPOSED EXTERNAL FINISHES**  
*Flat roof - Dark grey single ply membrane*  
*Walls - Hit & miss treated timber panels*  
*Doors - Ledge & braced timber doors*  
*Fascia & soffit boards - Treated timber*

|            |                                          |   |   |   |
|------------|------------------------------------------|---|---|---|
| <b>NO.</b> | <b>NOTES</b>                             | <br><b>LABC</b><br><b>Registered</b><br>Permit Advertising Scheme | <br><b>RTPI</b><br>BSC (Hons) City and Regional Planning | Accredited Degrees                                                                                   |
| 1          | All advertisements must follow the rules | Do not use of drawing. All dimensions to be checked on site by contractor                                                                            | There are no Construction Drawings.   | The contractor is to set out, check and sign off all dimensions and to sign off the correct of works |

SHEET TITLE:

Proposed Floor Plans

PROJECT DESCRIPTION:  
Change of Use -  
Residential Development

**ATLUM**  
Planning Consultants

DATE: \_\_\_\_\_

May 2024

SCALE:

1 : 100

SHEET:

**A-3**



Scale 1 / 100 @ A3

