





Reproduced from an Ordnance Survey map with the permission of the
Controller of Her Majesty's Stationary Office.
©Crown Copyright. All rights reserved.

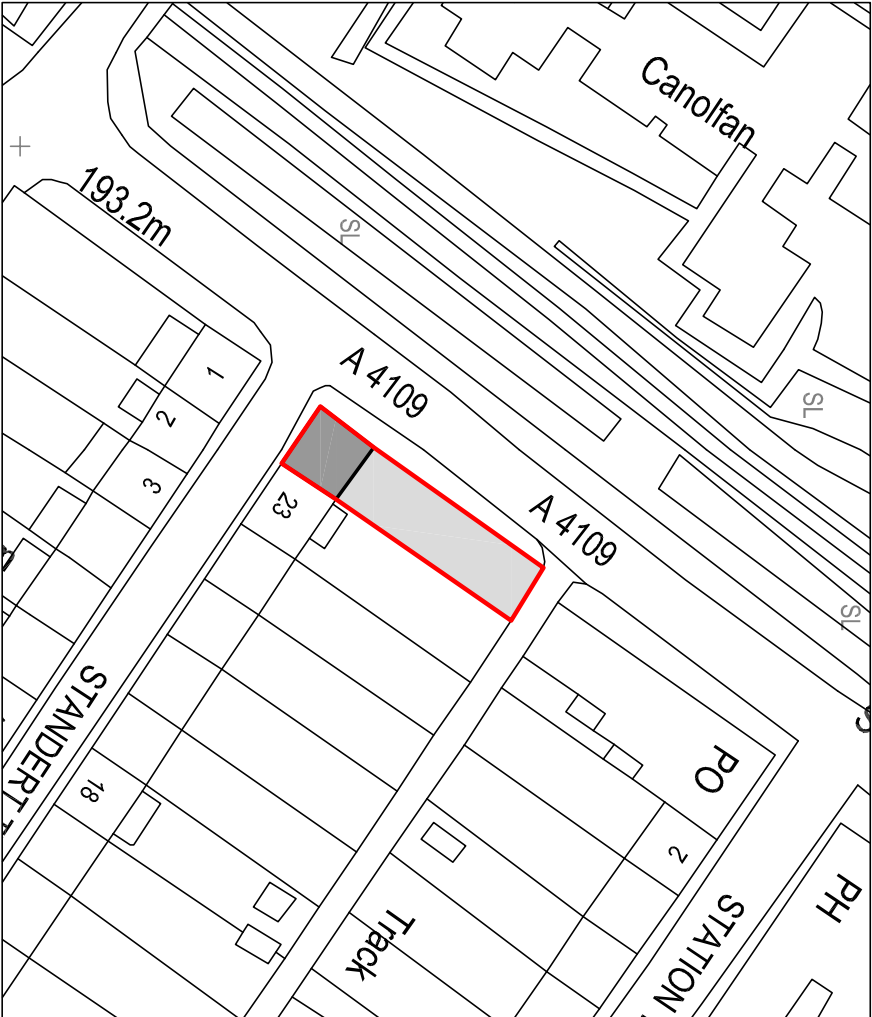

SITE LOCATION PLAN
Scale 1:1250



Reproduced from an Ordnance Survey map with the permission of the
Controller of Her Majesty's Stationary Office.
©Crown Copyright. All rights reserved.

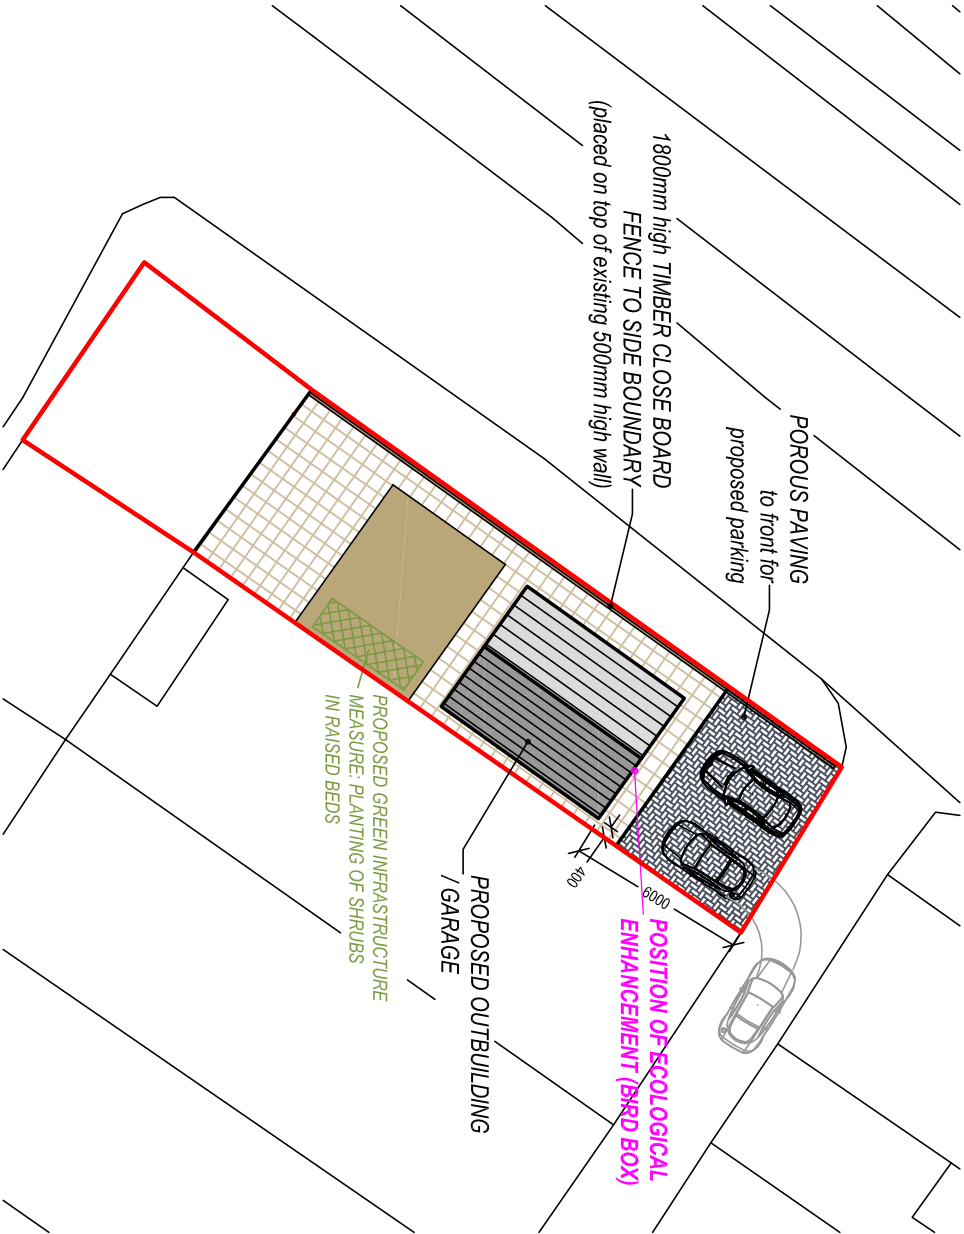

PROPOSED SITE PLAN
Scale 1:250

Client:			
24 Standert Terrace Seven Sisters Neath SA10 9DF			
Project Title:			
PROPOSED GARAGE / OUTBUILDING			
General Notes: 1. Do not scale from this drawing, take figured dimensions only. 2. Dimensions are in millimetres unless otherwise stated.			
Drawing Issue:			
P L A N N I N G			
Drawing Title: EXISTING & PROPOSED SITE PLANS			
Drawing No:	CPD-001	Revision:	A
Date:	24-04-2025	Revised:	11-06-2025
Scale(s):	1:1250 / 1:250	Paper Size:	A3
 Cwm Planning & Design Ltd. (Civil, Structural & Architectural)			