



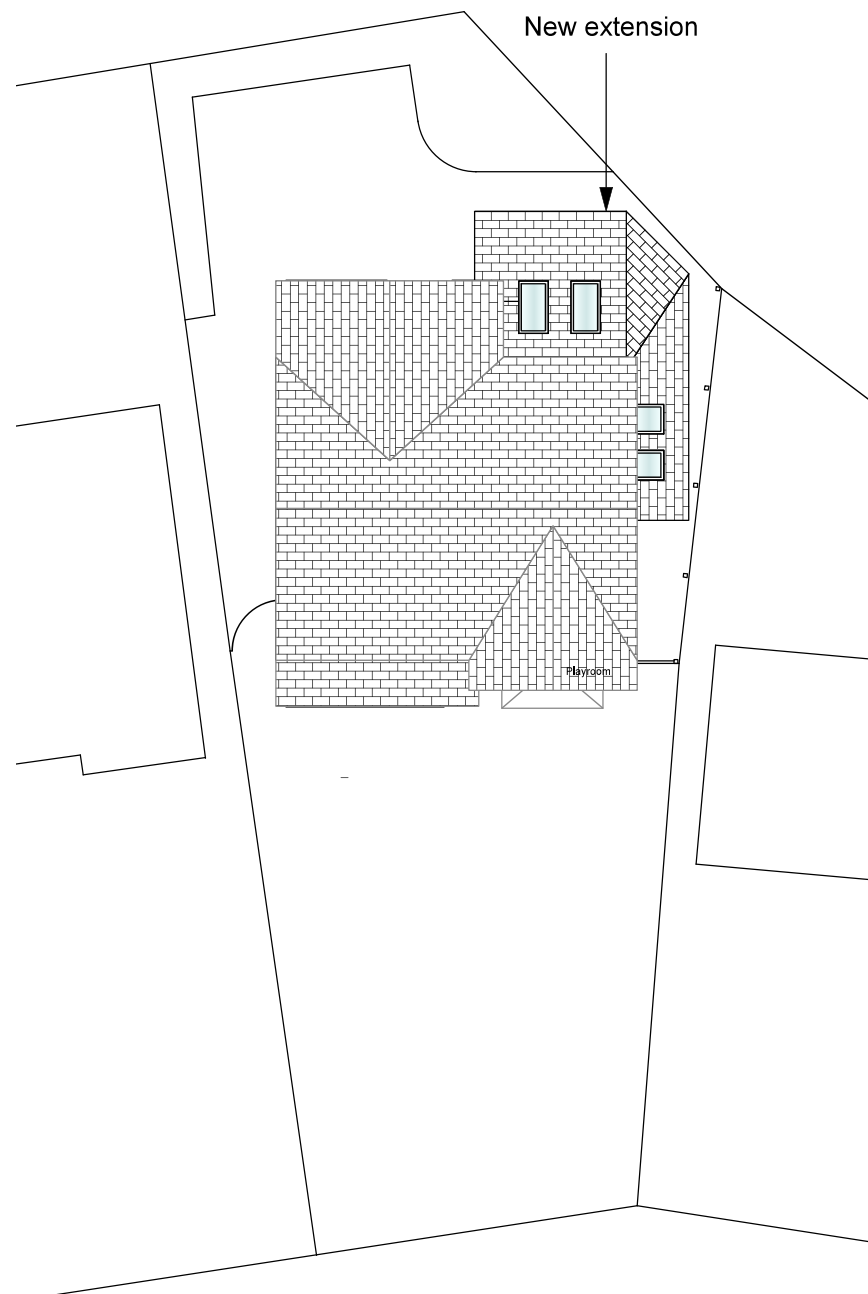

Proposed Site plan
Scale 1:200

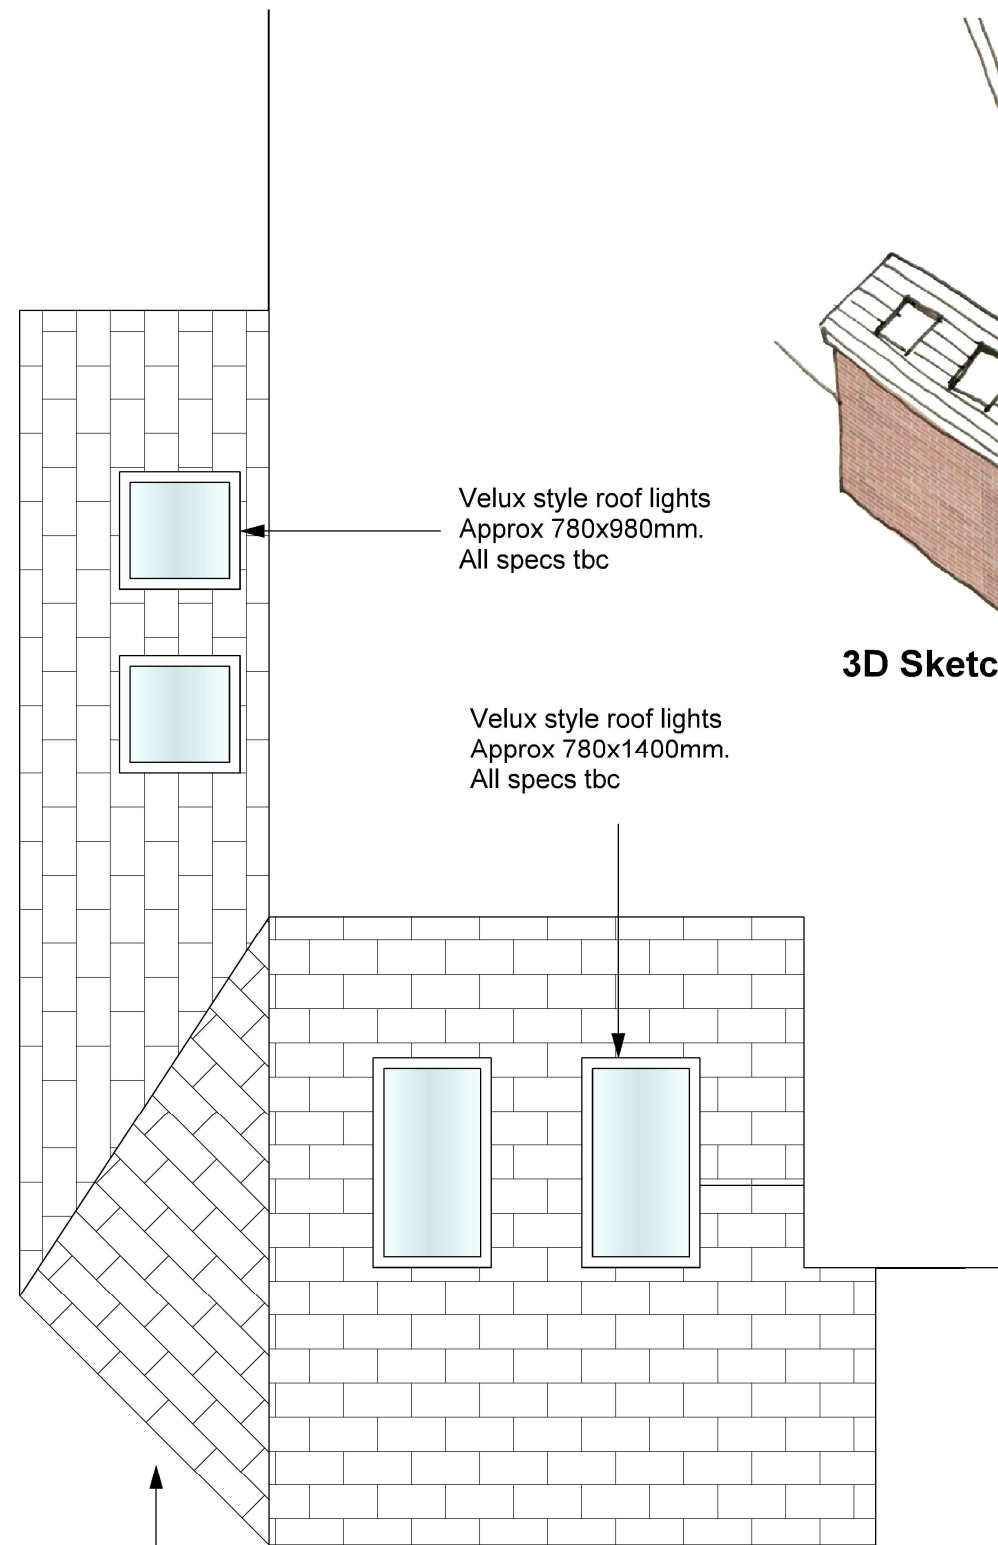


Proposed roof plan
Scale 1:50


Roof tiles to be suitable for low pitch and be similar in look to existing house. Contractor to advise

Velux style roof lights
Approx 780x980mm.
All specs tbc

Velux style roof lights
Approx 780x1400mm.
All specs tbc

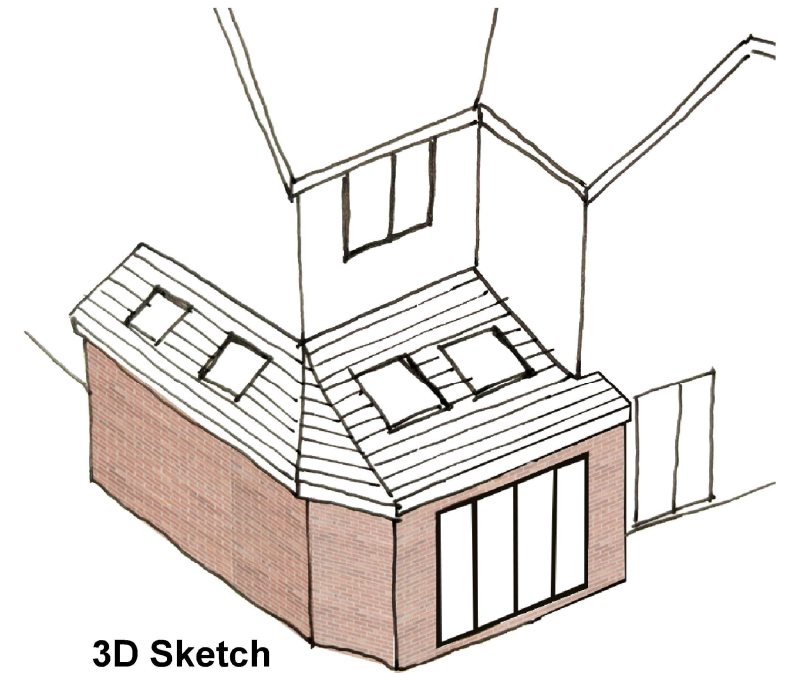

3D Sketch

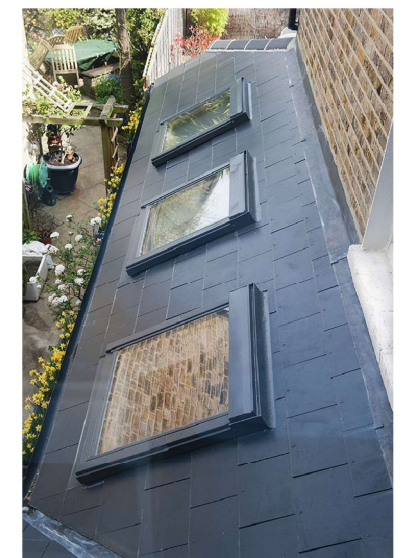

Precedent images

client	Mr Chris Giles	title	Proposed site & Roof plan	Bankhead Design 20 Beechwood Avenue Neath, SA11 3TE Tel: 0781 8086740 email: kevin.bankhead@btinternet.com BANKHEADDESIGN
project	Proposed single storey extension 92 Ynys-Y-Gored ,Port Talbot	scale	1:200 & 1:50@A3	
amendments		dwg by	KB	
		date	Jun 2025	
		dwg no	CG- 03 rev	