




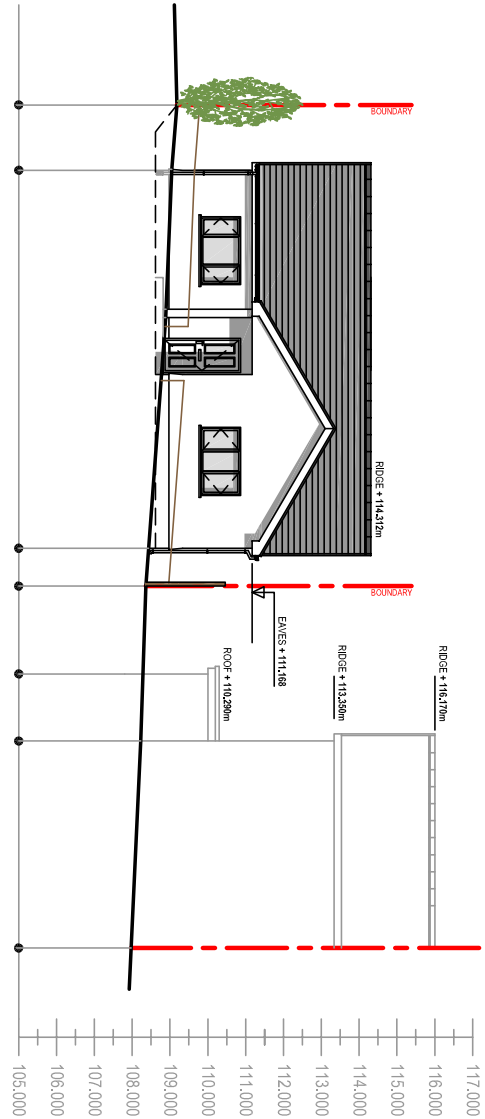

STREET SCENE ELEVATION
Scale 1:200

 

PROPOSED SECTION X-2
Scale 1:200

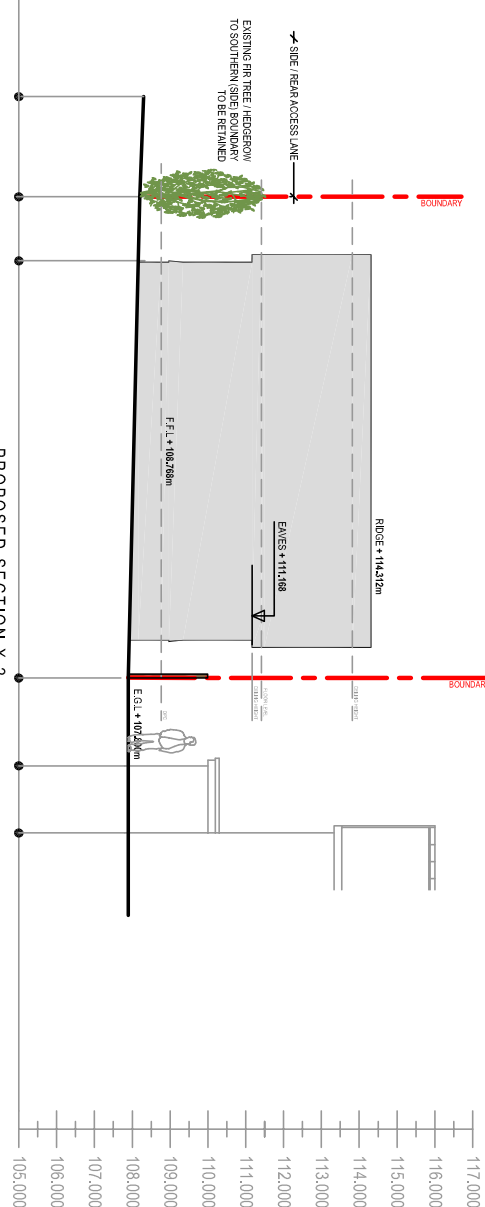

PROPOSED SITE PLAN
Scale 1:250

Client:

Mr & Mrs J. Phillips
70 Main Road
Cynant
Neath
SA10 8NT

Project Title:

PROPOSED
RESIDENTIAL DWELLING
on Land at 70 Main Road,
Cynant

General Notes:

1. Do not scale from this drawing. All dimensions are in millimetres unless otherwise stated.
2. Dimensions are in millimetres unless otherwise stated.

Drawing Issue:

PLANNING

Drawing Title:

PROPOSED SITE PLAN & SECTIONS

Drawing No:

CPD-003

Revision:

B

Date:

20-01-2025

Revised:

25-06-2025

Scale(s):

1:250 / 1:200

Paper Size:

A3

Cwm Planning & Design Ltd.

(Civil, Structural & Architectural)