




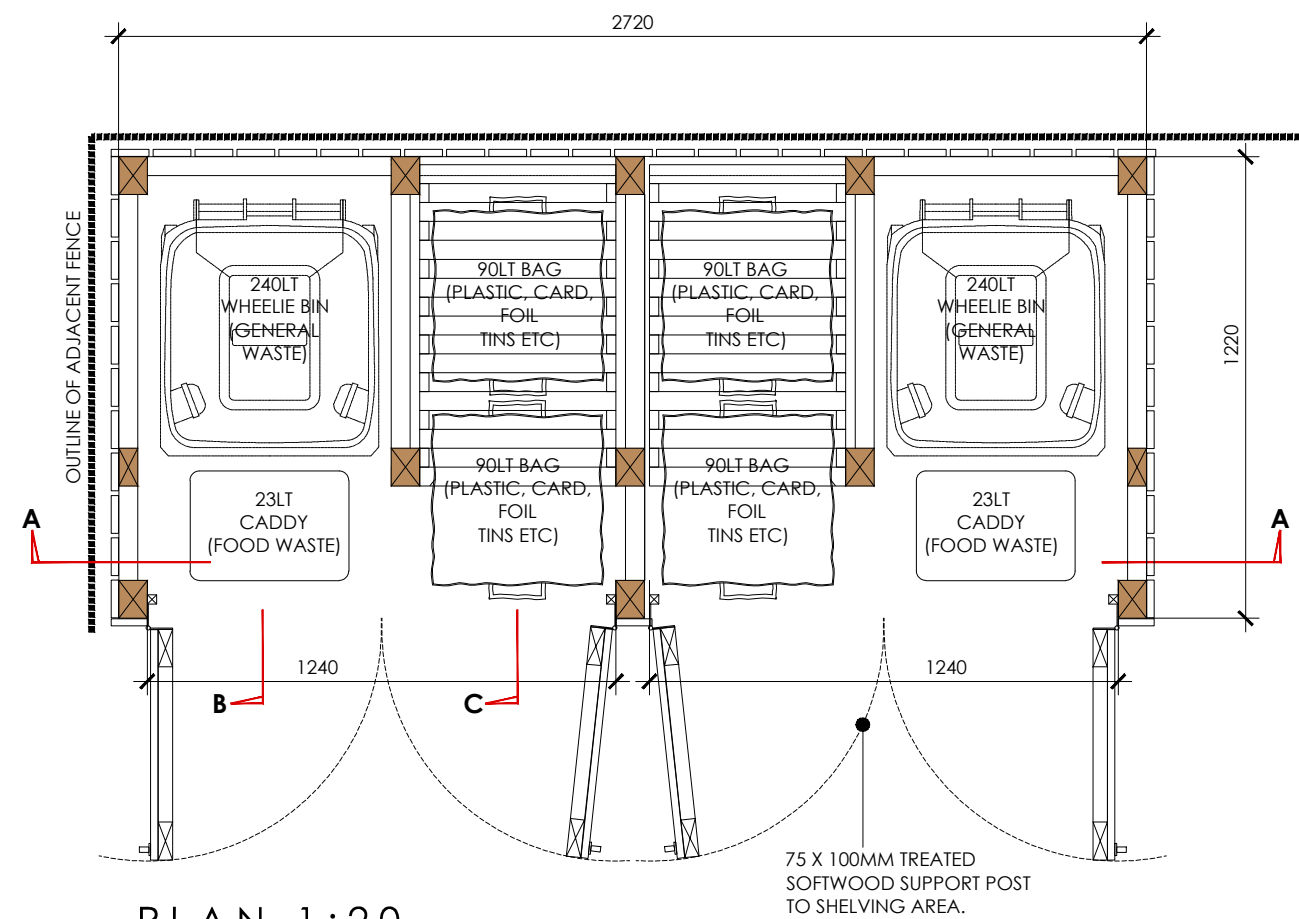


PLAN 1:20

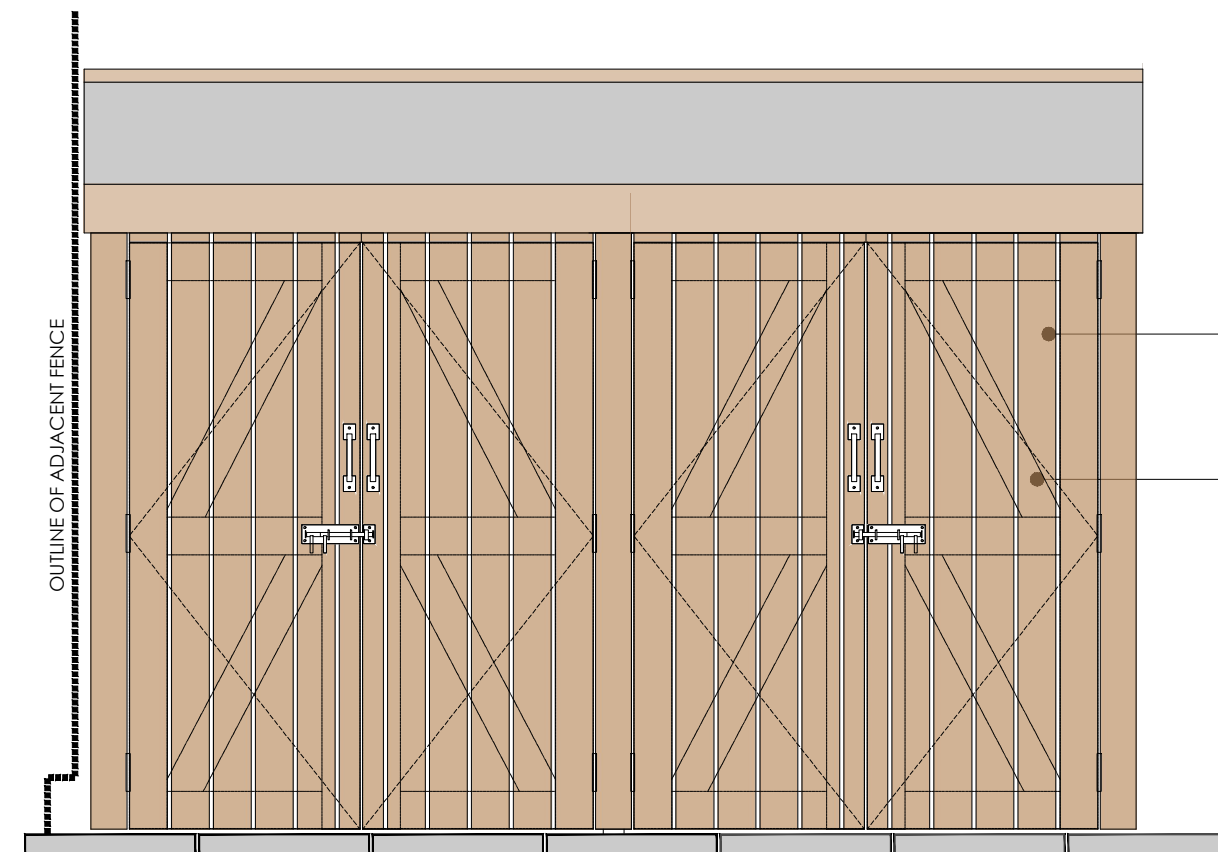


FRONT ELEVATION 1:20

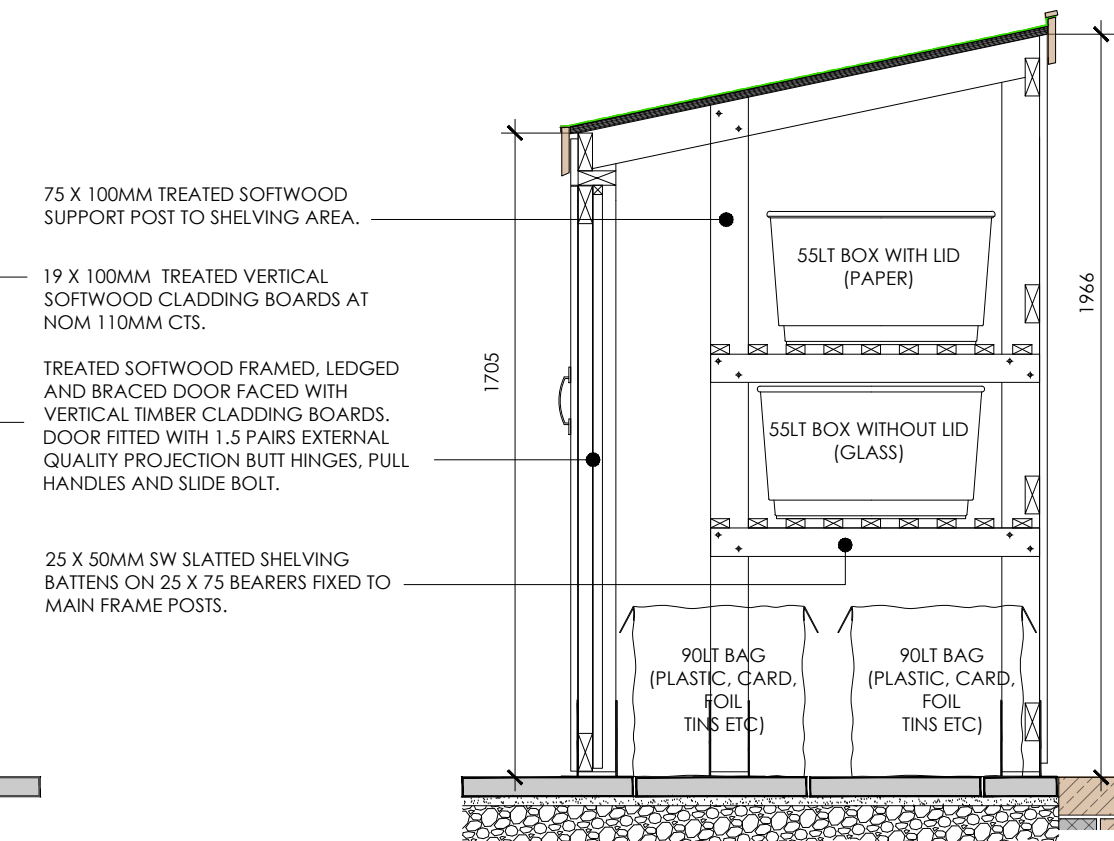


SECTION C-C 1:20

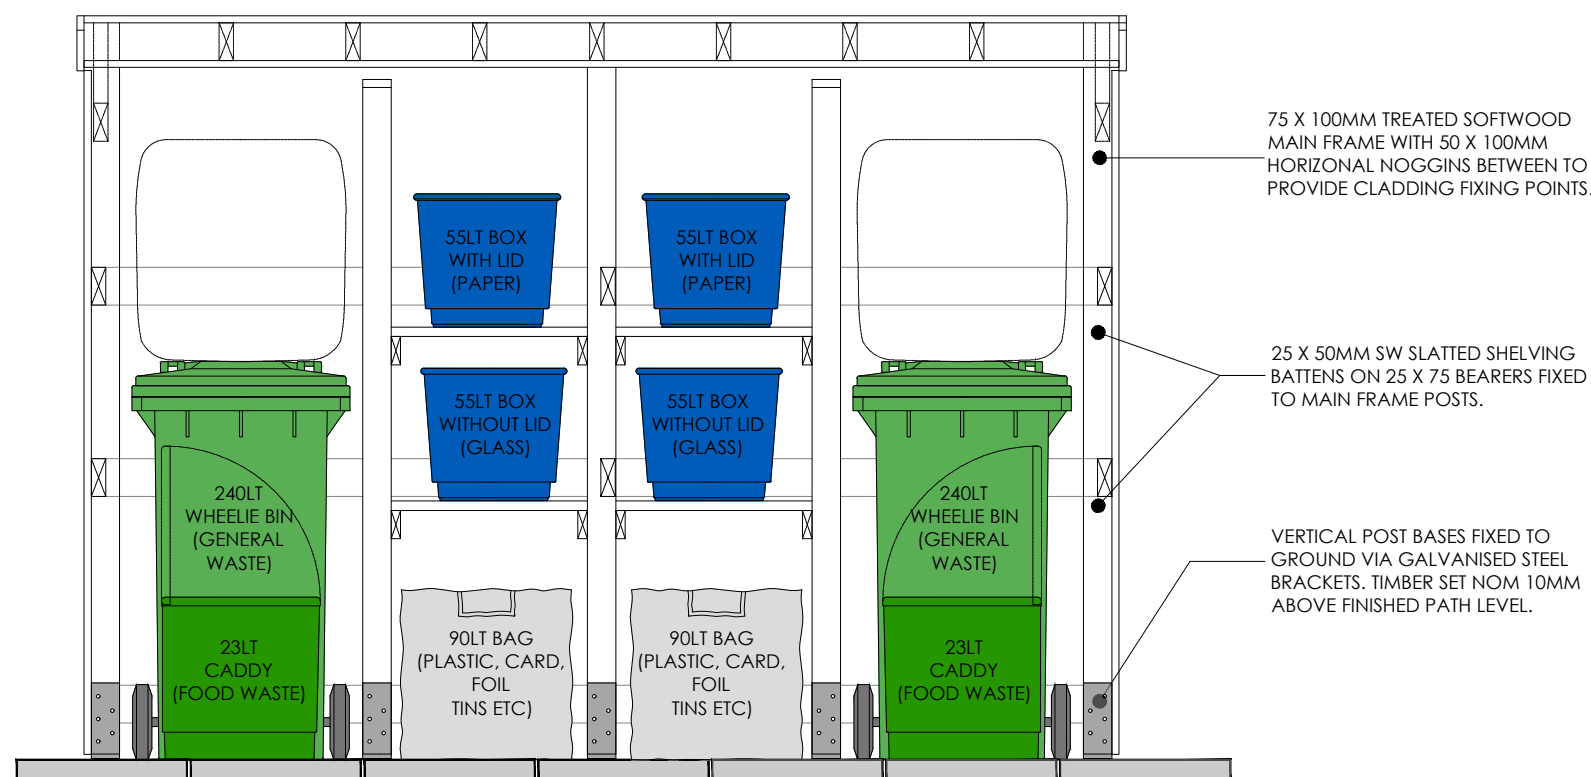

SECTION A-A 1:20

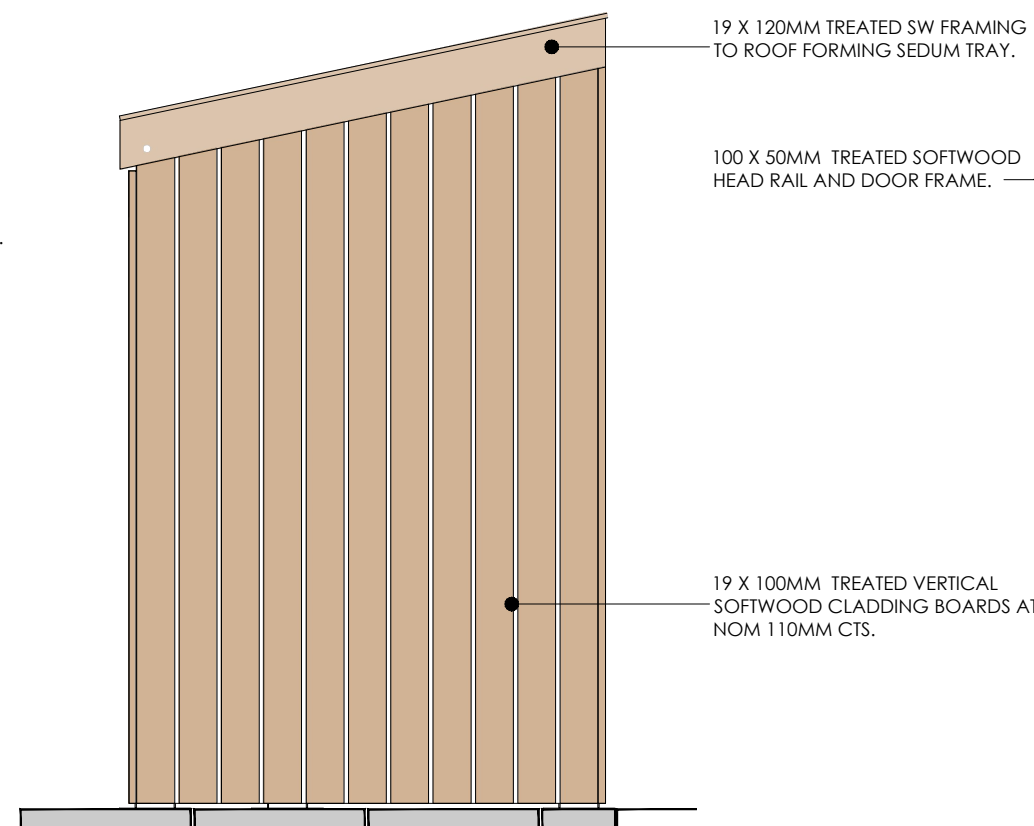

SIDE ELEVATION 1:20

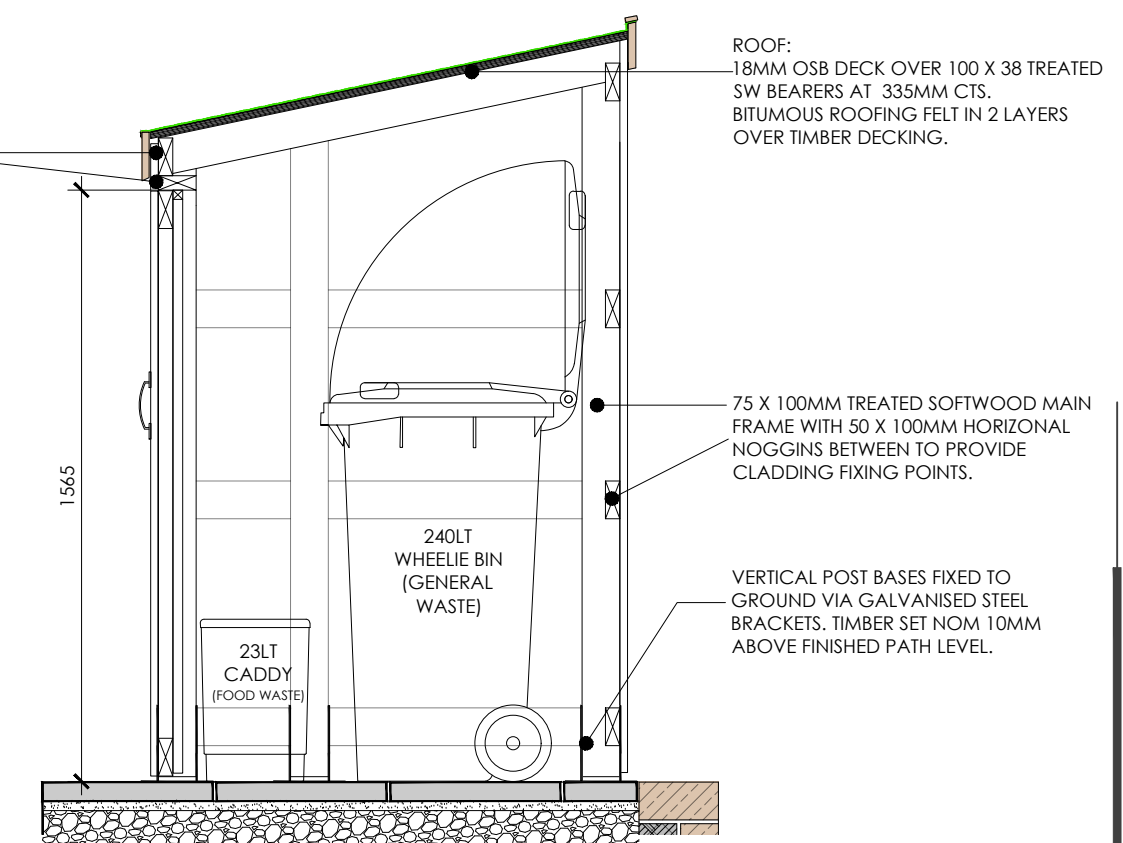

SECTION B-B 1:20

Drawing Purpose
PLANNING


Revisions

Client	Drawing No	Scale	Revision
C J Construction	LT2504.04.04	1:20@A2	
Job Title	Drawing Title	Date	Checked
Rhodes Avenue, Port Talbot	External Bin Store Details	June 25	KML

IN PARTNERSHIP WITH



CJ Construction

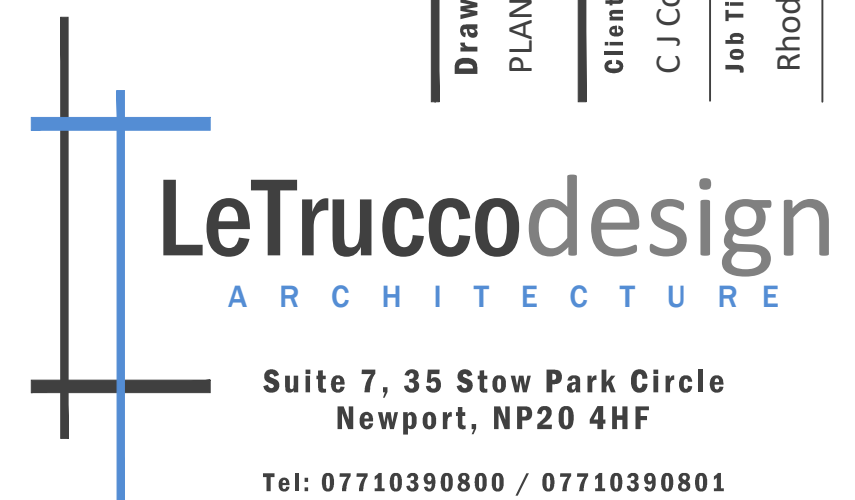

Suite 7, 35 Stow Park Circle
Newport, NP20 4HF

Tel: 07710390800 / 07710390801
info@letruccodesign.co.uk
www.letruccodesign.co.uk

Do not scale from this drawing.
The users of this drawing shall check all dimensions & report all errors and omissions to LeTrucco Design.

This drawing is copyright. It must not be copied, used or disclosed to third parties without prior permission of LeTrucco Design.