


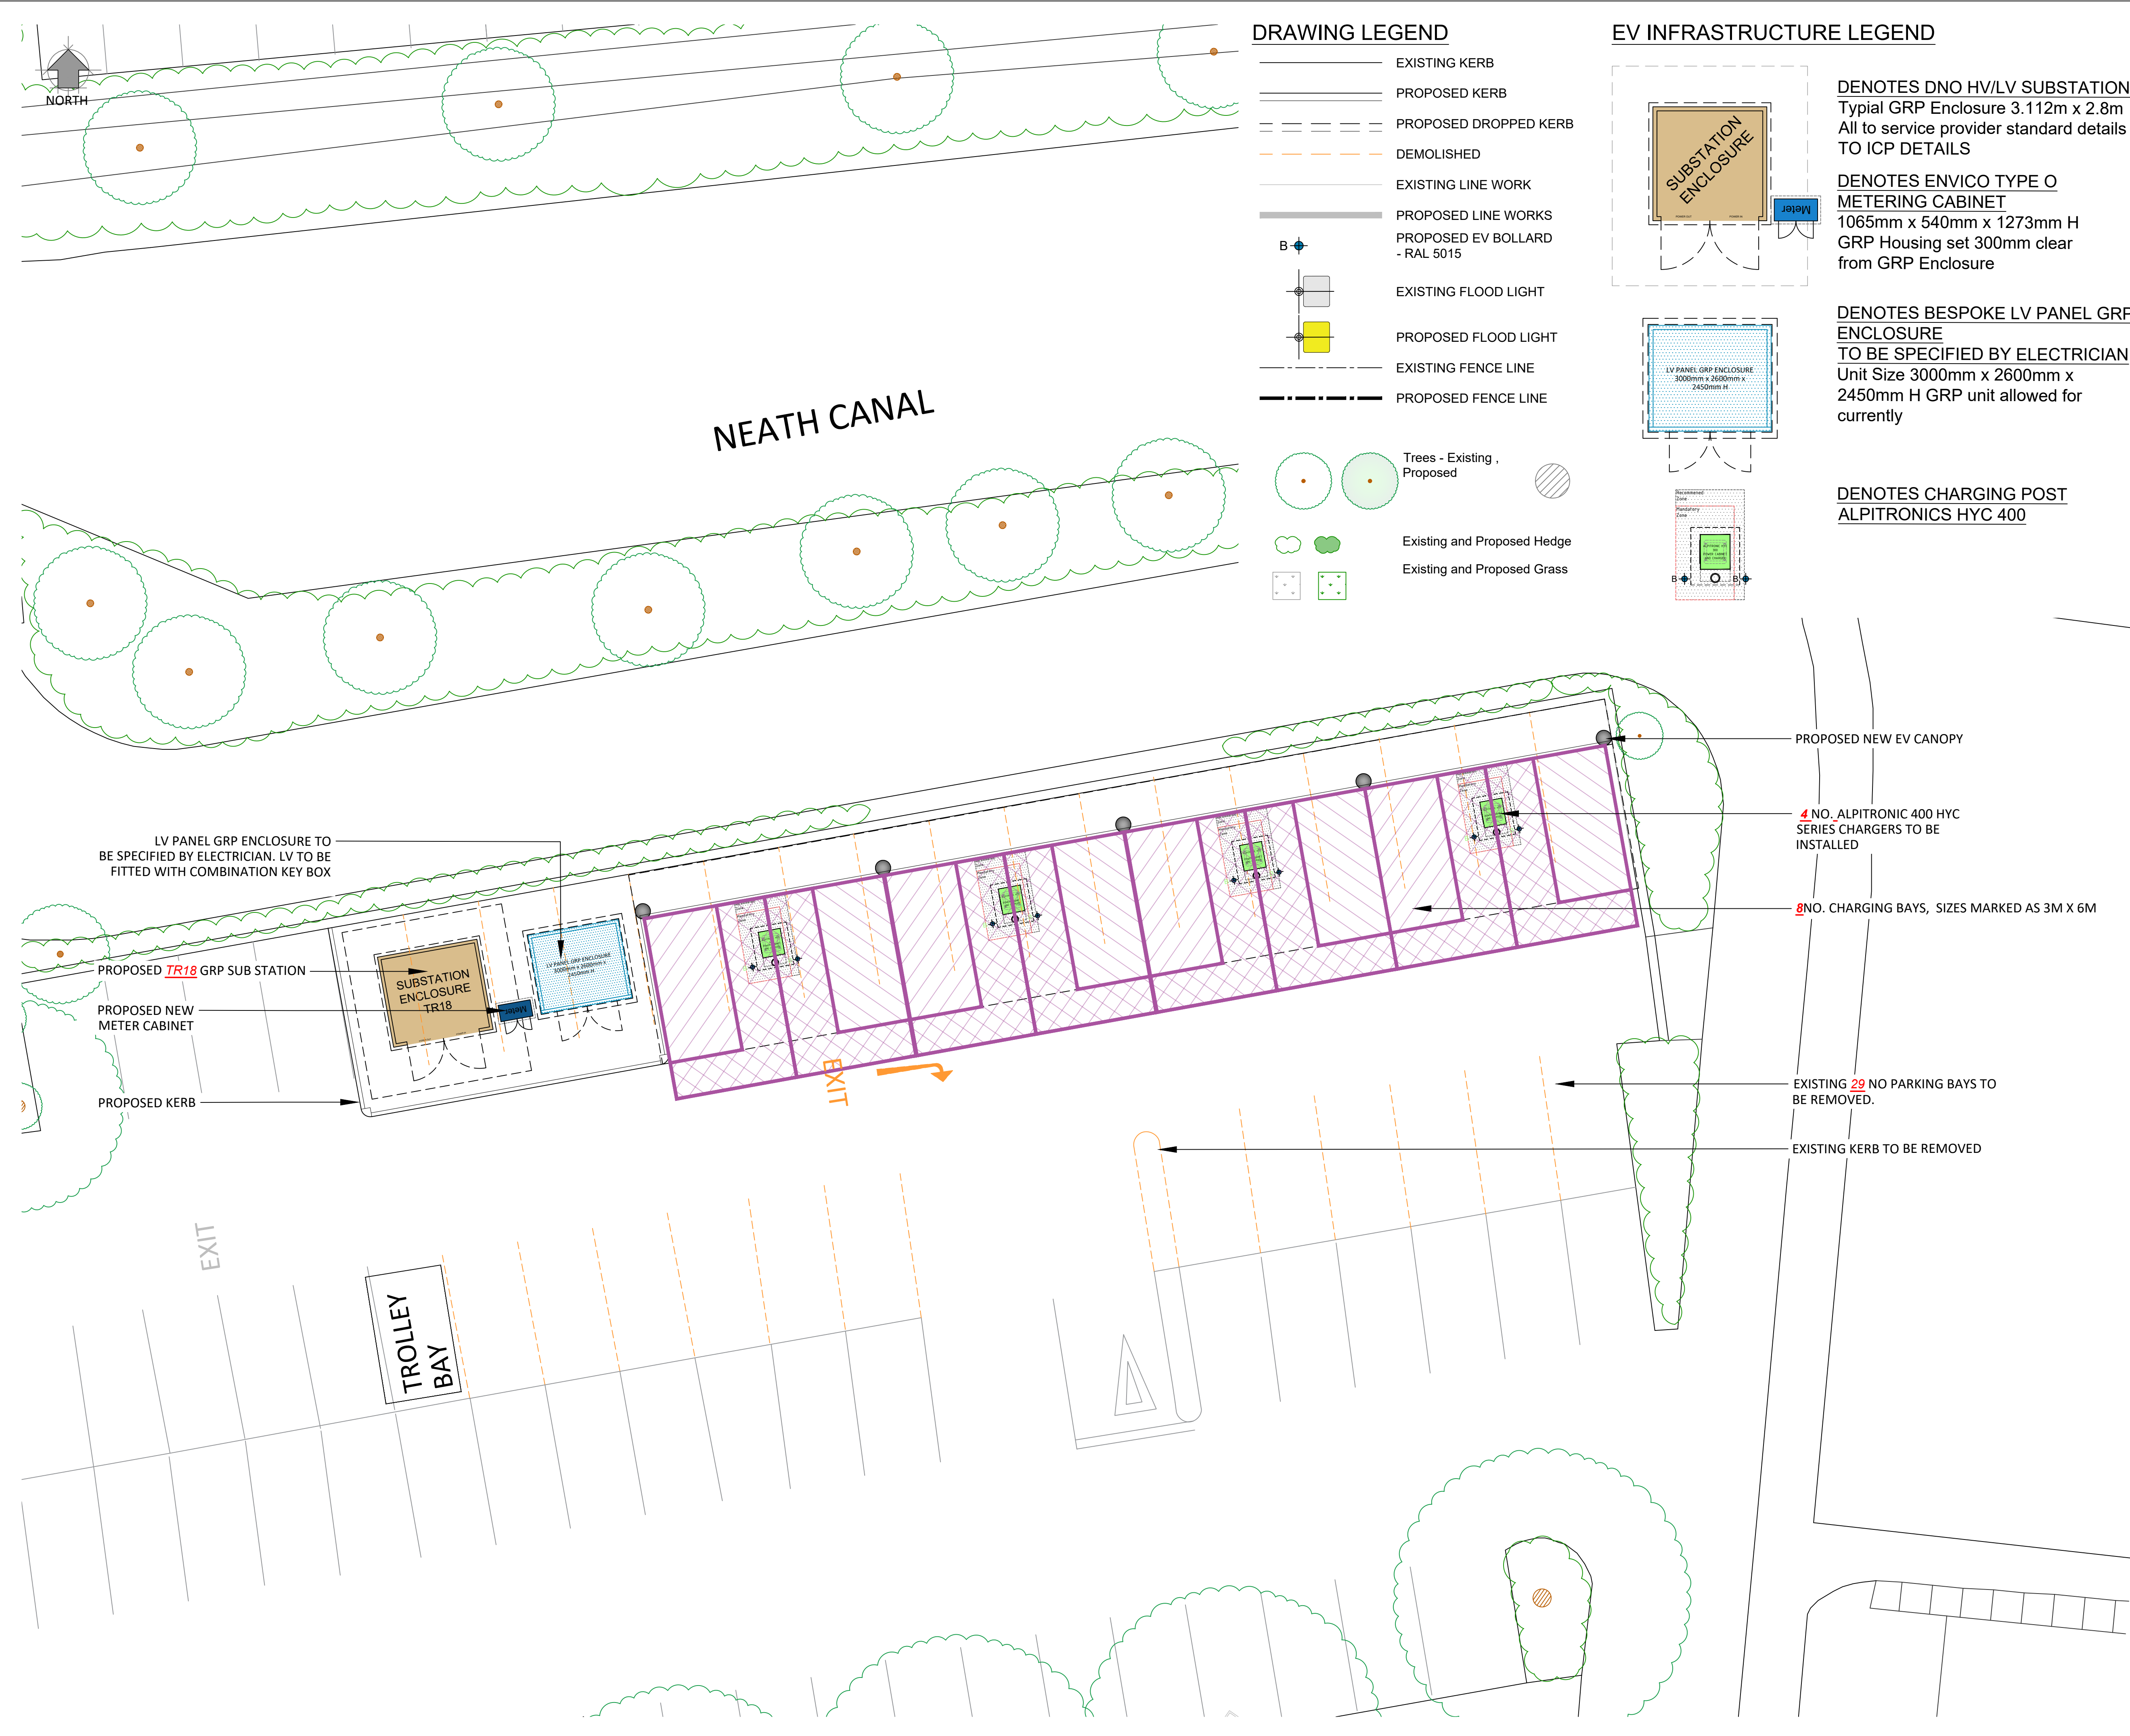


DRAWING LEGEND

- EXISTING KERB
- PROPOSED KERB
- PROPOSED DROPPED KERB
- DEMOLISHED
- EXISTING LINE WORK
- PROPOSED LINE WORKS
- PROPOSED EV BOLLARD - RAL 5015
- EXISTING FLOOD LIGHT
- PROPOSED FLOOD LIGHT
- EXISTING FENCE LINE
- PROPOSED FENCE LINE


- Trees - Existing , Proposed
- Existing and Proposed Hedge
- Existing and Proposed Grass

EV INFRASTRUCTURE LEGEND

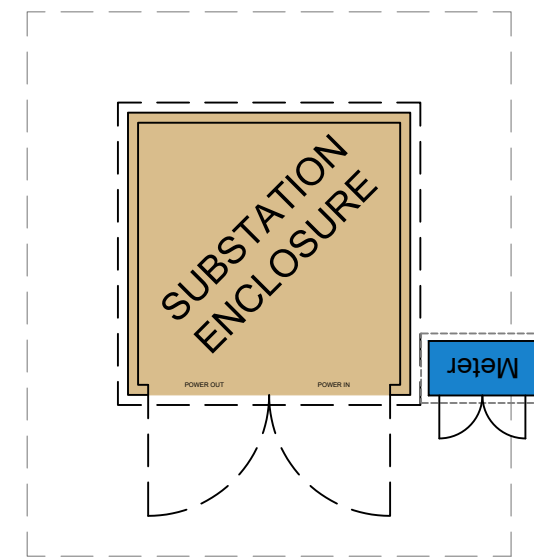


DENOTES DNO HV/LV SUBSTATION
Typical GRP Enclosure 3.112m x 2.8m
All to service provider standard details
TO ICP DETAILS

DENOTES ENVICO TYPE O
METERING CABINET
1065mm x 540mm x 1273mm H
GRP Housing set 300mm clear
from GRP Enclosure

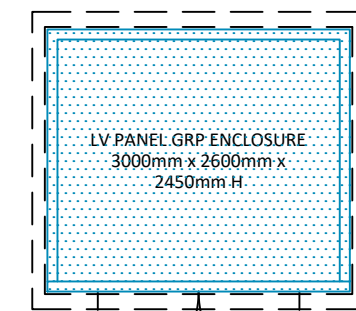

DENOTES BESPOKE LV PANEL GRP
ENCLOSURE
TO BE SPECIFIED BY ELECTRICIAN
Unit Size 3000mm x 2600mm x
2450mm H GRP unit allowed for
currently

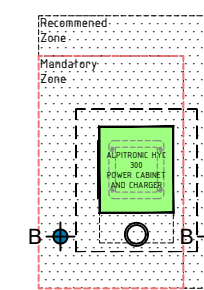

DENOTES CHARGING POST
ALPITRONICS HYC 400

DRAWING NOTES

COPYRIGHT ©
This drawing and the details herein are the copyright of MBH Design Studio Ltd. and must not be reproduced, altered or passed to any third party without prior written consent.

This drawing has been produced for the project listed below, is submitted in support of this application application to the Local Planning Authority and is not intended for use by any other person or for any other purpose.


Every effort has been made to ensure the accuracy of these drawings, however MBH Design Studio Ltd. accept no responsibility for any discrepancies arising from the reuse of survey information and preliminary drawings commissioned by the Applicant from others.

GENERAL NOTES

- This drawing has been prepared for the sole purpose of obtaining planning permission.
- This drawing is to be read in conjunction with drawings numbered:
 - 14313-2274-LP Location Plan
 - 14313-2274-BP Block Plan
 - 14313-2274-200 Existing Site Plan
 - 14313-2274-201 Proposed Site Plan
 - 14313-2274-206 EV Canopy and Charger Details
 - 14313-2274-207 Substation Enclosure Details
 - 14313-2274-208 LV Enclosure Details
 - 14313-2274-209 Meter Cabinet Details
- Any advertisements are indicative and are subject to a separate advertisement application
- Any neighbouring buildings shown on the elevations are diagrammatic and have been extrapolated from site photographs. They have not been measured.

This drawing is an initial feasibility scheme and is subject to technical review and internal approvals. DNO application process may affect feasibility, provide additional information and require further review of scheme. Feasibility may be affected by other factors as the scheme progresses to working drawing stage and may also be compromised by unforeseen elements encountered on site during installation of works

Scheme Based on OS Map Dated 18.11.2024

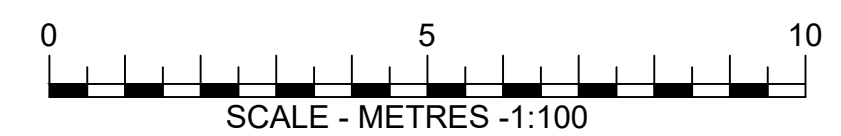

A	23-06-25	UPDATES AS PER COMMENTS	DM/NS
REV	DATE	DESCRIPTION	DRAWN/CHECKED
REVISION NOTES			

PLANNING



MBH Design Studio Ltd.
Brook House, Apex Court, Camphill Rd, West Byfleet, KT14 6SQ
www.mbhstd.com t: 01932 352 727 f: 01932 351 545

CLIENT



PROJECT
FS2274 - NEATH CASTLE STREET MORRISONS
ANGEL STREET,
NEATH,
SA11 1RX

DRAWING TITLE
PROPOSED SITE PLAN

DRAWN BY DM	DATE 23.06.2025	SCALE 1:100	PAPER SIZE A1
CHECKED BY KL	DRAWING NUMBER 14313-2274-201	REV. A	