




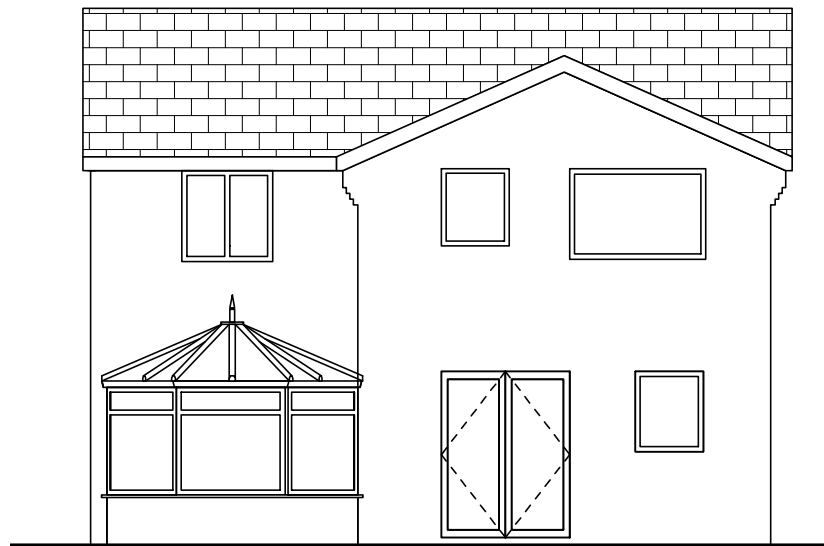


Rear Elevation

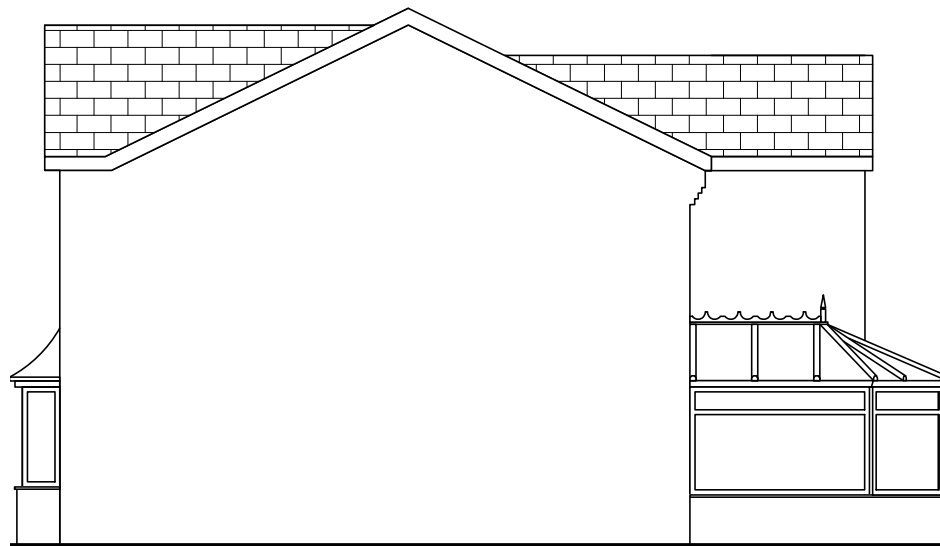


Side Elevation on A

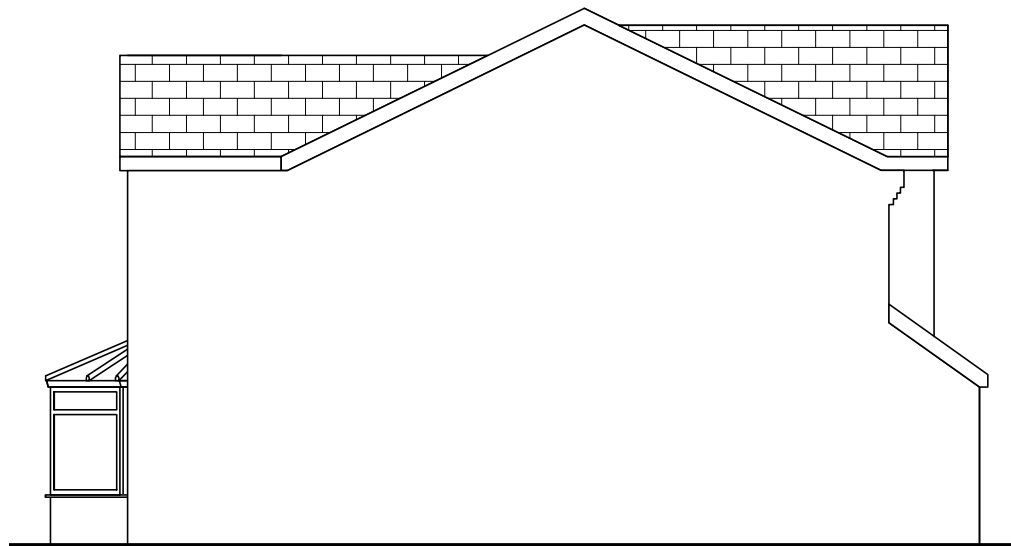

Side Elevation on B

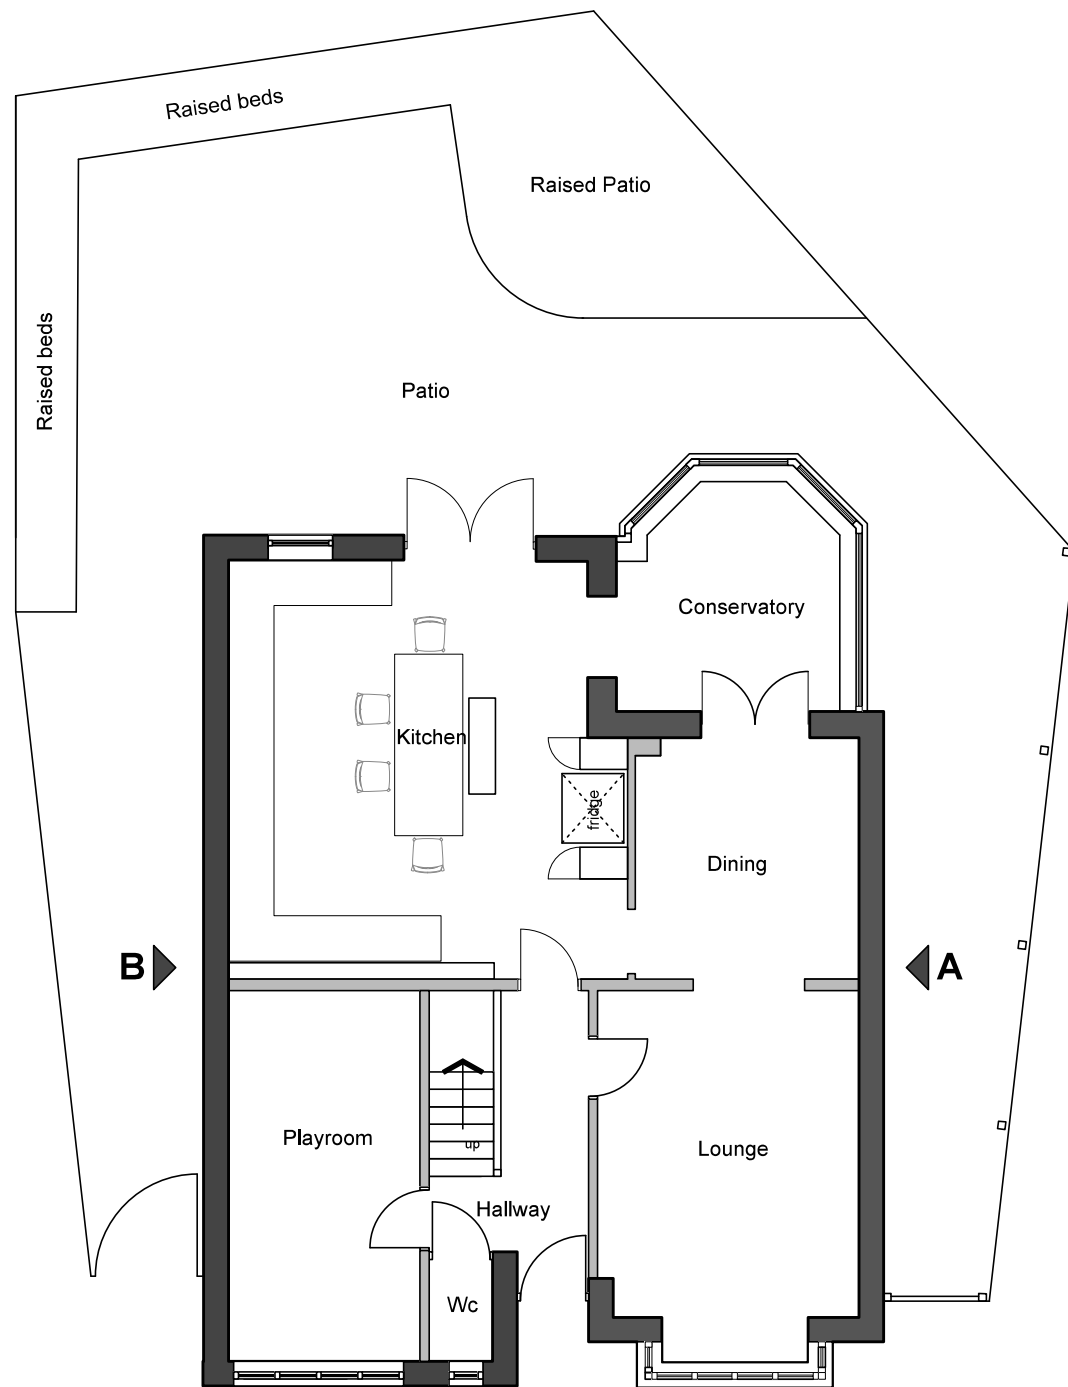

Existing Ground Floor

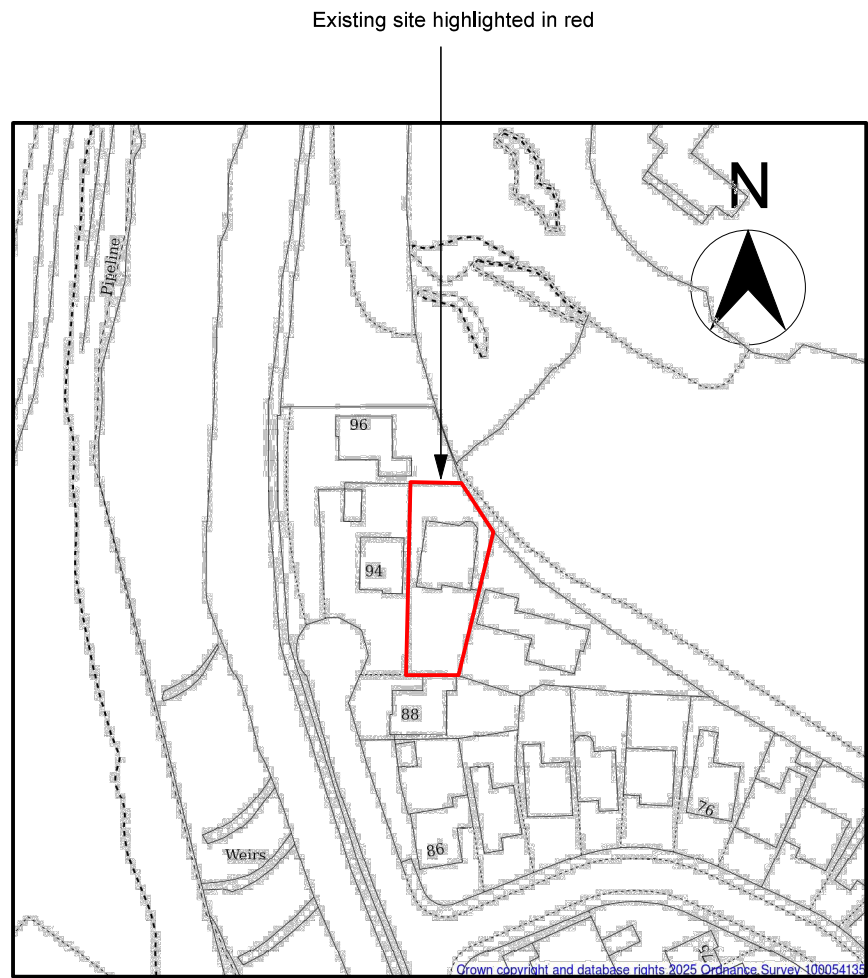

Location plan
Scale 1:1250



Front Elevation



Existing photos

client	Mr Chris Giles	title	Existing house plans & Location plan	Bankhead Design 20 Beechwood Avenue Neath, SA11 3TE Tel: 0781 8086740 email: kevin.bankhead@btinternet.com
project	Proposed single storey extension 92 Ynys-Y-Gored ,Port Talbot	scale	1:100 & 1:1250@A3	
amendments		dwg by	KB	
		date	Jun 2025	
		dwg no	CG- 01 rev	
				BANKHEADDESIGN