


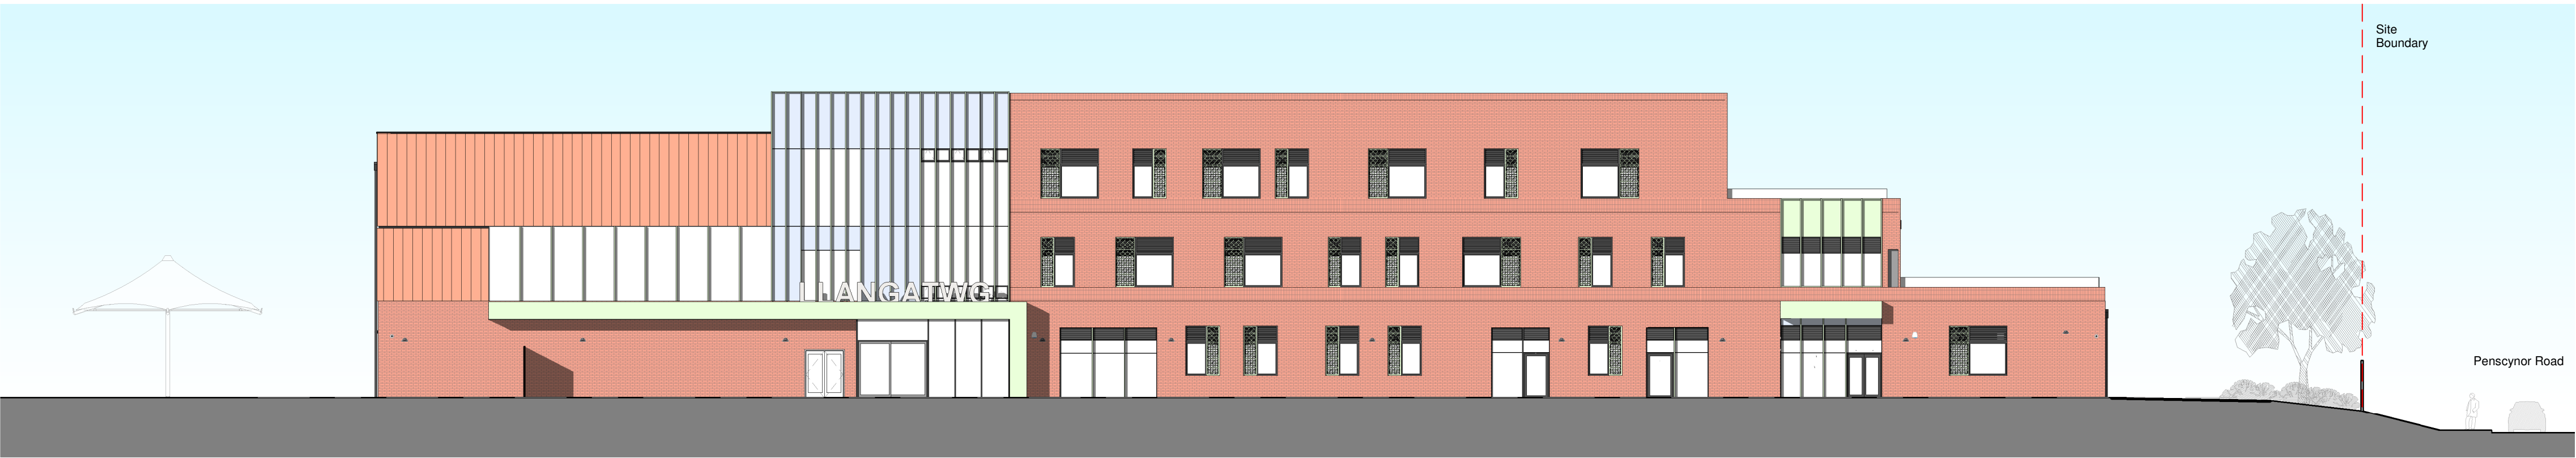


1 : 200 - North Elevation - Planning

- Stretcher Bond Brickwork
- Vertical Stack Bond Brickwork
- Metal Standing Seam Cladding
- Glazed Curtain Walling
- Glazed Coloured Spandrel Panel
- Aluminium Window with Integral Louvre Above



2 : 200 - West Elevation - Planning

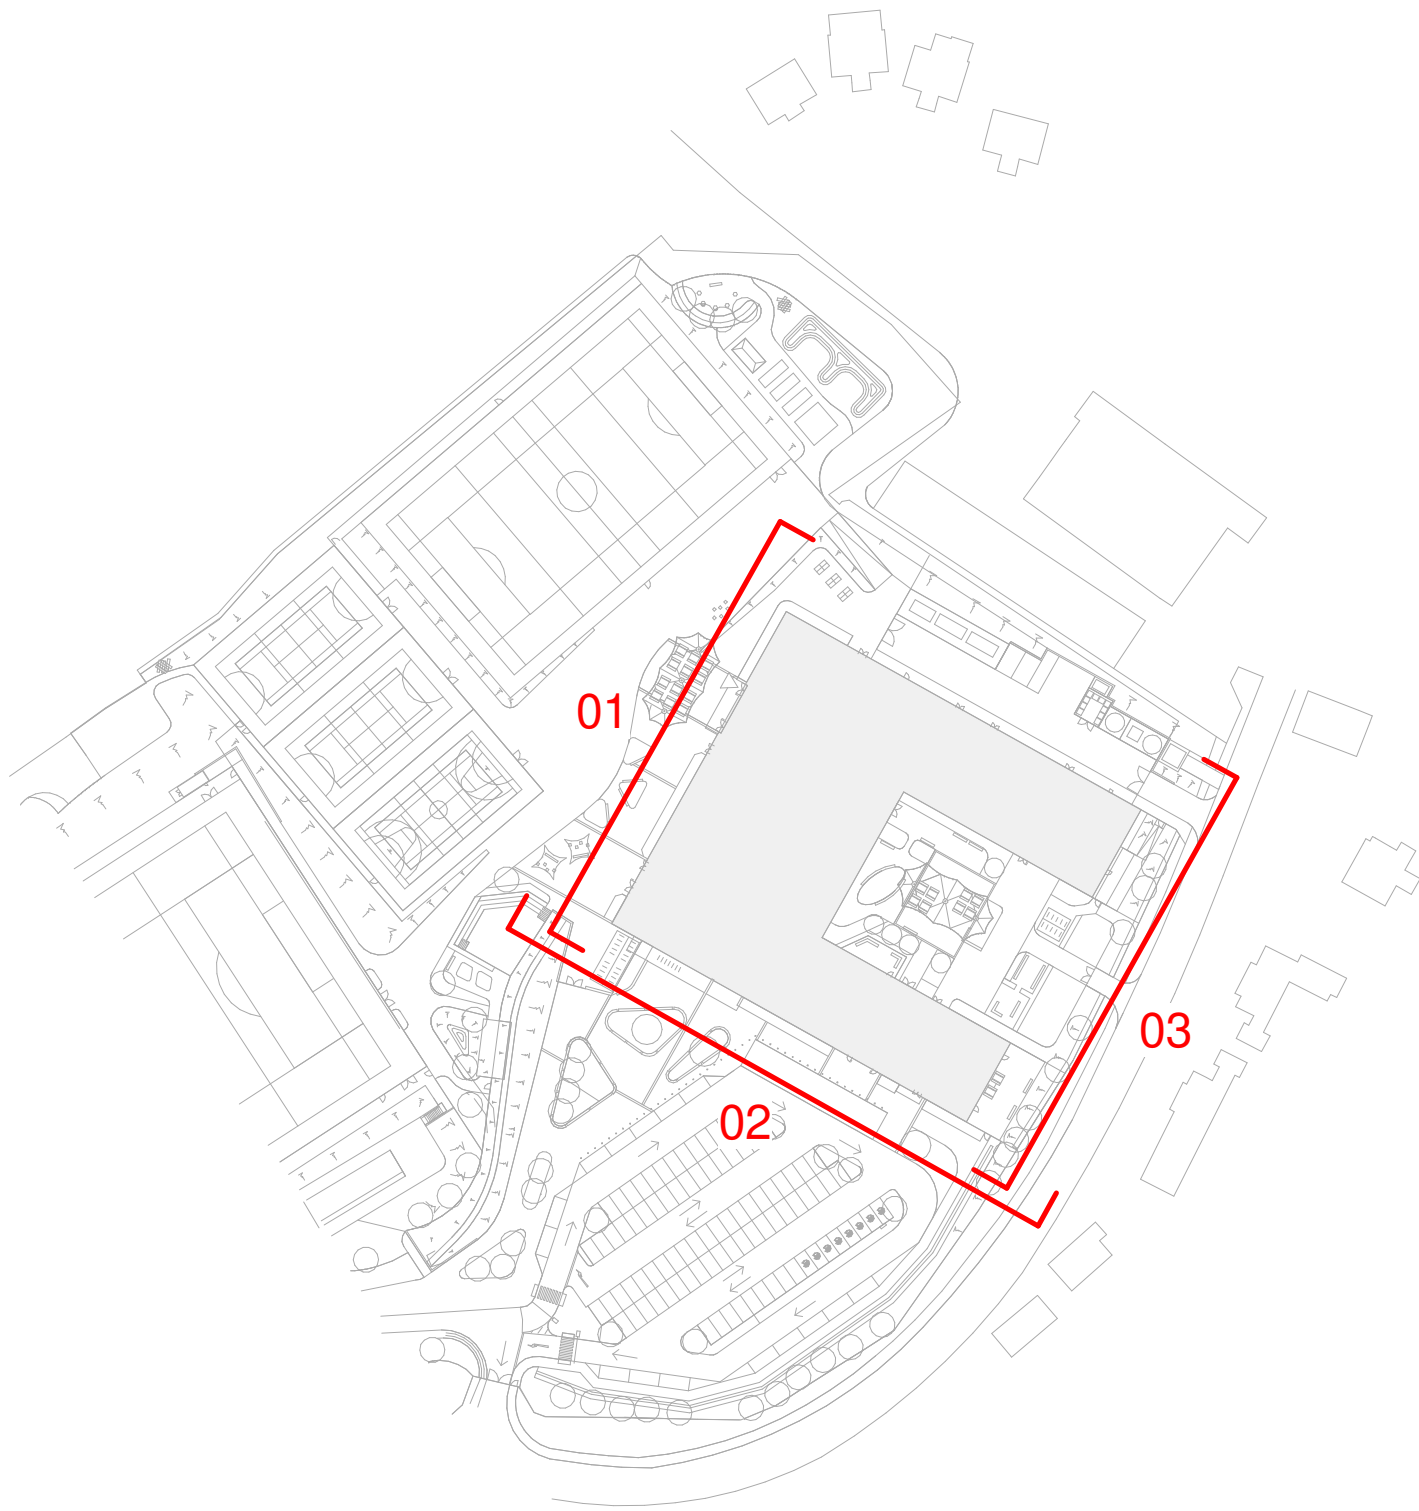

3 : 200 - South Elevation - Planning

Rev	Description	Drawn	Checked	Date Issued
P1	IMC Submission	AW	VS	14/02/25
P2	Draft planning issue	AW	VS	24/06/25
P3	Issue for Planning	AW	VS	25/06/25



DO NOT SCALE. Use figured dimensions only. The contractor is requested to check all dimensions before the work is put in hand. G&L copyright Austin-Smith Lord Ltd. This drawing must only be used for the purpose for which it is supplied and its contents must not be reproduced for any purpose without written permission. No angle indicated, or angle calculated from this drawing should be used for valuation purposes or as the basis for development contracts. Austin-Smith Lord Ltd is a limited company registered in England & Wales with registered number 11773049 Registered Office: Port of Liverpool Building, Pier Head Liverpool L3 1BY

Drawn	MW
Date	May 25
Scale @ A1	As Indicated
Status	S4

Austin-Smith:Lord Ltd
Architects Designers Planners
Landscape Architects
18 Park Place
Cardiff
CF10 3DQ
t +44 (0)2920 225 208
e cardiff@austinsmithlord.com
Drawings and models powered by
Austin-Smith:Lord Ltd BIM using Autodesk Revit

Austin-Smith:Lord			
Project Llangatwg Community School			
Description Planning Elevations Sheet 1			
Job No.	Drawing No.	Revision	P3
324012	26CC07-ASL-32-ZZ-D-A-0110		