


PROPOSED FIRST FLOOR PLAN.

(1:50)

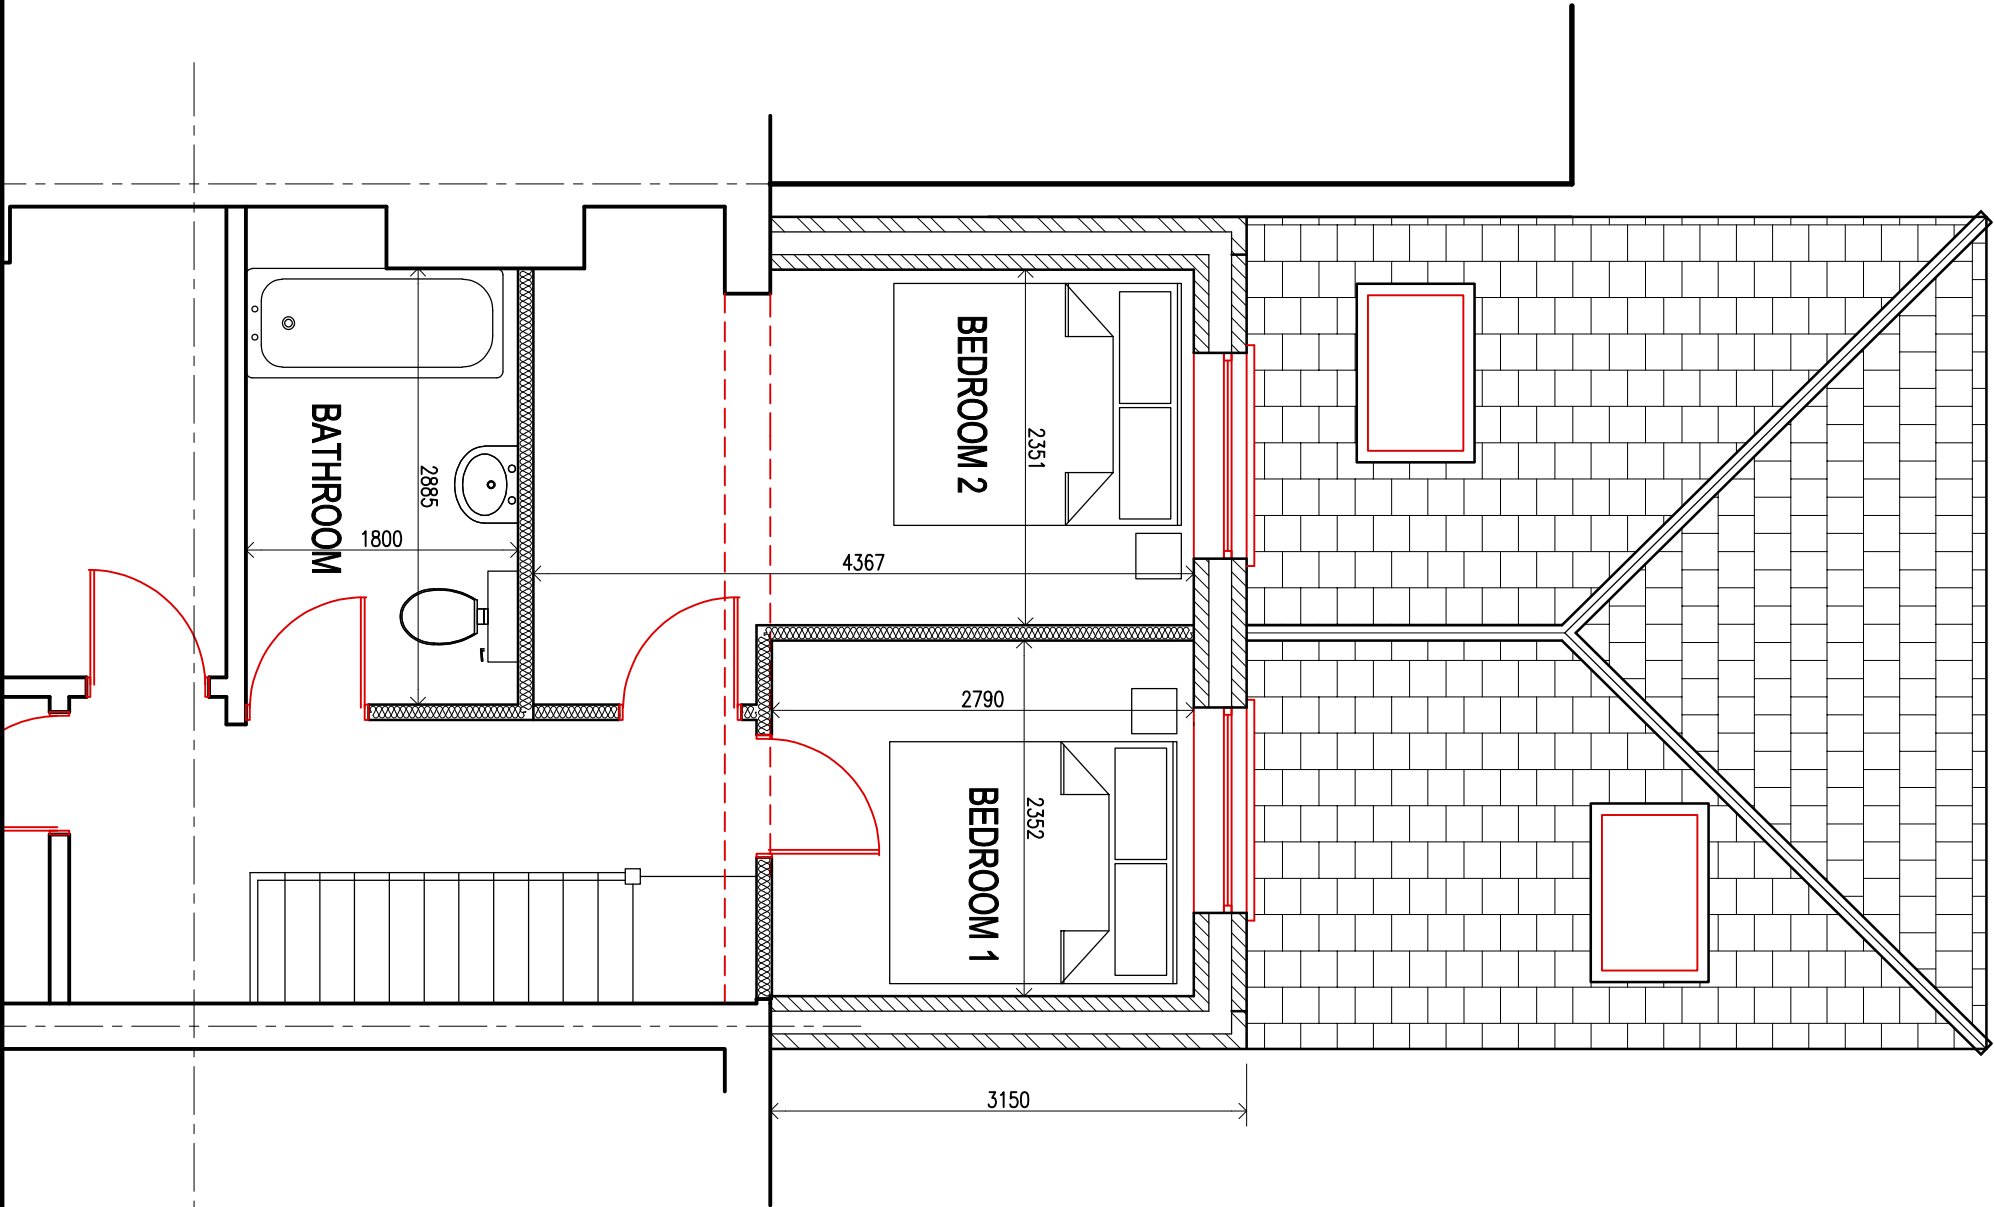

revisions:

A – FIRST FLOOR EXTENSION FOOTPRINT REDUCED
09.06.25

CLIENT

JULIE CLAYDEN FERGUSON

job title

DEMOLITION OF REAR ANNEXE & REBUILDING DOUBLE
STOREY EXTENSION @ 20 VICTORIA ROAD PORT TALBOT

drawing title

PROPOSED FIRST FLOOR PLAN.

job No:

25.05

drawing No:

05 (A)

scales:

1:50 @ A3