
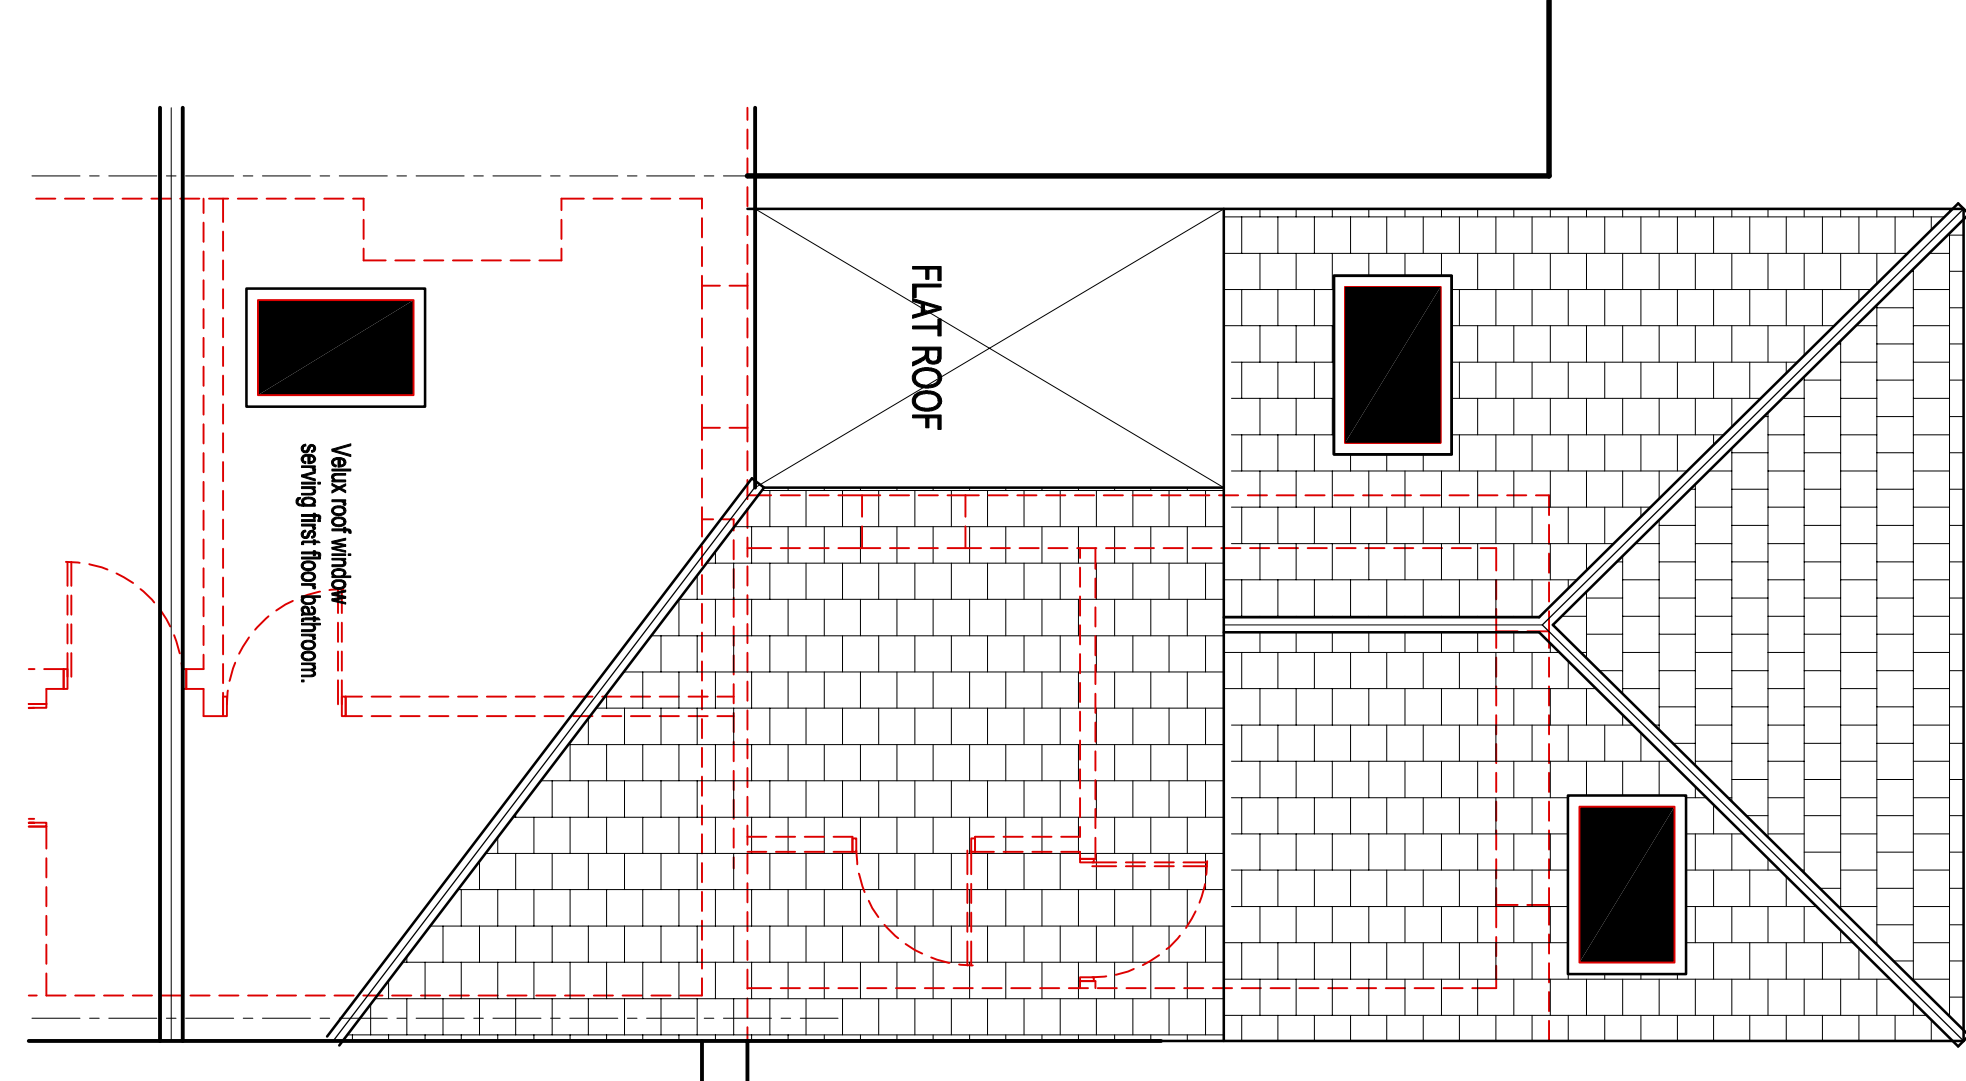


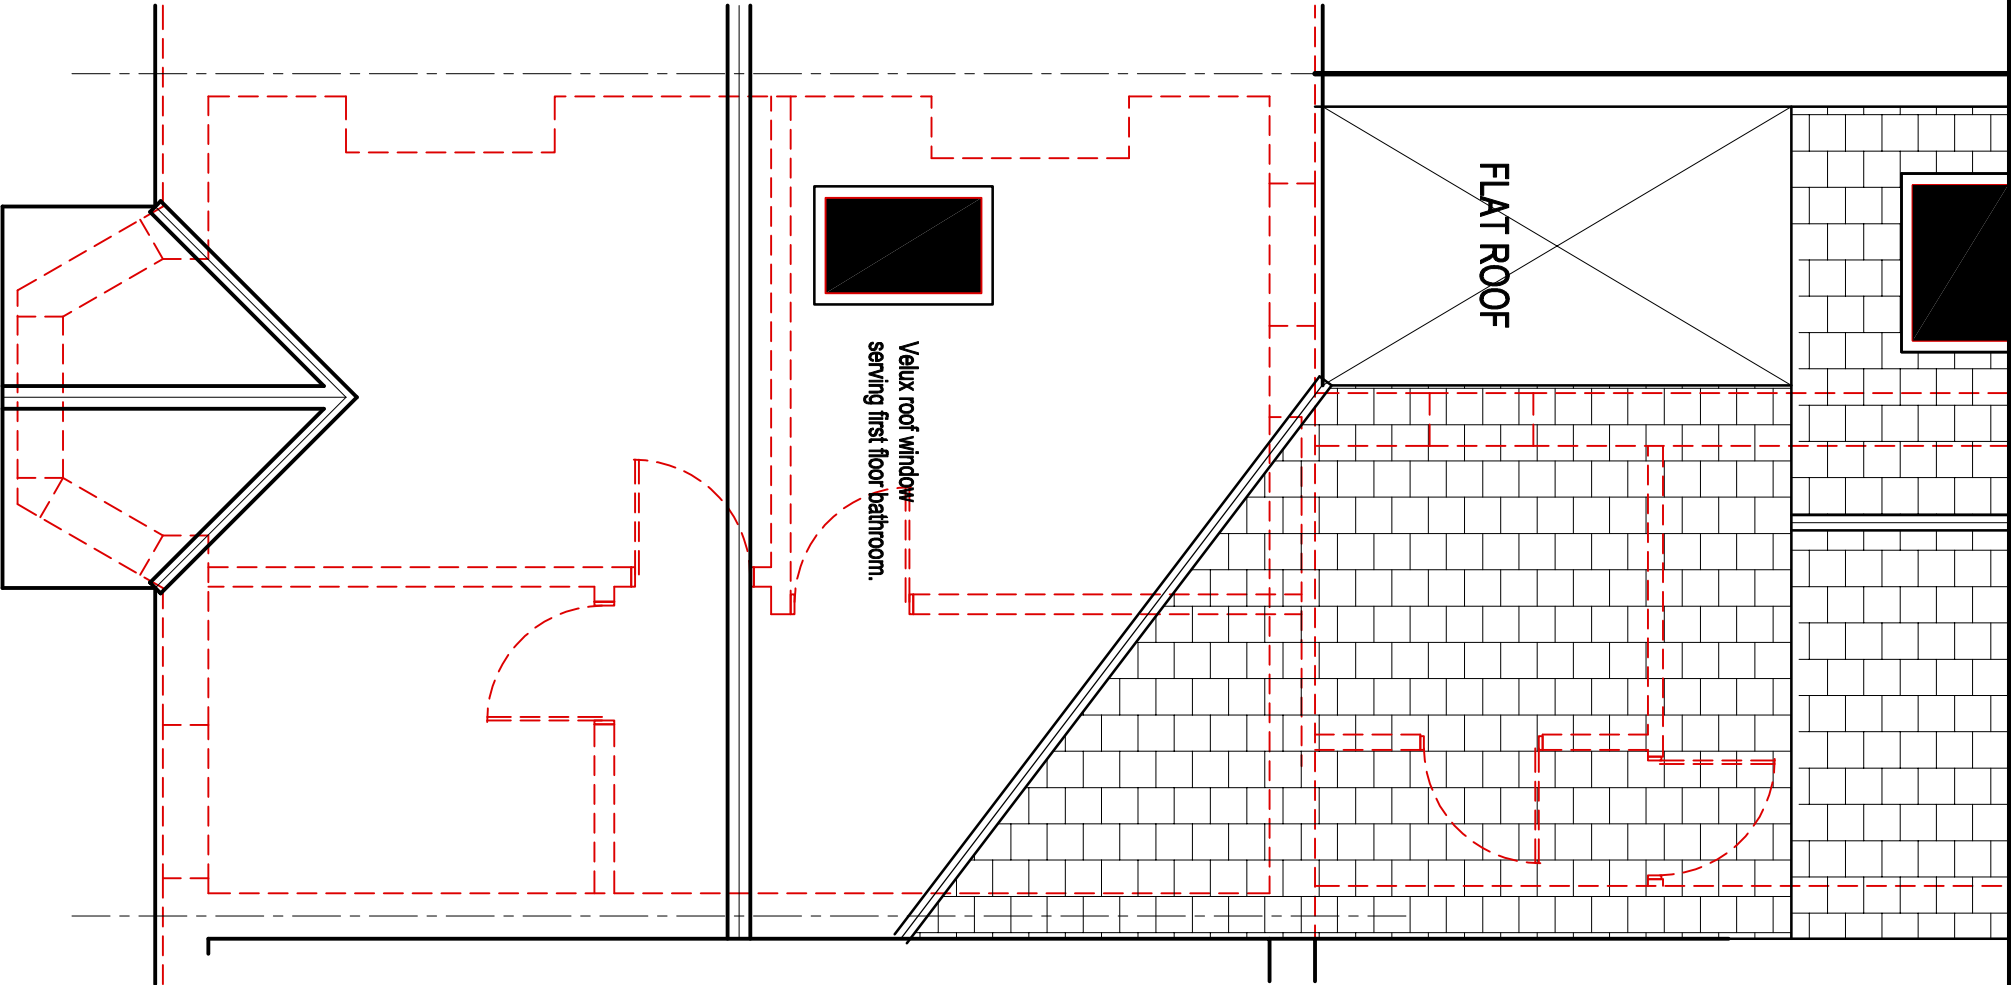

revisions:

A – FIRST FLOOR EXTENSION FOOTPRINT REDUCED
09.06.25

CLIENT

JULIE CLAYDEN FERGUSON

job title
DEMOLITION OF REAR ANNEXE & REBUILDING DOUBLE
STOREY EXTENSION @ 20 VICTORIA ROAD PORT TALBOT

drawing title

PROPOSED ROOF PLAN.

job No:

drawing No:

scales:

25.05

09 (A)

1:50 @ A3