
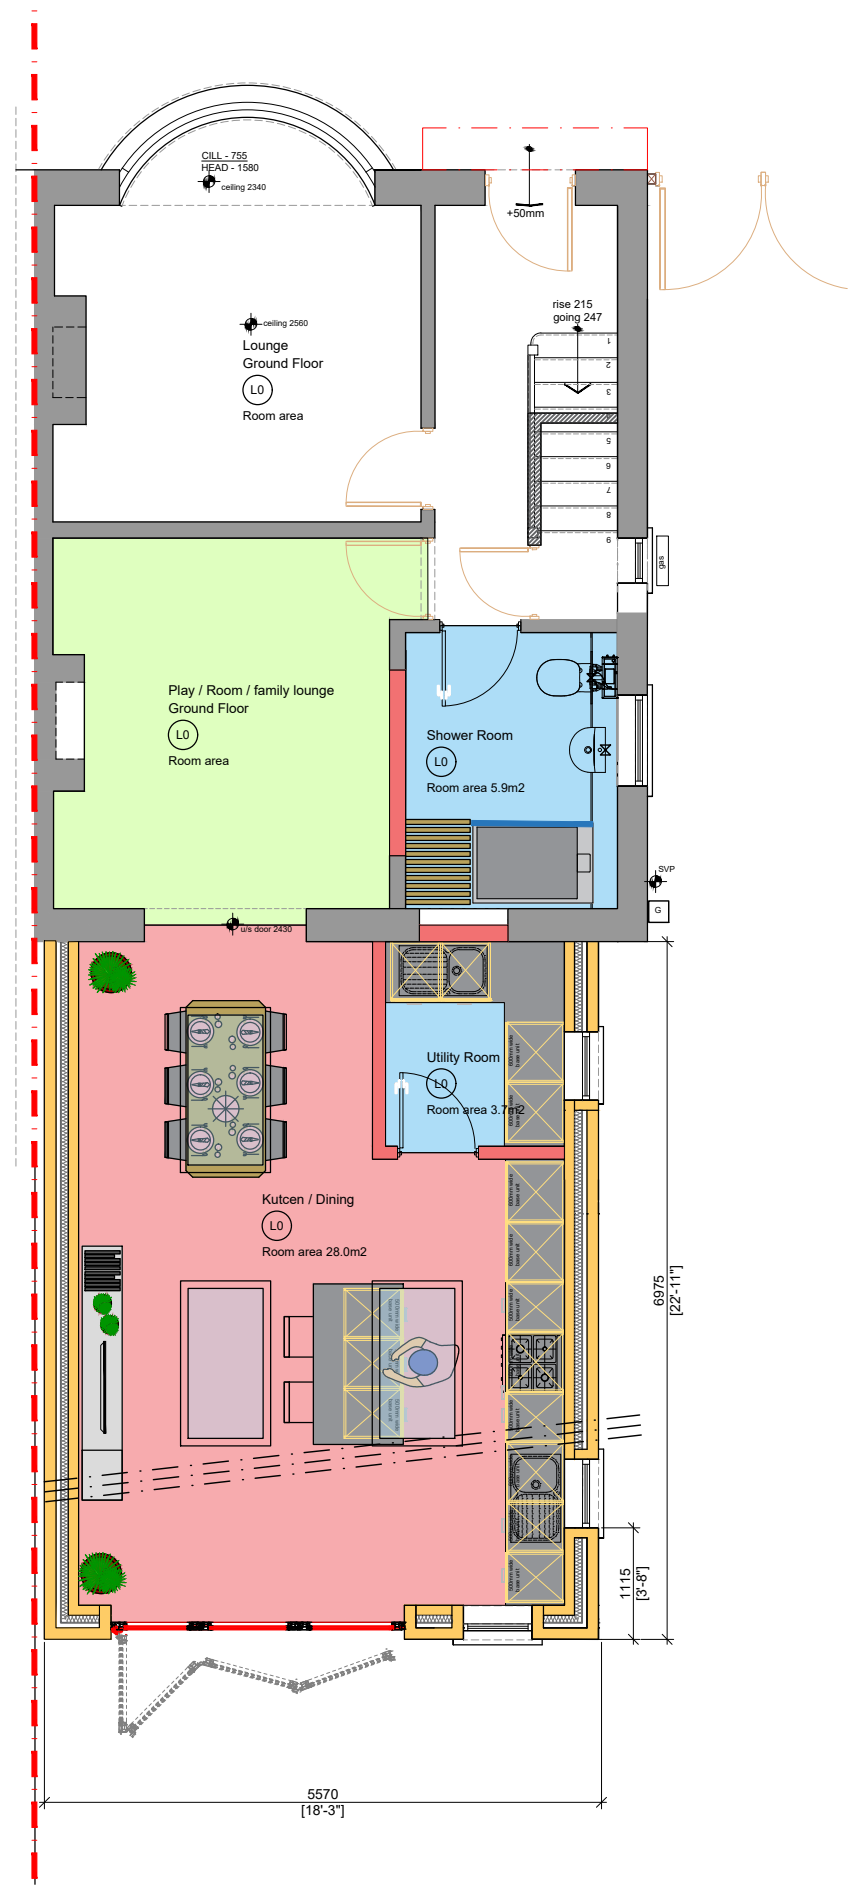


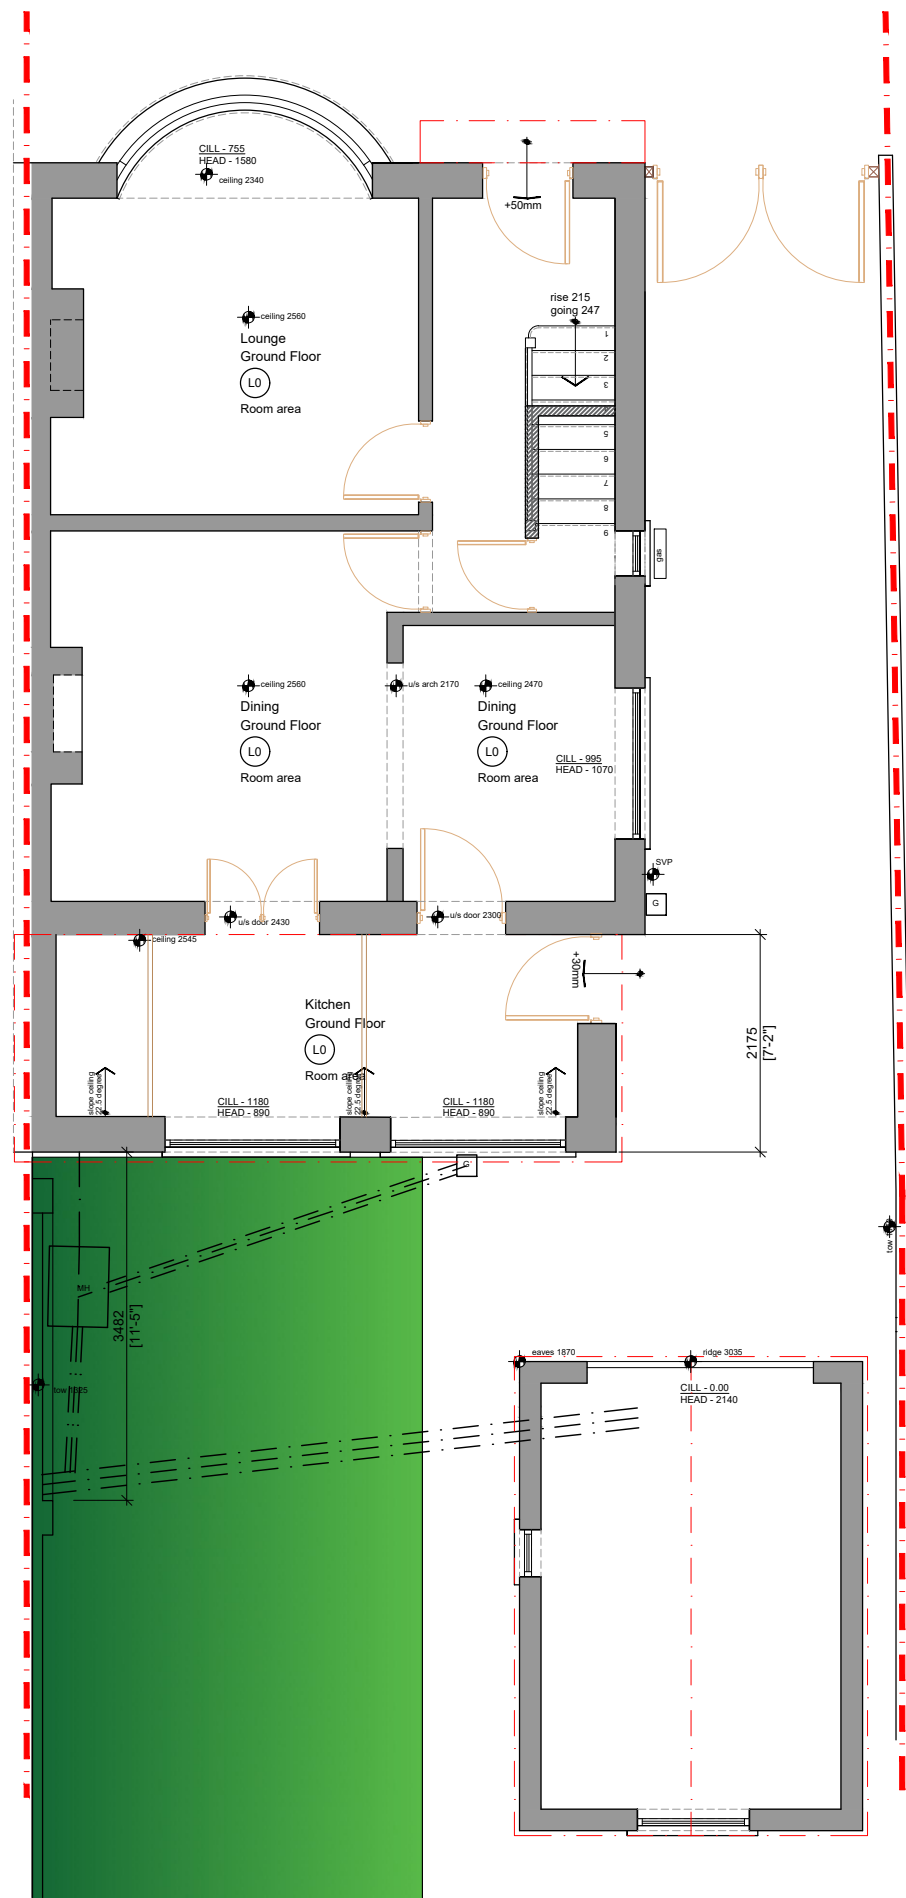

A Extension reduced due to main drainage CW 12.07.23

REV:	DESCRIPTION:	BY:	DATE:
STATUS: PLANNING APPLICATION			

HAFOD DESIGN LTD
Architectural Services

Hafod Design Ltd
07830 296758
craig@hafoddesign.co.uk
www.hafoddesign.co.uk

CLIENT:

88 Dulais Road
Seven sisters
Neath
SA10 9ES

SITE:

88 Dulais Road
seven sisters

TITLE:

Proposed Ground and First
Floor Plans

SCALE AT A3: 1:75	DATE: 01.07.25	DRAWN: CW	CHECKED: CW
PROJECT NO: haf_184	DRAWING NO: 184_L02	REVISION: -	