


PROPOSED GROUND FLOOR PLAN.
(1:50)

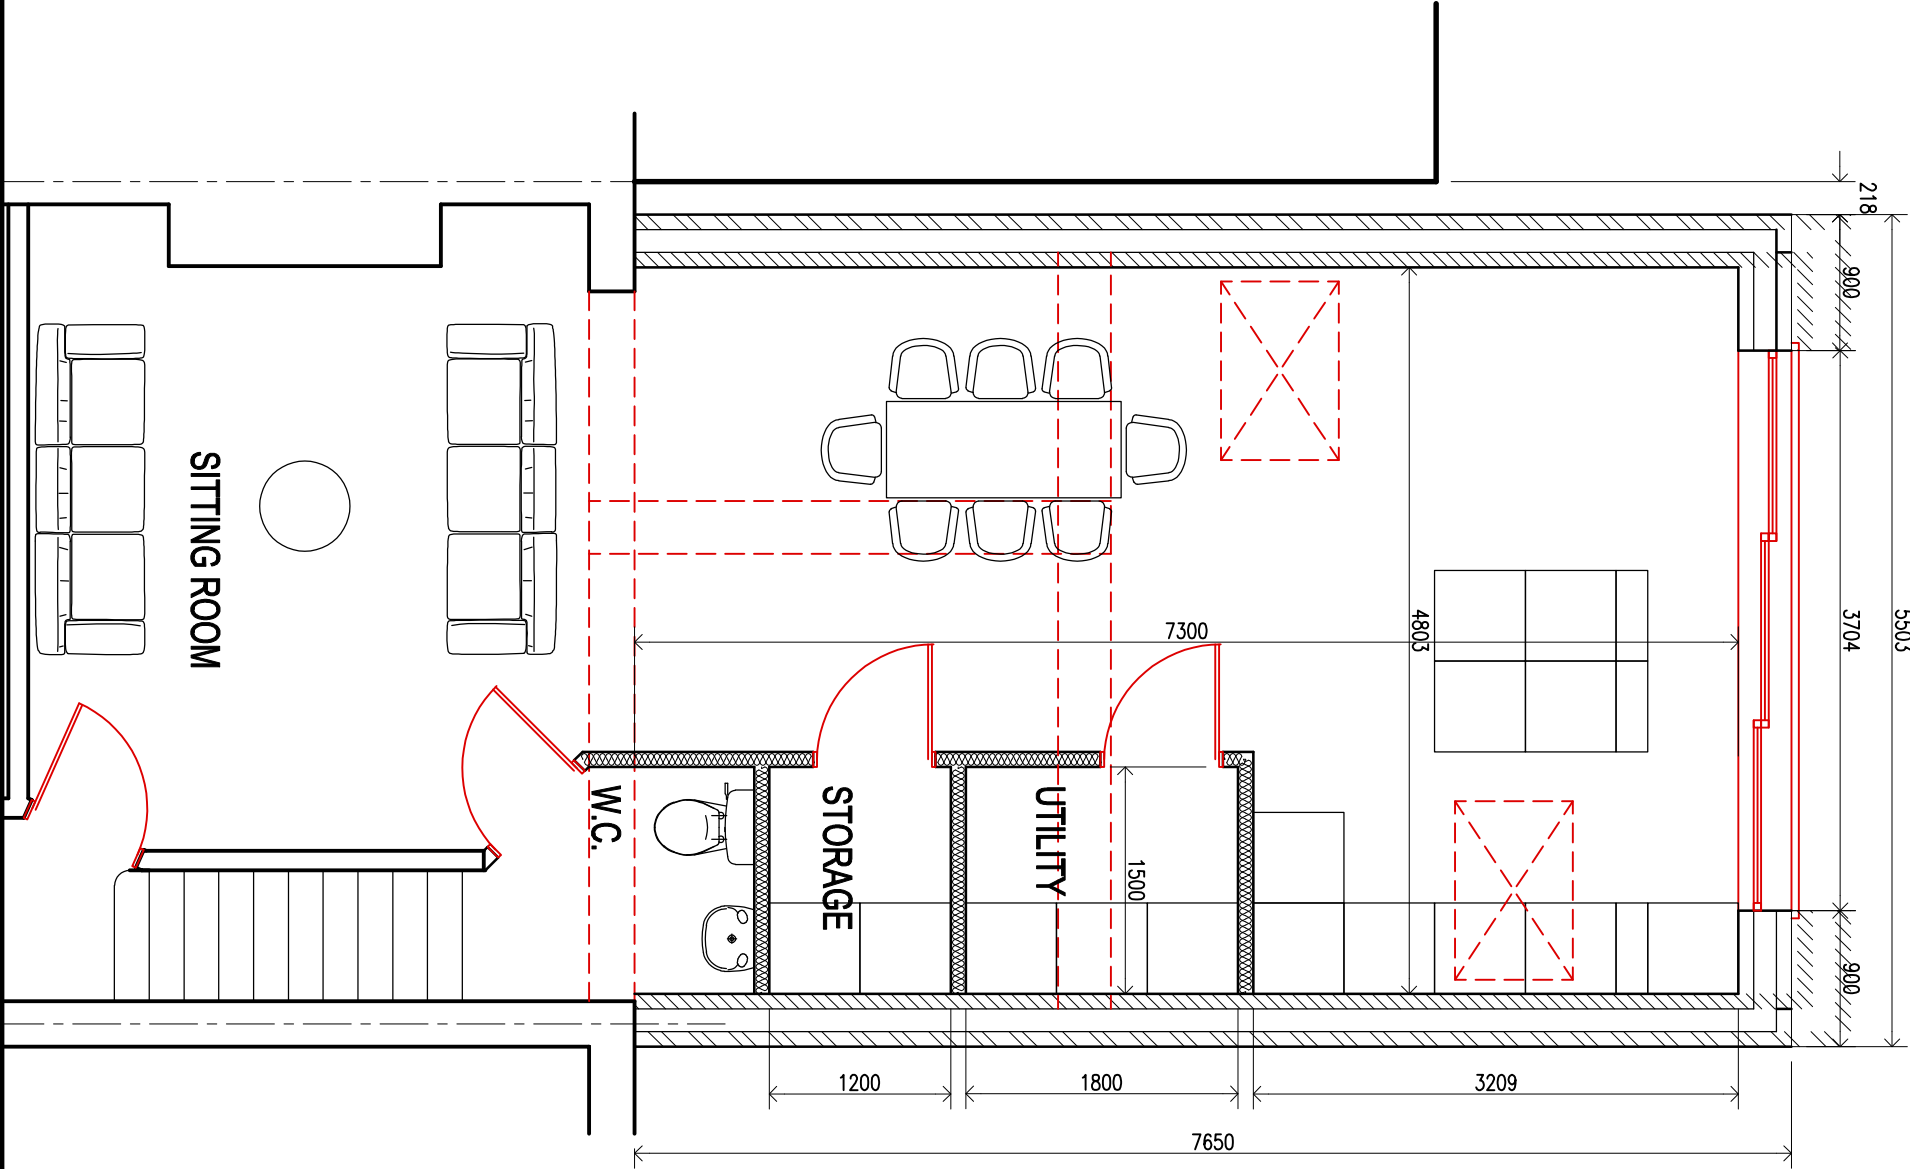

revisions: A – FIRST FLOOR EXTENSION FOOTPRINT REDUCED 09.06.25		
CLIENT JULIE CLAYDEN FERGUSON		
job title DEMOLITION OF REAR ANNEXE & REBUILDING DOUBLE STOREY EXTENSION @ 20 VICTORIA ROAD PORT TALBOT		
drawing title PROPOSED GROUND FLOOR PLAN.		
job No: 25.05	drawing No: 04 (A)	scales: 1:50 @ A3