



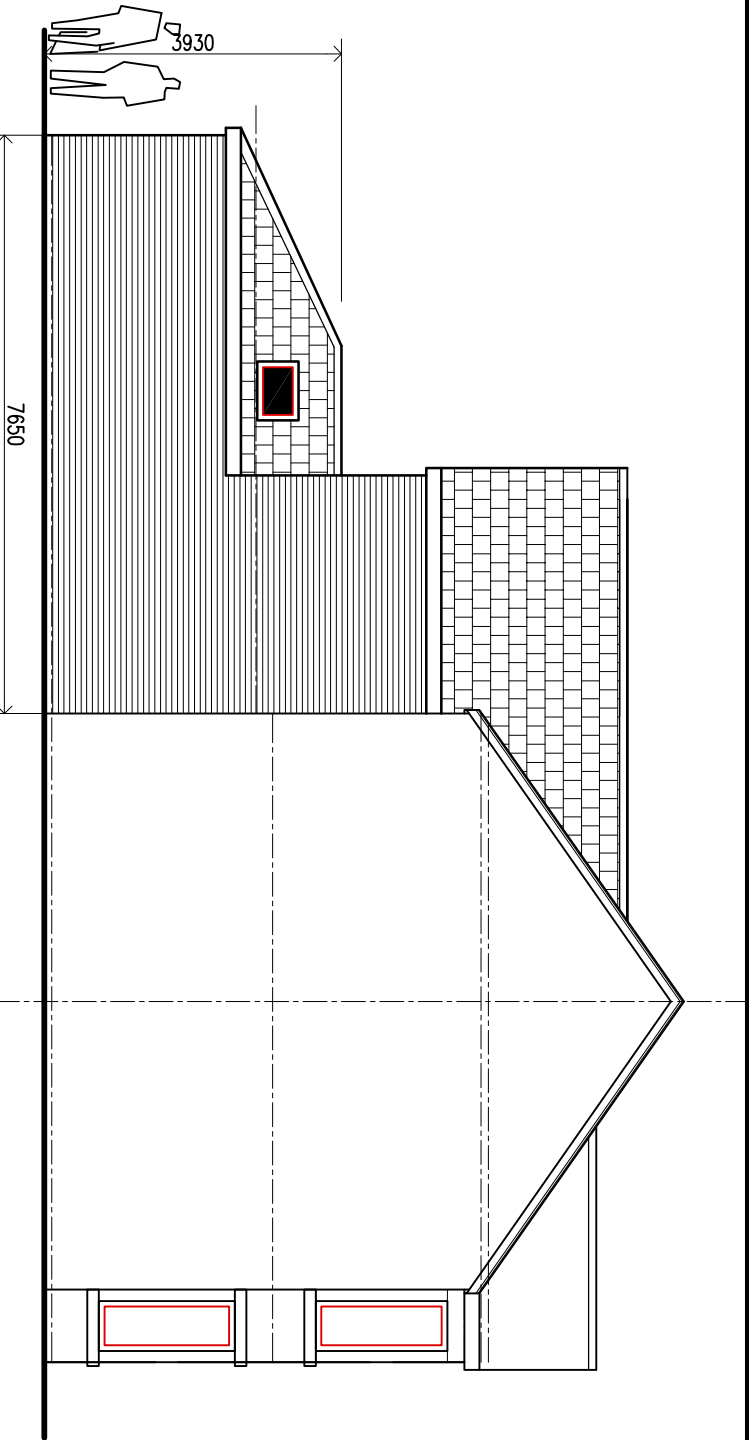


PROPOSED SIDE NORTH ELEVATION.

(1:100)

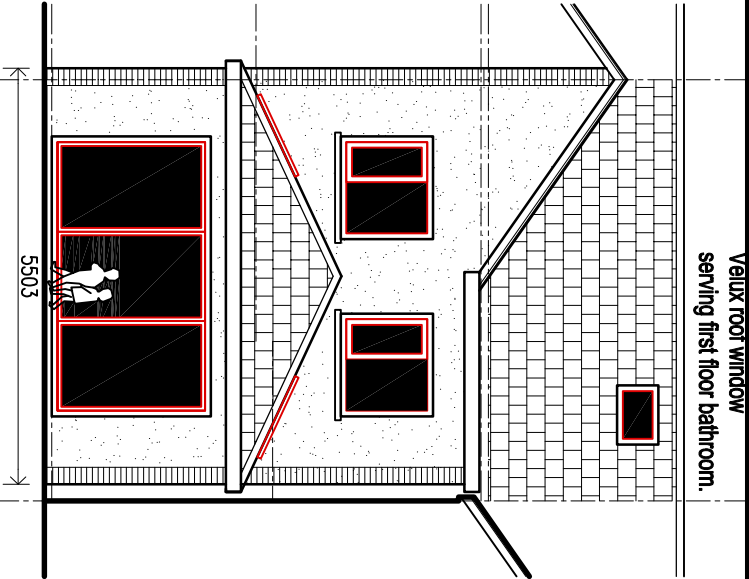

PROPOSED REAR ELEVATION.

(1:100)

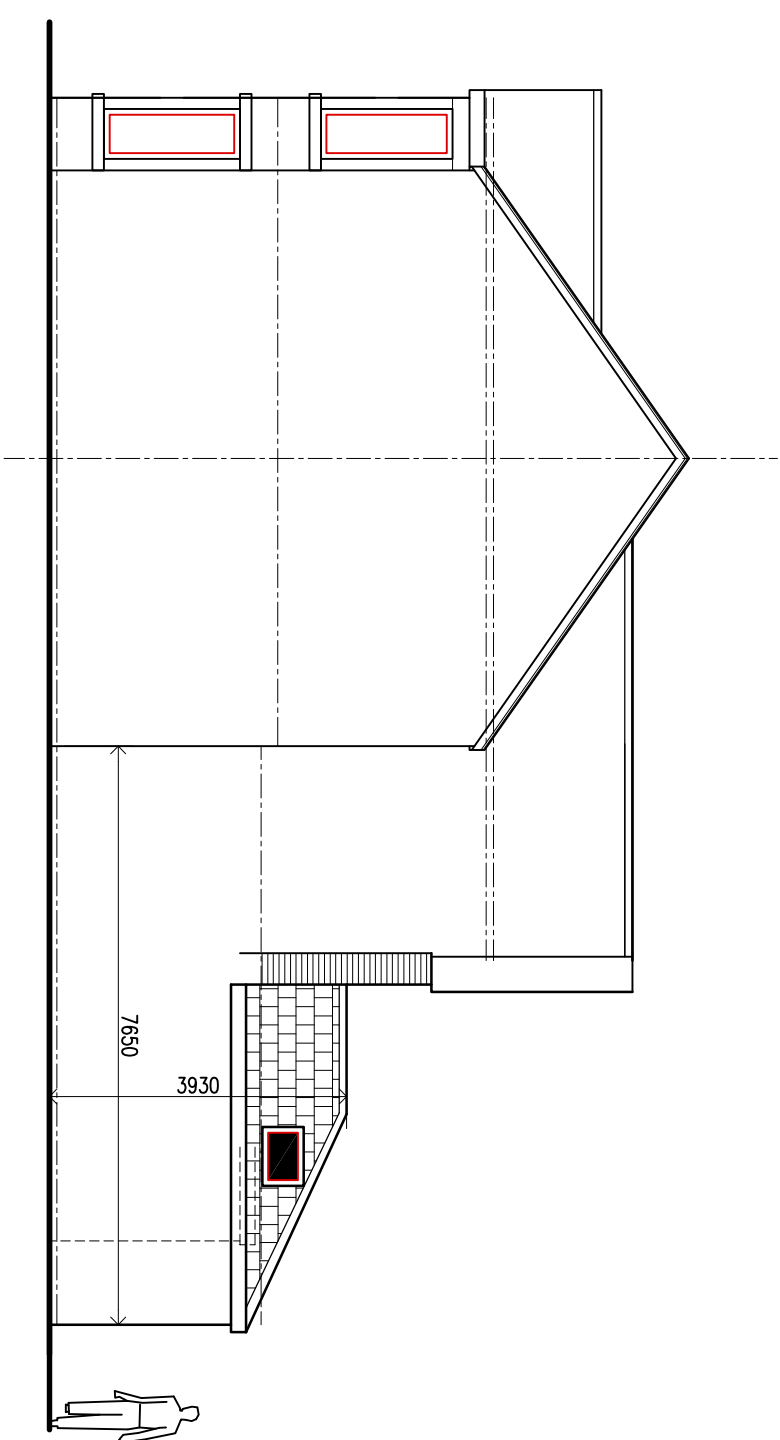

PROPOSED SIDE SOUTH ELEVATION.

(1:100)

revisions:		
A – FIRST FLOOR EXTENSION FOOTPRINT REDUCED		
09.06.25		
CLIENT		
JULIE CLAYDEN FERGUSON		
job title		
DEMOLITION OF REAR ANNEXE & REBUILDING DOUBLE STOREY EXTENSION @ 20 VICTORIA ROAD PORT TALBOT		
drawing title		
PROPOSED ELEVATIONS		
job No:	drawing No:	scales:
25.05	07 (A)	1:100 @ A3