


Notes:

1. Refer to planting schedule for extensive list of existing shrubs, plants and trees
2. Garden layout indicative

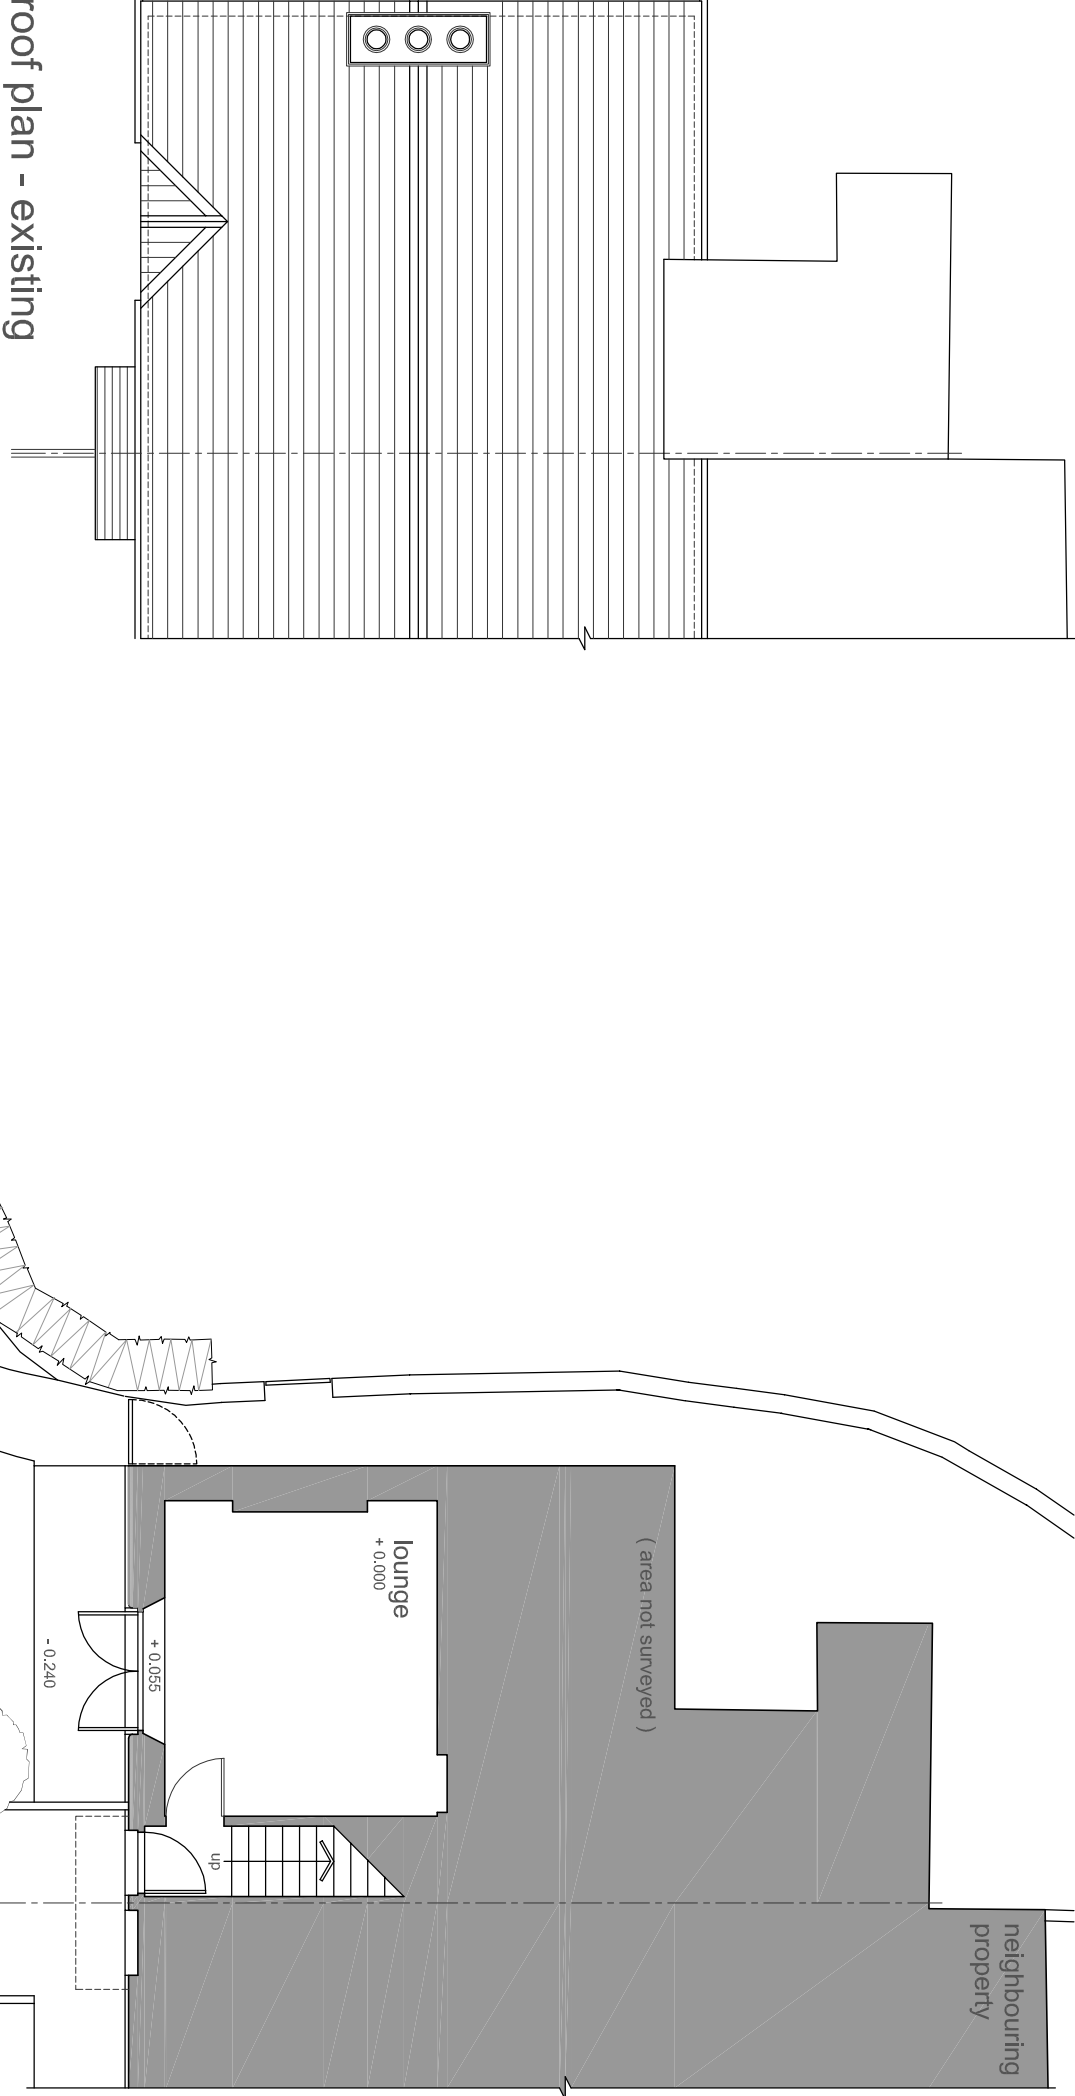

ARCHITECTURAL DESIGN (SOUTH WALES)		
The Garden Room Ewenny Garden Centre Ewenny Road Ewenny Bridgend CF35 5AD m. 0786822912 e. info@ad-sw.co.uk		
Do not scale the drawings directly for plotting purposes Copyright registered to Architectural Design (South Wales)		
Project title : PROPOSED SINGLE STOREY EXTENSION at:- 1 CWRT-Y-DEFAID, MARGAM		
Drawing title : PLANNING: GROUND FLOOR / SITE PLAN - EXISTING		
Drawing Number : 2520 - P02	Scale : 1:100 @ A3	Date: 05/05/25
Revised :		