
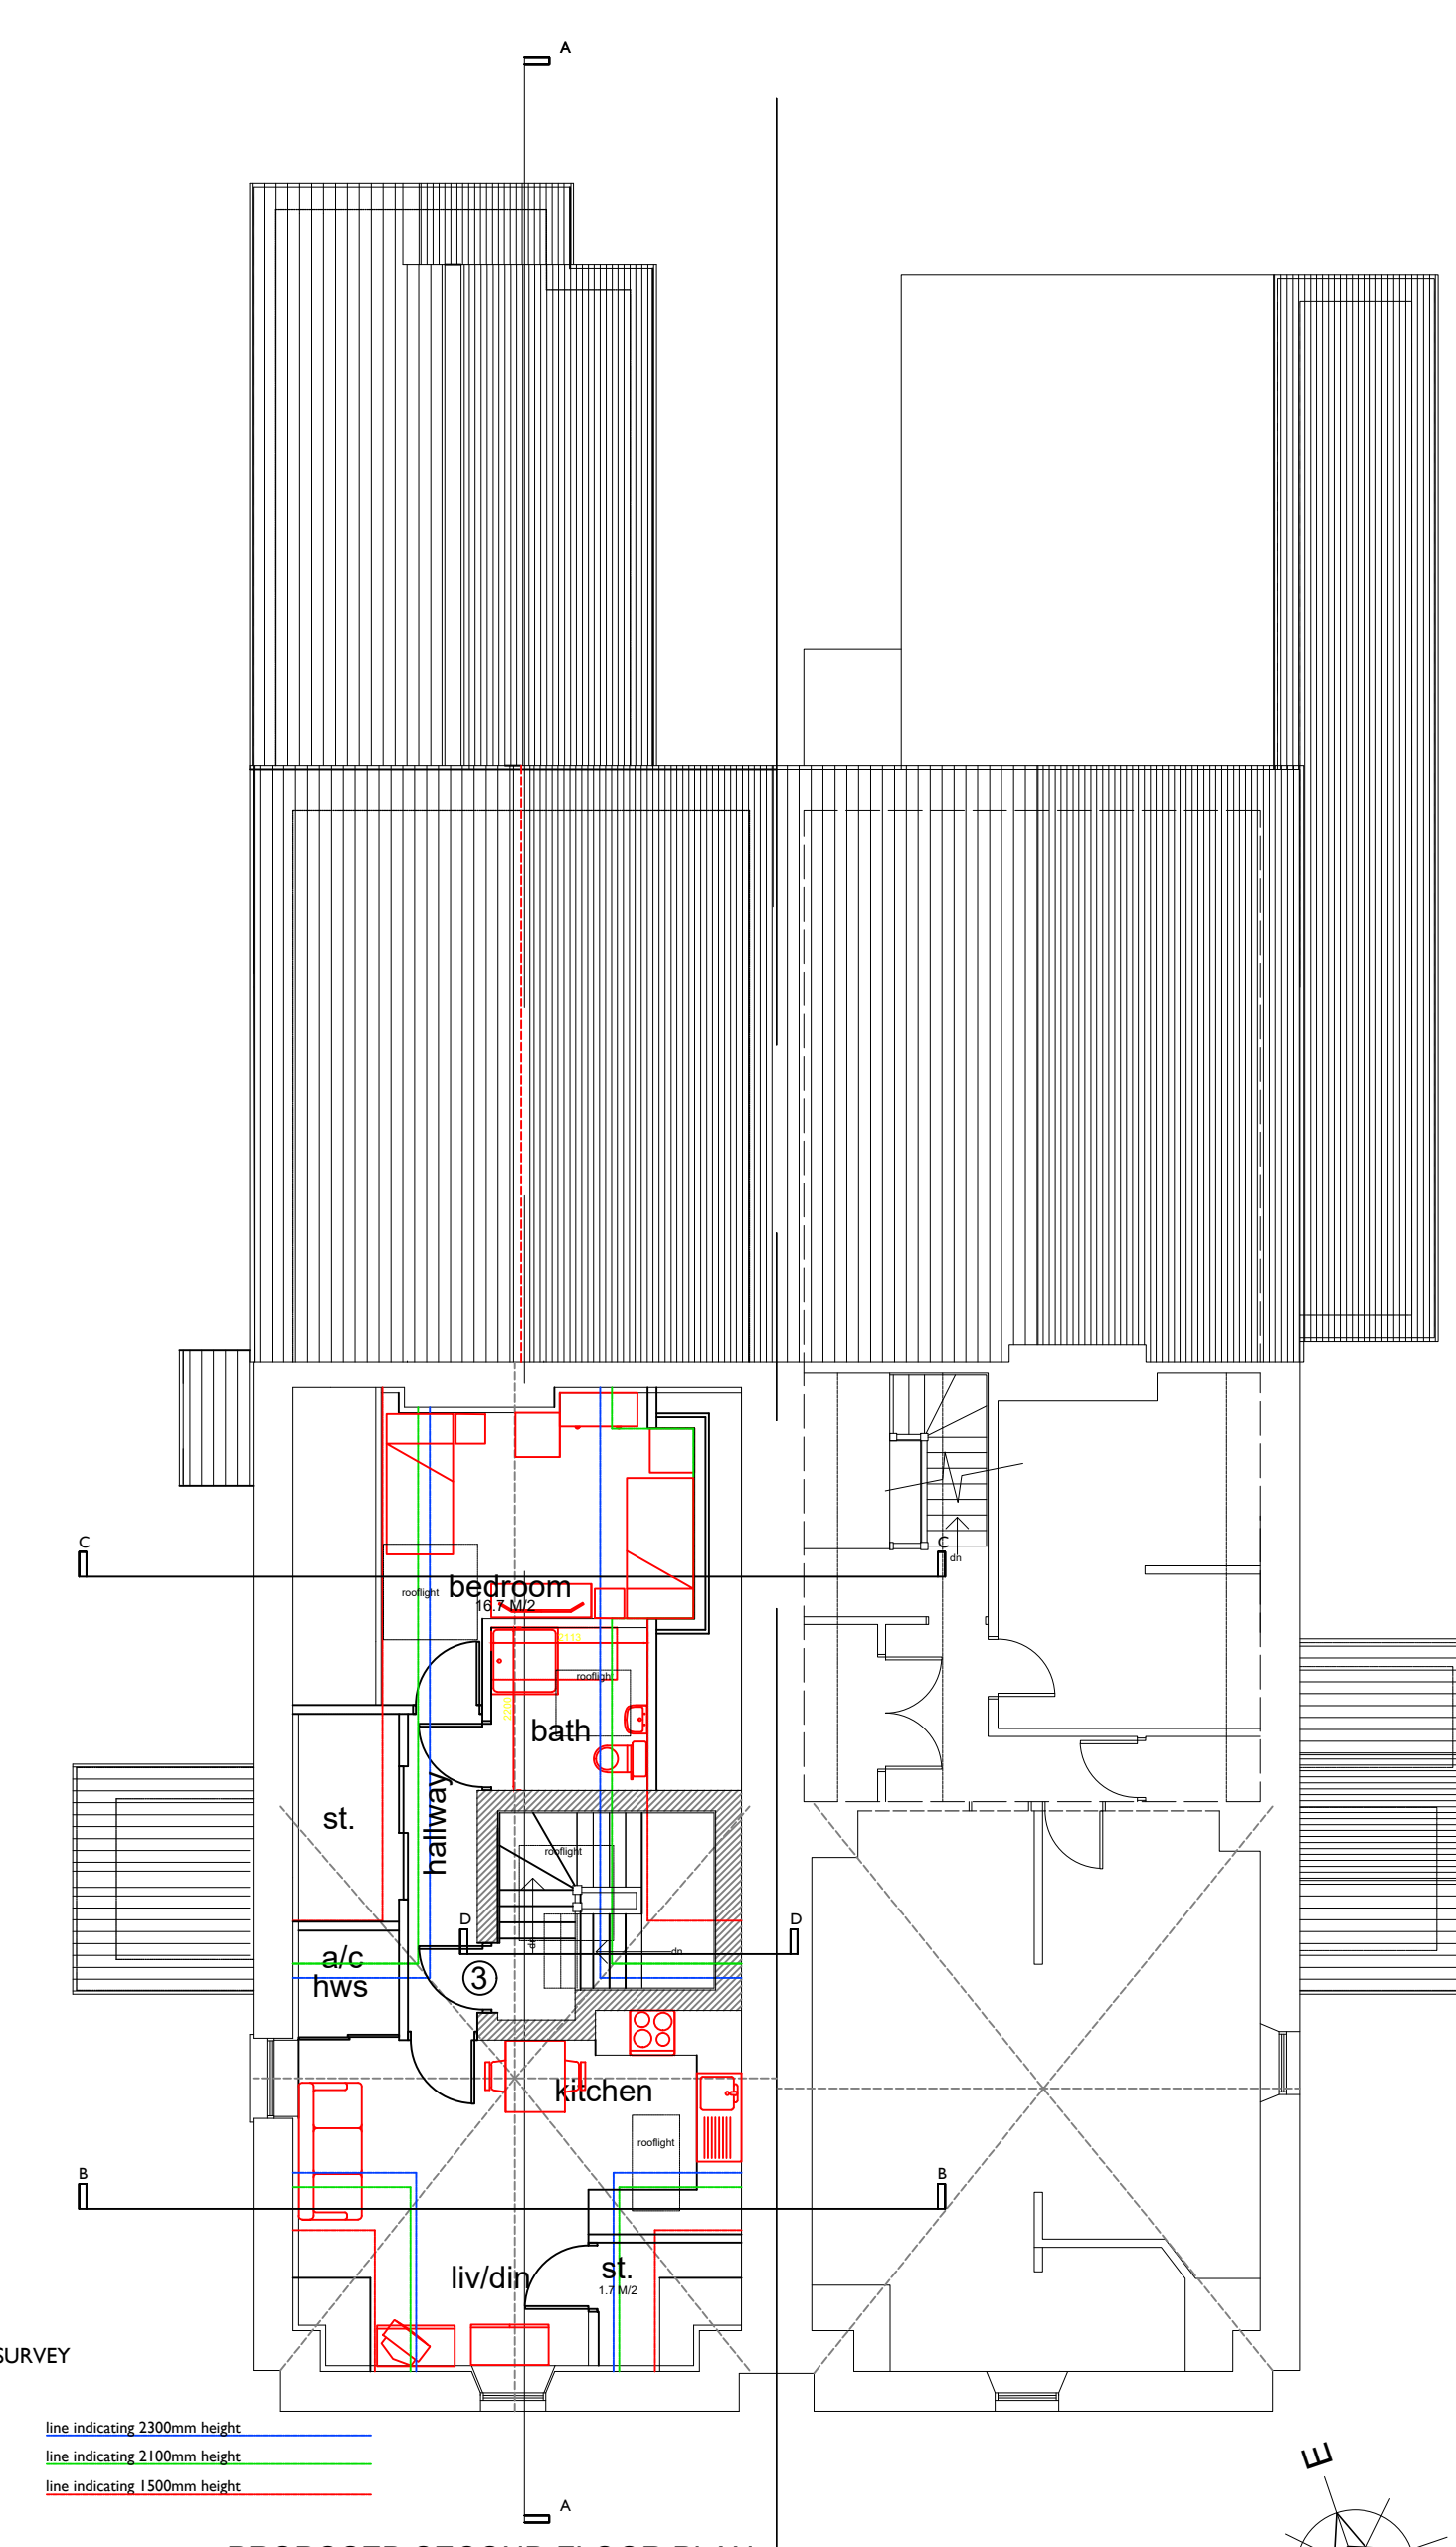
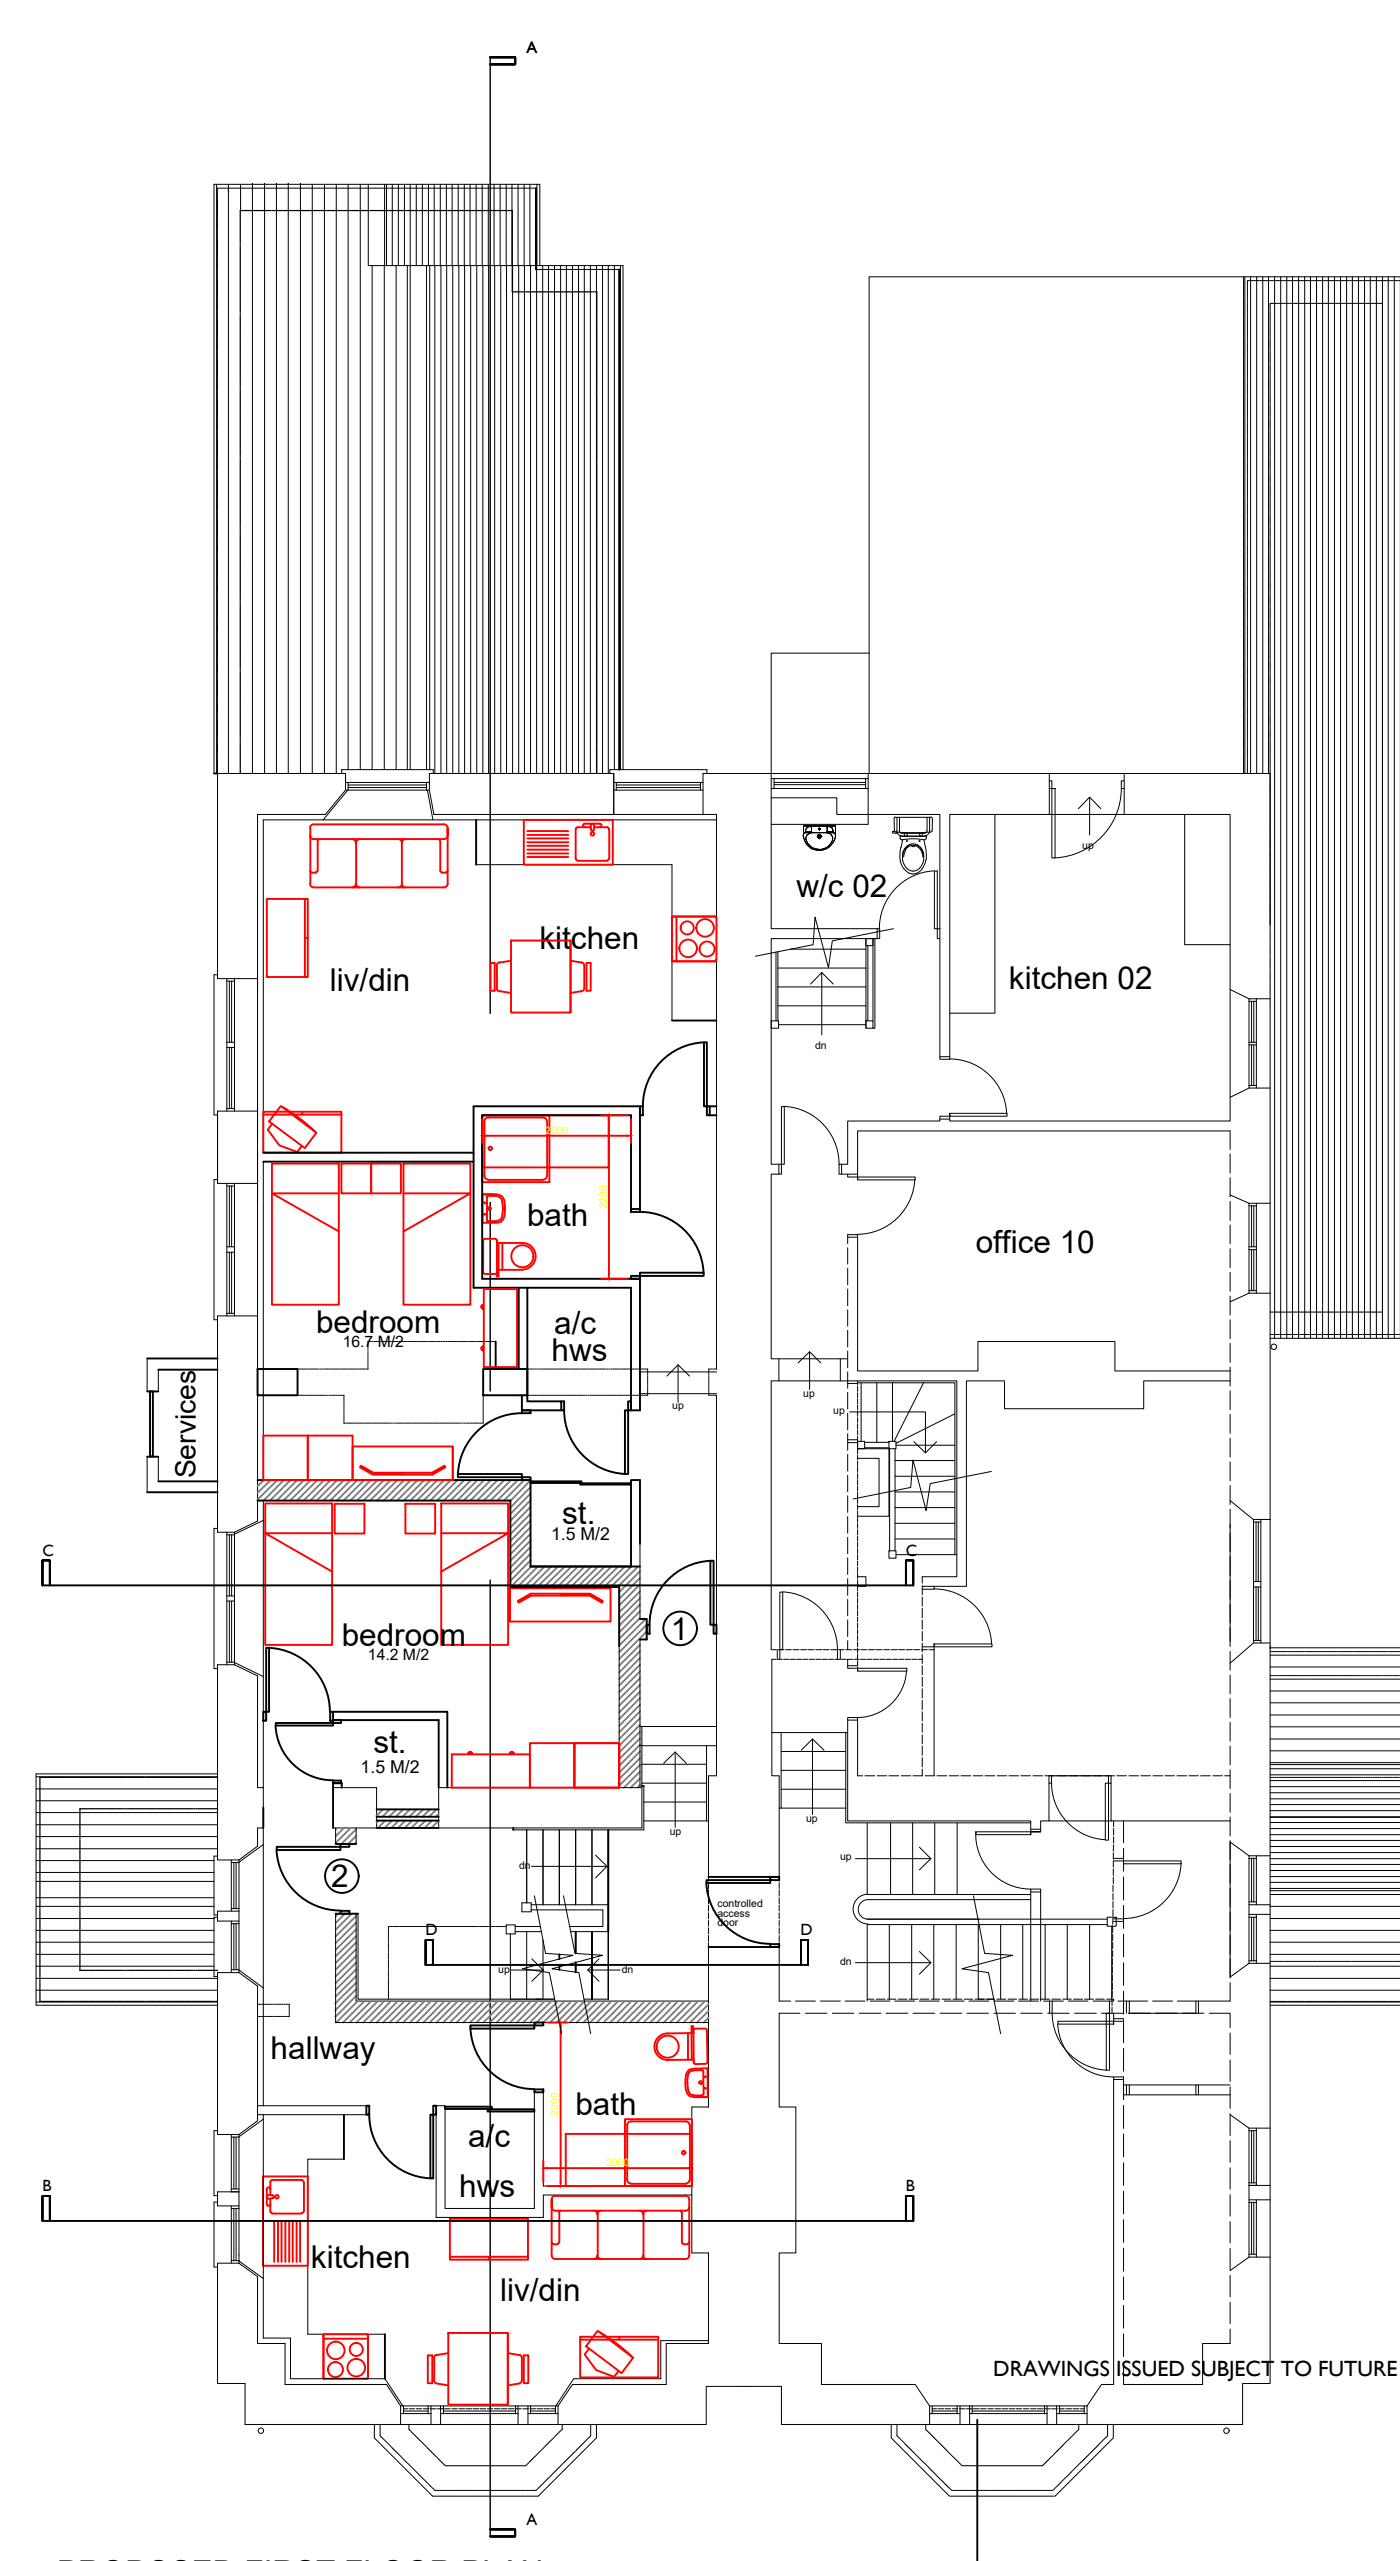


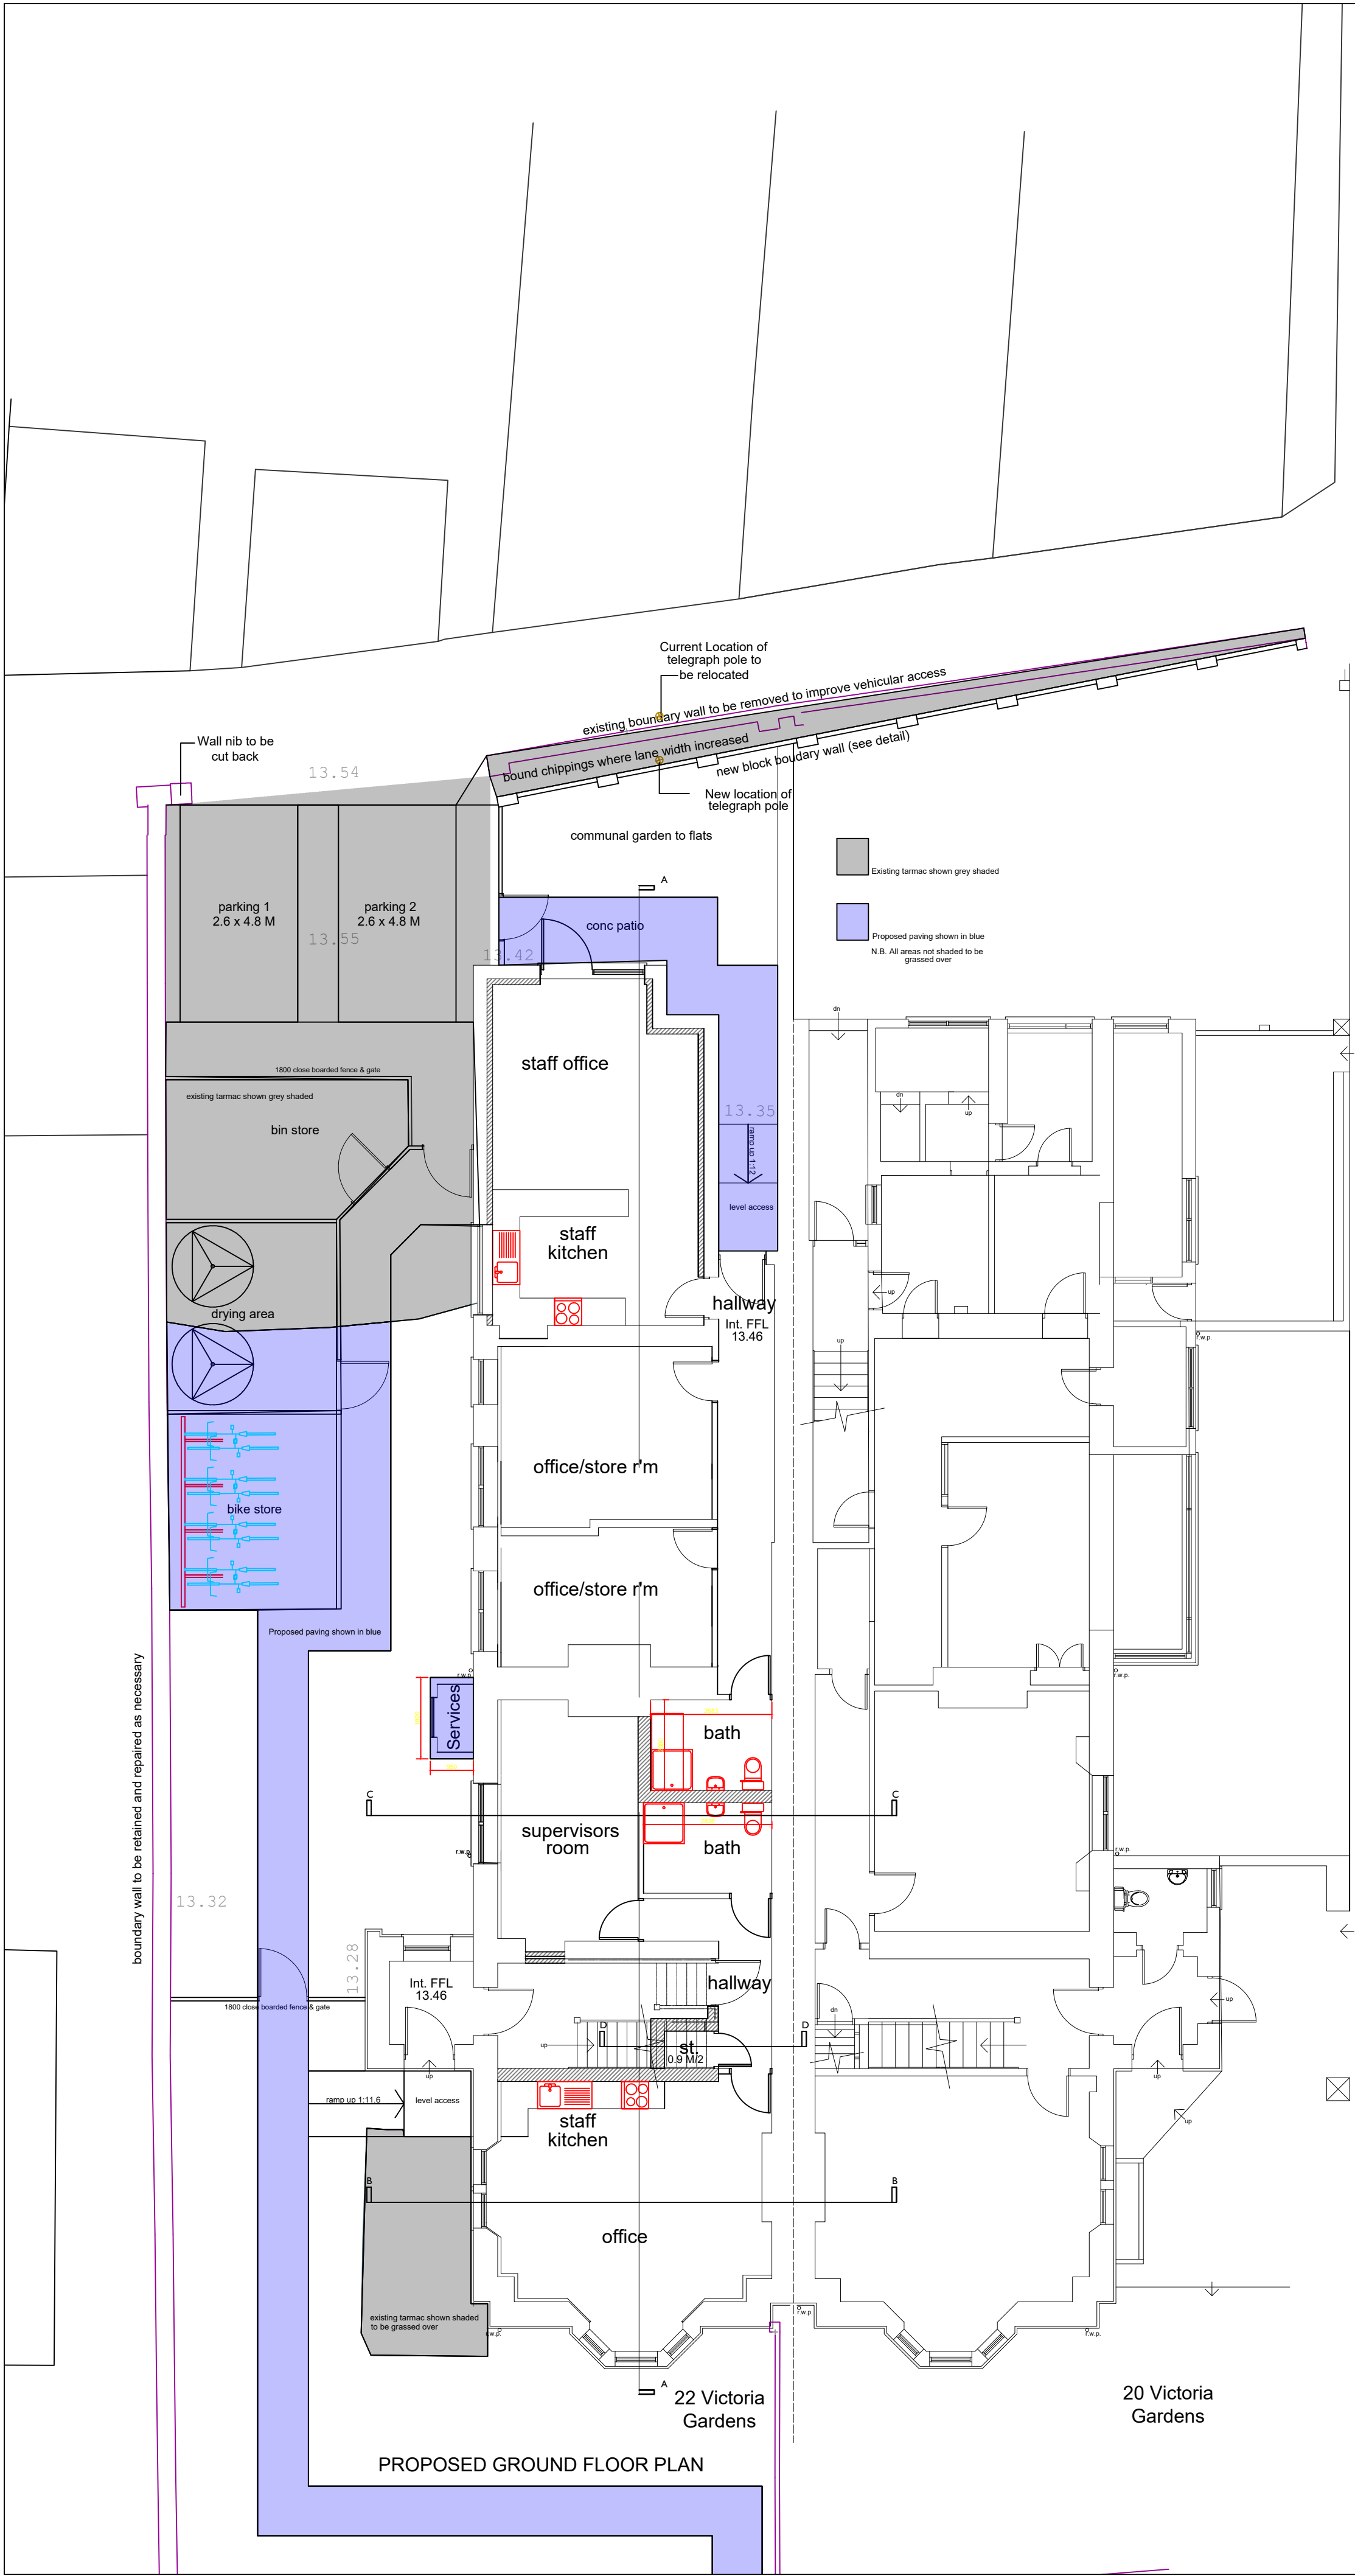

KEY	
Ground Floor - Office for staff	146 M/2
FLAT 1 - 1 b/2p Flat	57 M/2
FLAT 2 - 1 b/2p Flat	49.2 M/2
FLAT 3 - 1 b/2p Flat	50.2 M/2
	38.2 M/2

This Drawing is Copyright. ©

Note: All dimensions to be checked on site and not to be scaled from drawing.

AMENDMENTS:

Revision	Date
B. Service duct added to 1st and 2nd floors, existing dormer to be removed	15.07.24
D.	07.11.24
E.	18.06.25

BUCKMASTERBATCUP
Architects Ltd.

CLIENT:
CAREDIG Housing Association

PROJECT TITLE:
22 Victoria Gardens, Neath, SA11 3AA

DRAWING TITLE:
Proposed Site Plan & Floor Plans

SCALE: 1:100 @ A1

DATE: Feb. 2024

SWANSEA
70 Walter Road
Swansea, SA1 4QA
T - 01792 466060
F - 01792 644646
www.bbarch.co.uk
info@bbarch.co.uk

LONDON
One Kingdom Street
Paddington Central
London, W2 6BD

BBA 940.P.03E