





Reproduced from an Ordnance Survey map with the permission of the
Controller of Her Majesty's Stationary Office.
©Crown Copyright. All rights reserved.

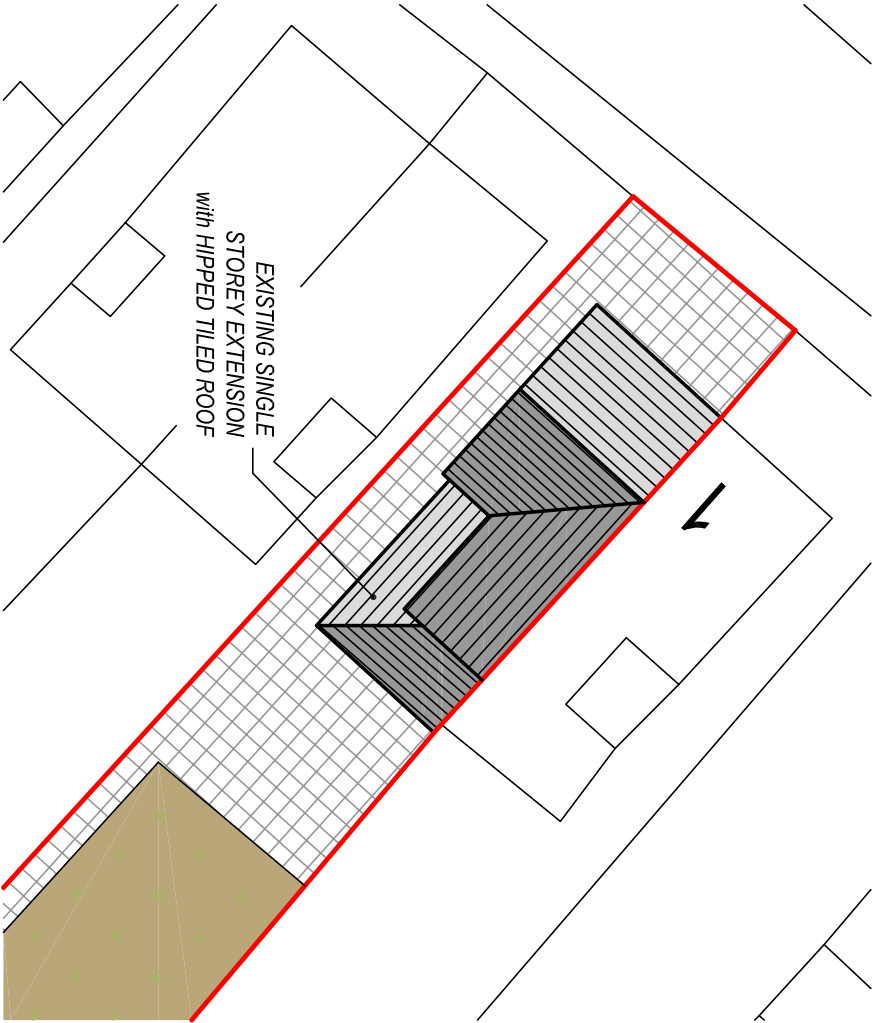

EXISTING SITE PLAN
Scale 1:250



Reproduced from an Ordnance Survey map with the permission of the
Controller of Her Majesty's Stationary Office.
©Crown Copyright. All rights reserved.

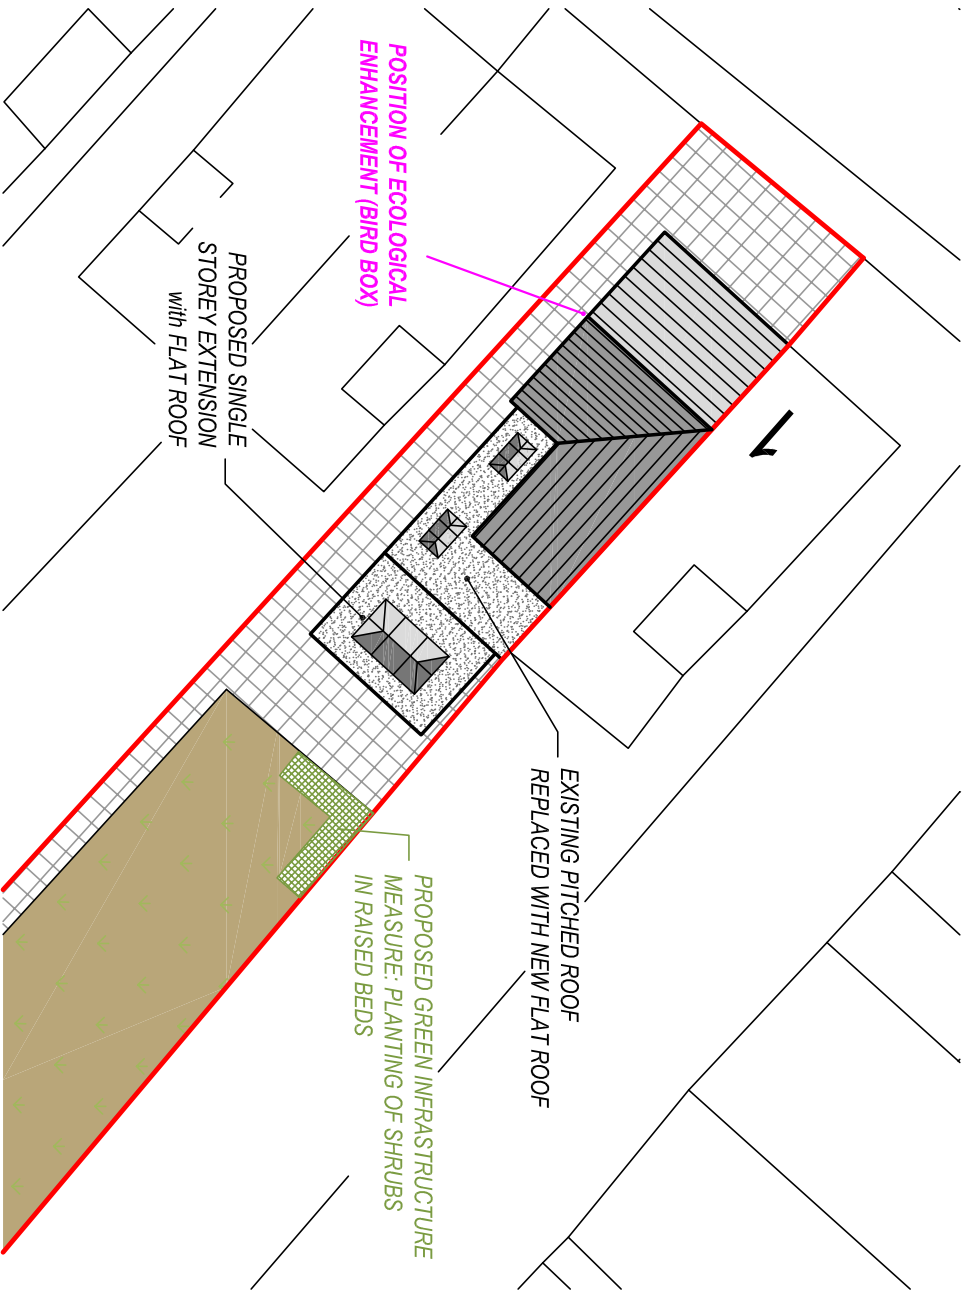

PROPOSED SITE PLAN
Scale 1:250

Client:

Mr & Mrs C. Williams
3 School Road
Dyffryn Cellwen
SA10 9LD

Project Title:

PROPOSED GROUND
FLOOR REAR EXTENSION

General Notes:

1. Do not scale from this drawing. Take figured dimensions only.
2. Dimensions are in millimetres unless otherwise stated.

Drawing Issue:

PLANNING

Drawing Title:

EXISTING & PROPOSED SITE PLANS

Drawing No: CPD-002

Revision:

Date: 19-06-2025

Revised:

Scale(s): 1:250

Paper Size:

A3



Cwm Planning & Design Ltd.
(Civil, Structural & Architectural)