



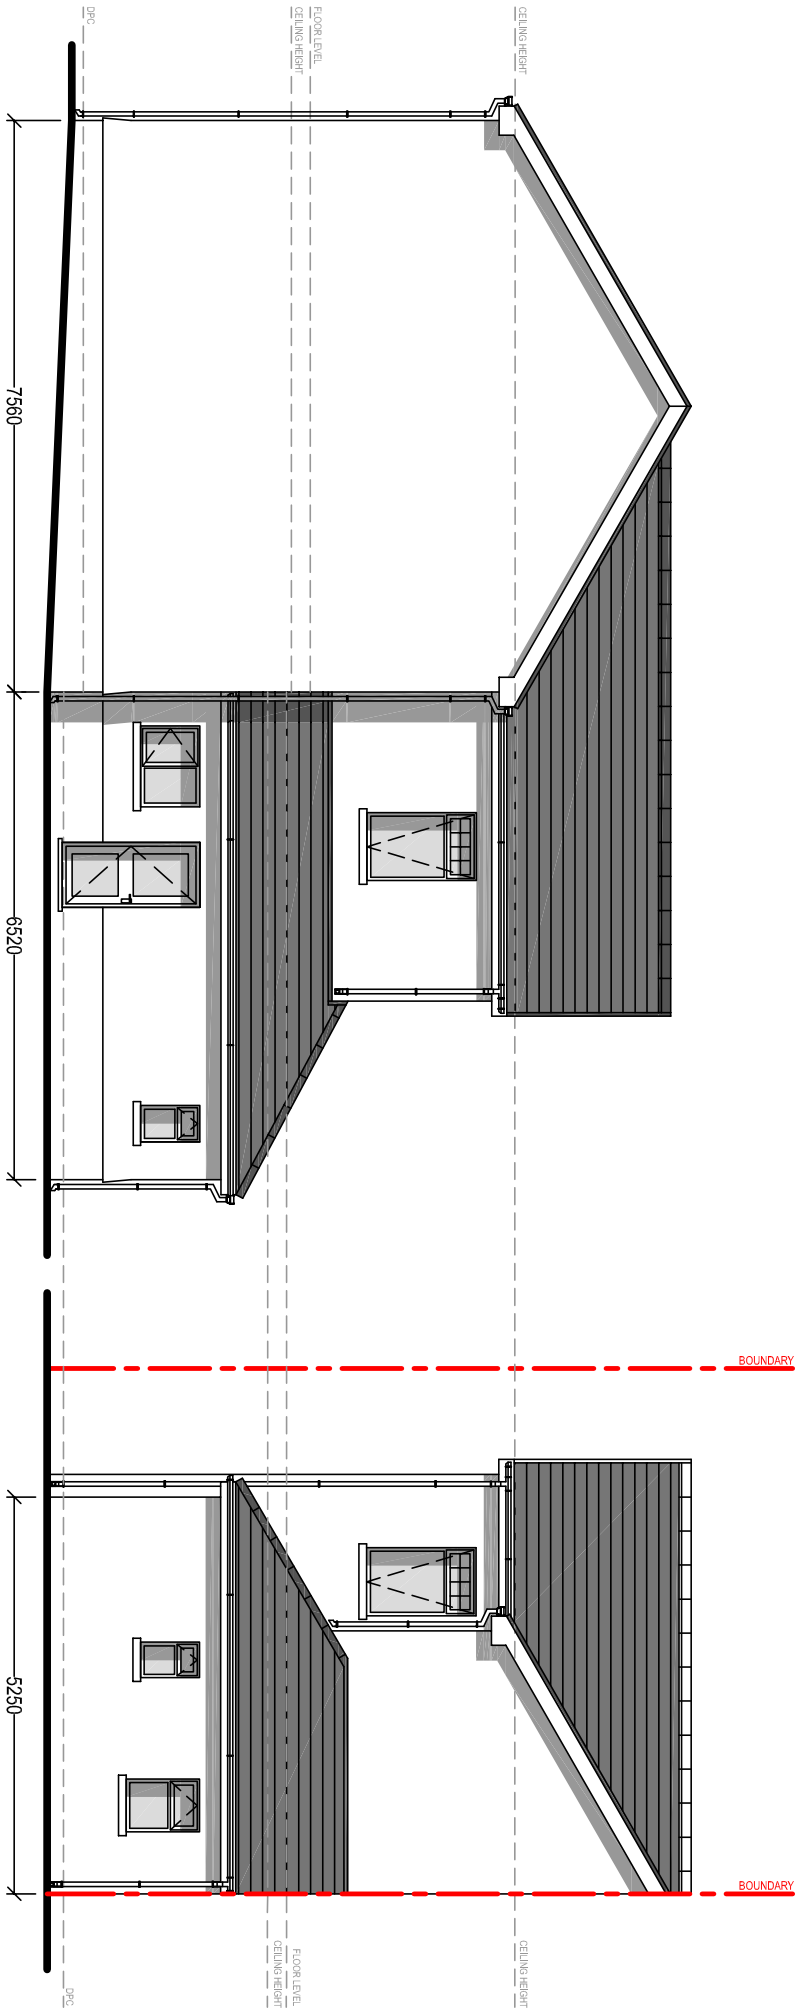

EXISTING SIDE ELEVATION
Scale 1:100

EXISTING REAR ELEVATION
Scale 1:100

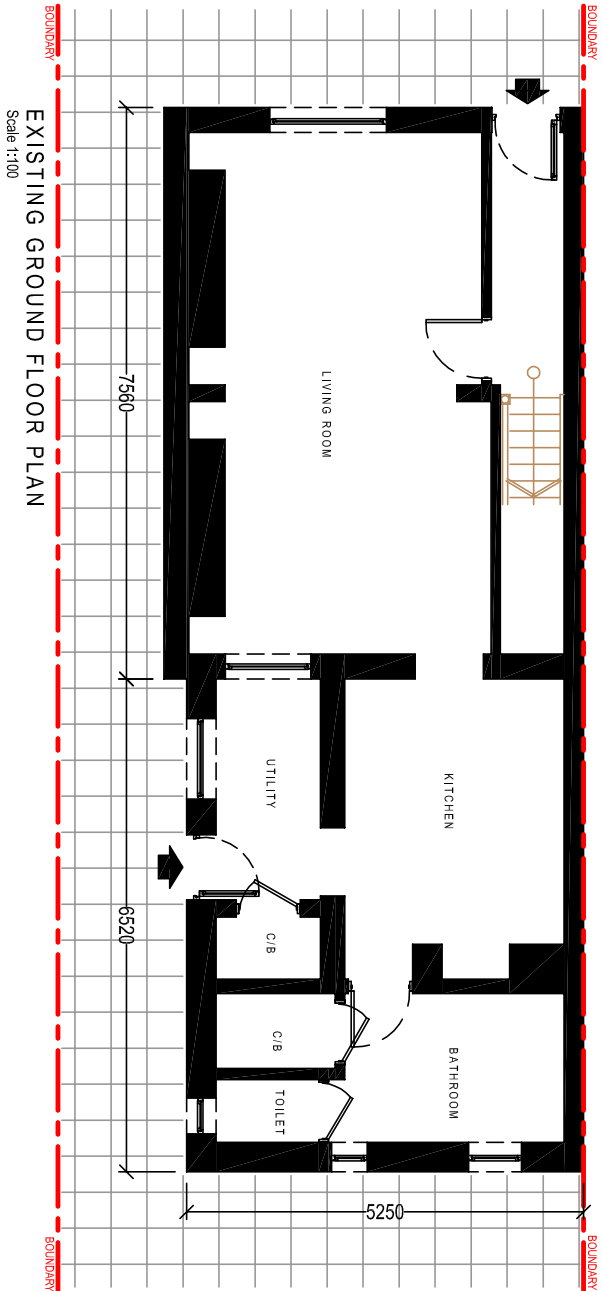

EXISTING GROUND FLOOR PLAN
Scale 1:100

Client:

Mr & Mrs C. Williams
3 School Road
Dyffryn Cellwen
SA10 9LD

Project Title:

PROPOSED GROUND
FLOOR REAR EXTENSION

General Notes:

1. Do not scale from this drawing. Take figures dimensions only.
2. Dimensions are in millimetres unless otherwise stated.

Drawing Issue:

PLANNING

Drawing Title:

EXISTING ELEVATIONS & FLOOR PLANS

Drawing No: CPD-003

Revision:

Date: 19-06-2025

Revised:

Scale(s): 1:100

Paper Size: A3



Cwm Planning & Design Ltd.
(Civil, Structural & Architectural)