





Reproduced from an Ordnance Survey map with the permission of the
Controller of Her Majesty's Stationary Office.
©Crown Copyright. All rights reserved.

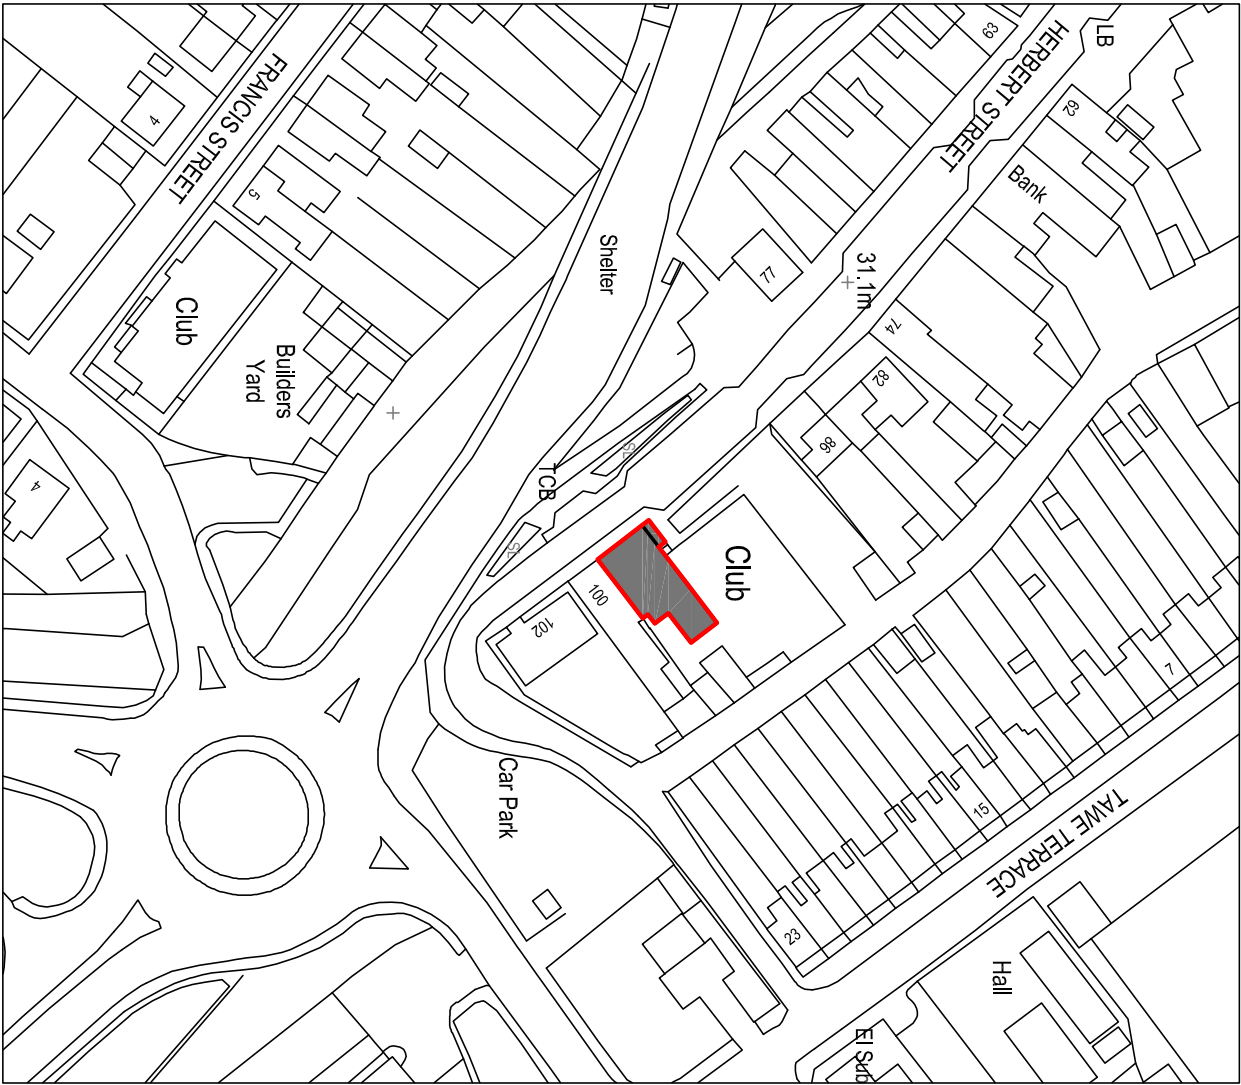

SITE LOCATION PLAN
Scale 1:1250



Reproduced from an Ordnance Survey map with the permission of the
Controller of Her Majesty's Stationary Office.
©Crown Copyright. All rights reserved.

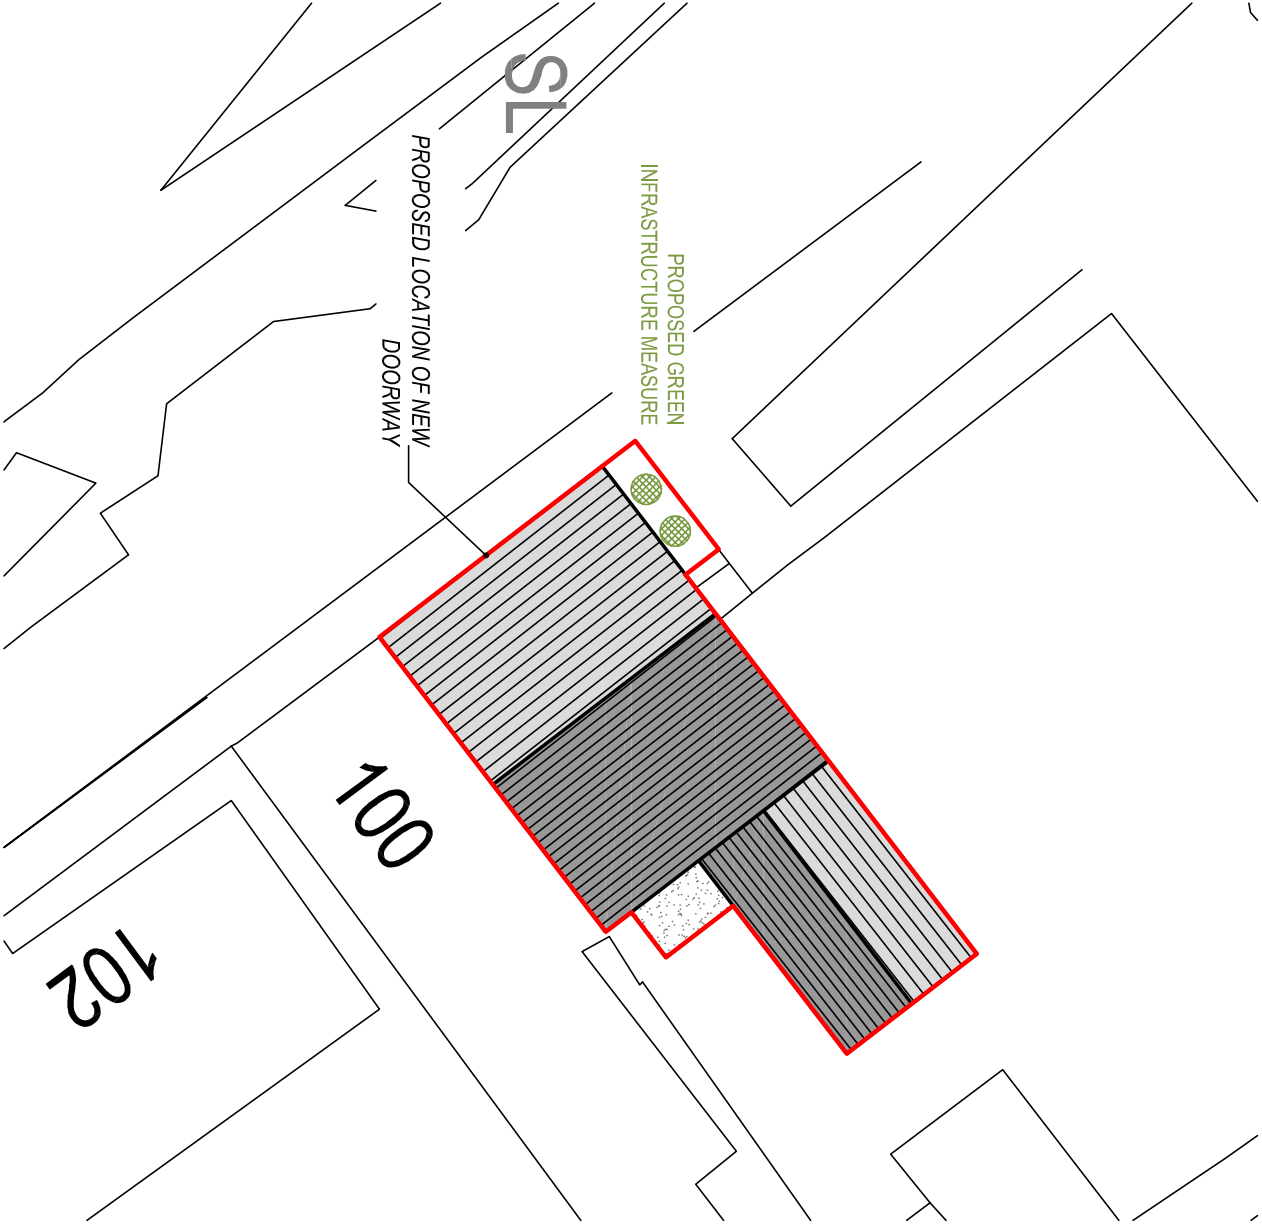

PROPOSED SITE PLAN
Scale 1:250

Client:		Mr. Damien Evans 98 Herbert St. Pontardawe Swansea	
Project Title:		PROPOSED PROVISION OF DOORWAY TO FRONT ELEVATION	
General Notes: 1. Do not scale from this drawing. Take figures dimension only 2. Dimensions are in millimetres unless otherwise stated.			
Drawing Issue:			
PLANNING			
Drawing Title: EXISTING & PROPOSED SITE PLANS			
Drawing No:	CPD-001	Revision:	A
Date:	18-02-2025	Revised:	10-07-2025
Scale(s):	1:1250 / 1:250	Paper Size:	A3



Cwm Planning & Design Ltd.
(Civil, Structural & Architectural)



Cwm Planning & Design Ltd.
(Civil, Structural & Architectural)