


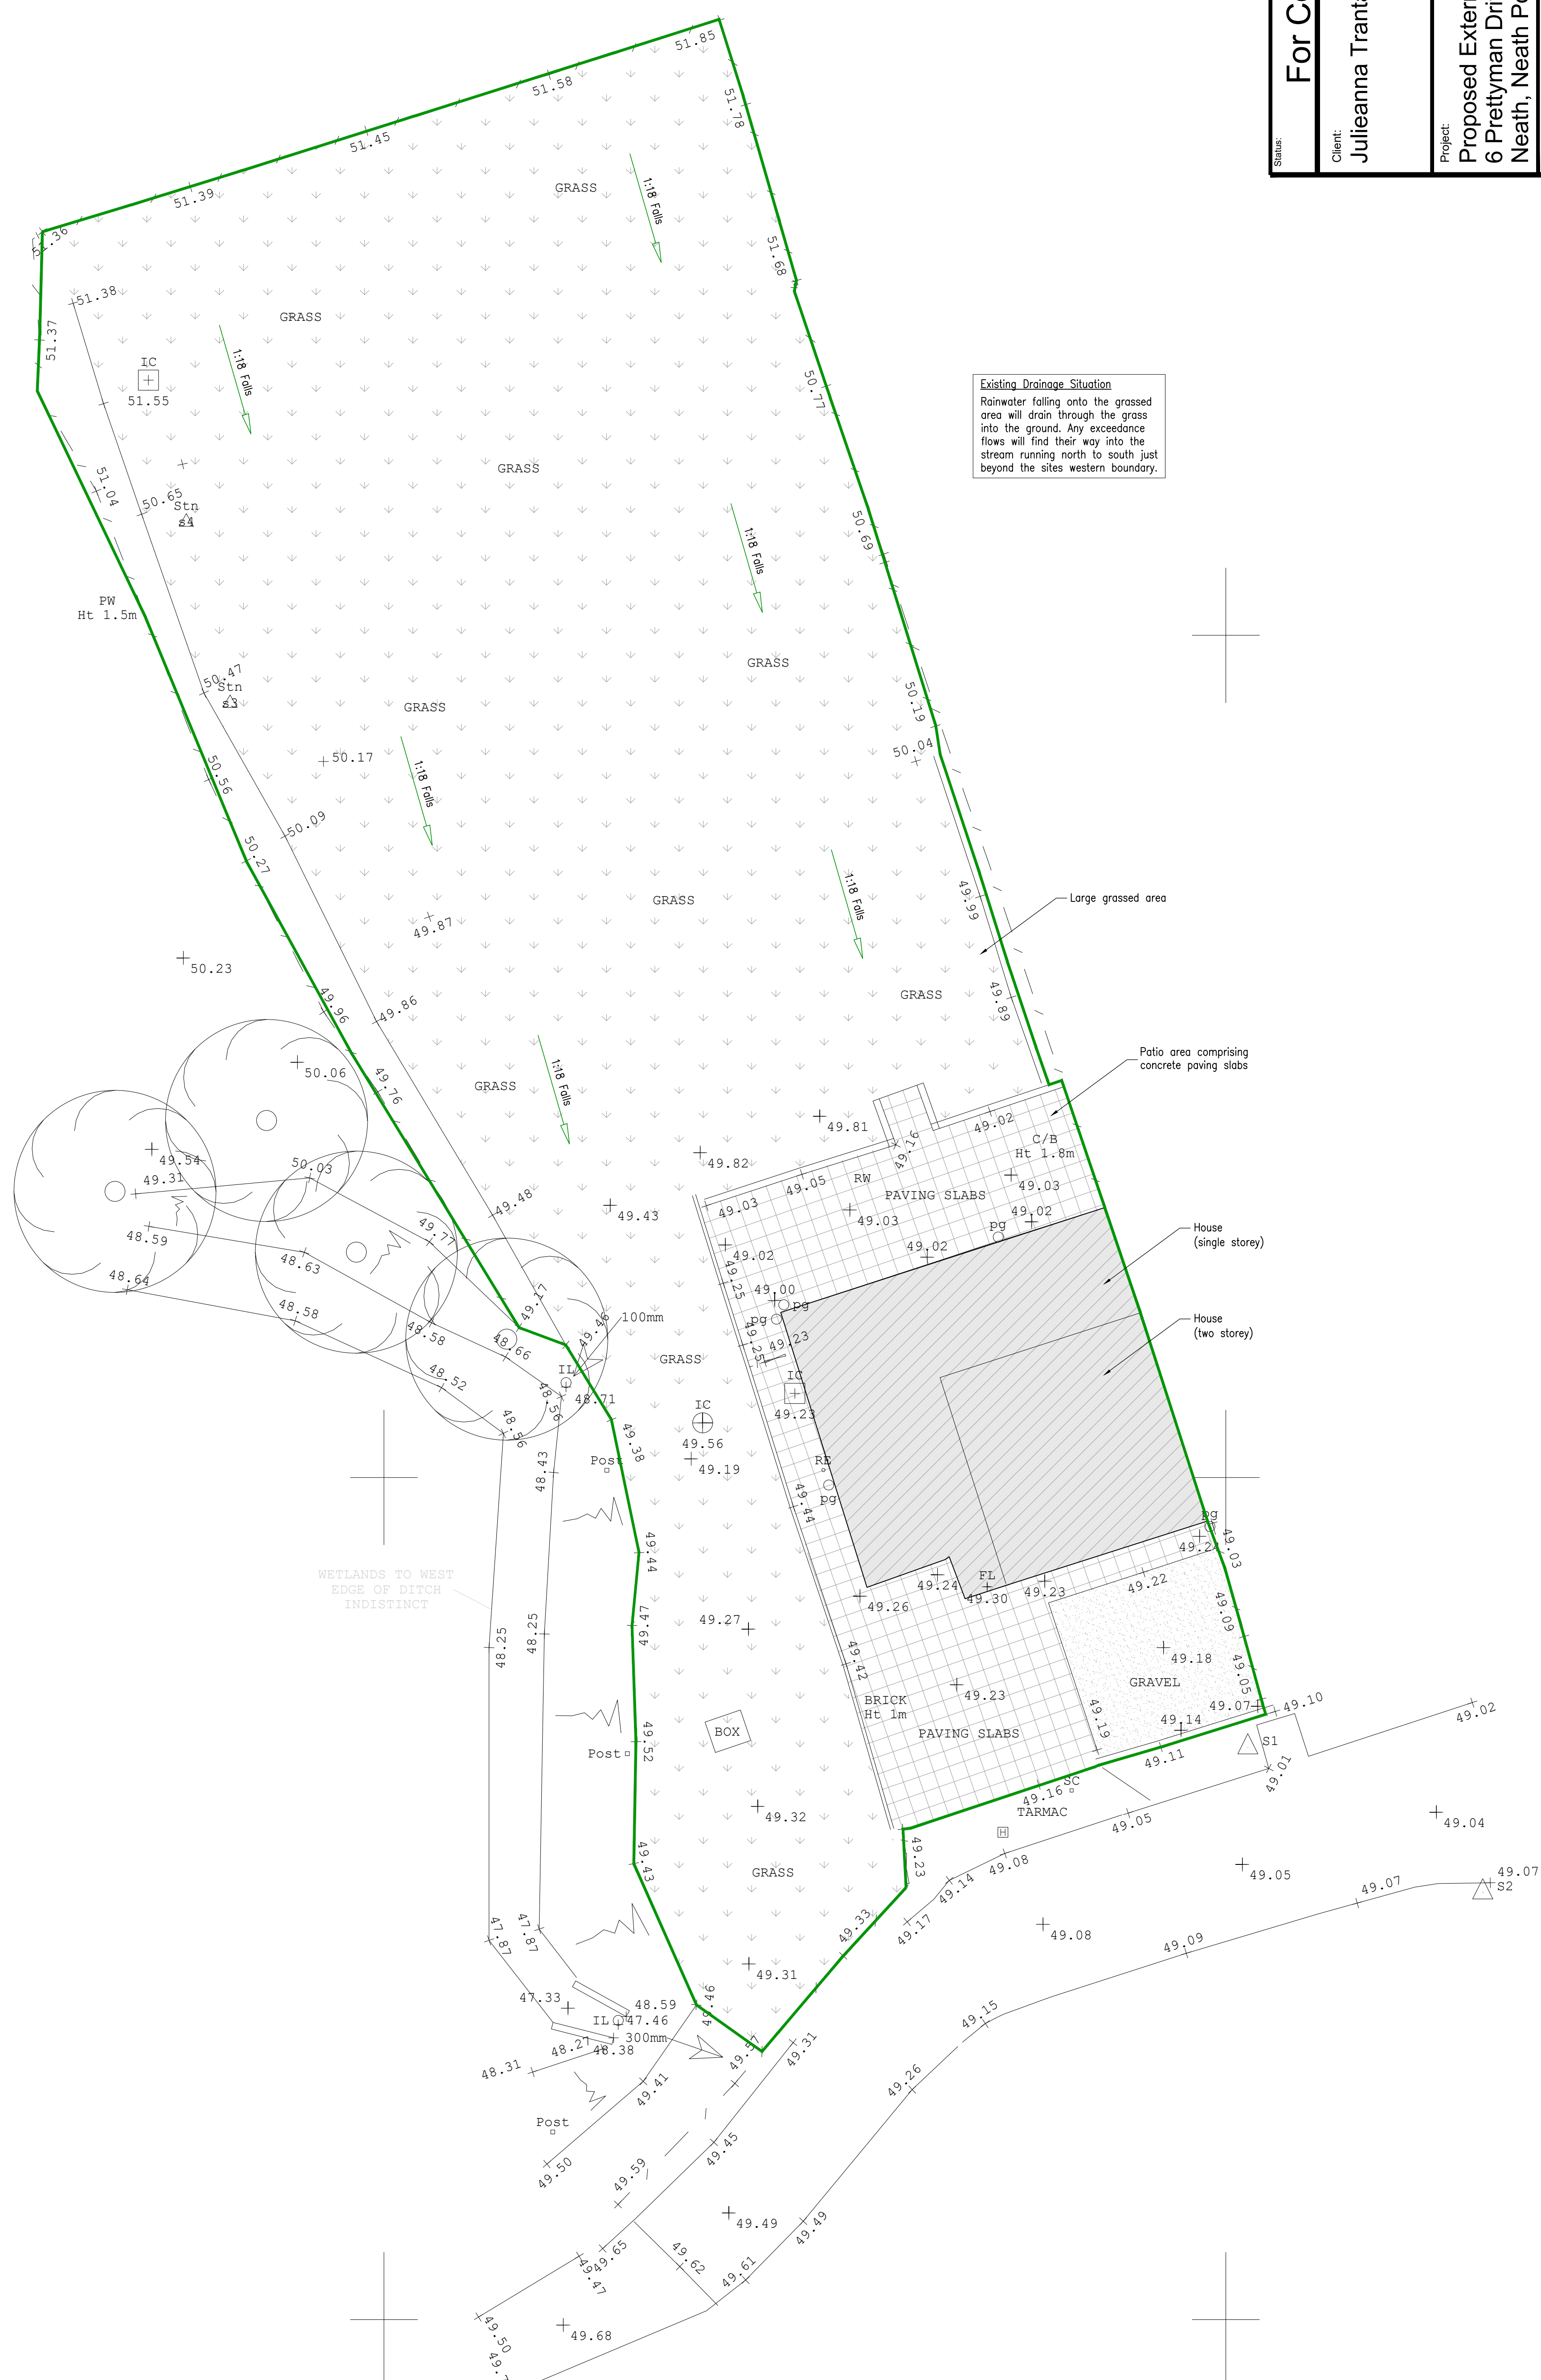

For Comments				
Client: Julieanna Tranta				
Project: Proposed External Works at 6 Prettyman Drive, Llandarcy Village Neath, Neath Port Talbot, SA10 8HZ				
Title: Pre-Development Site Plan (showing drainage arrangements)				
Drawn: MPW	Design: MPW	Checked: MPW	Original Date: 01/05/2024	B
Scale: 1:100 (A1)	Drawing Reference: 24/087(100)			