


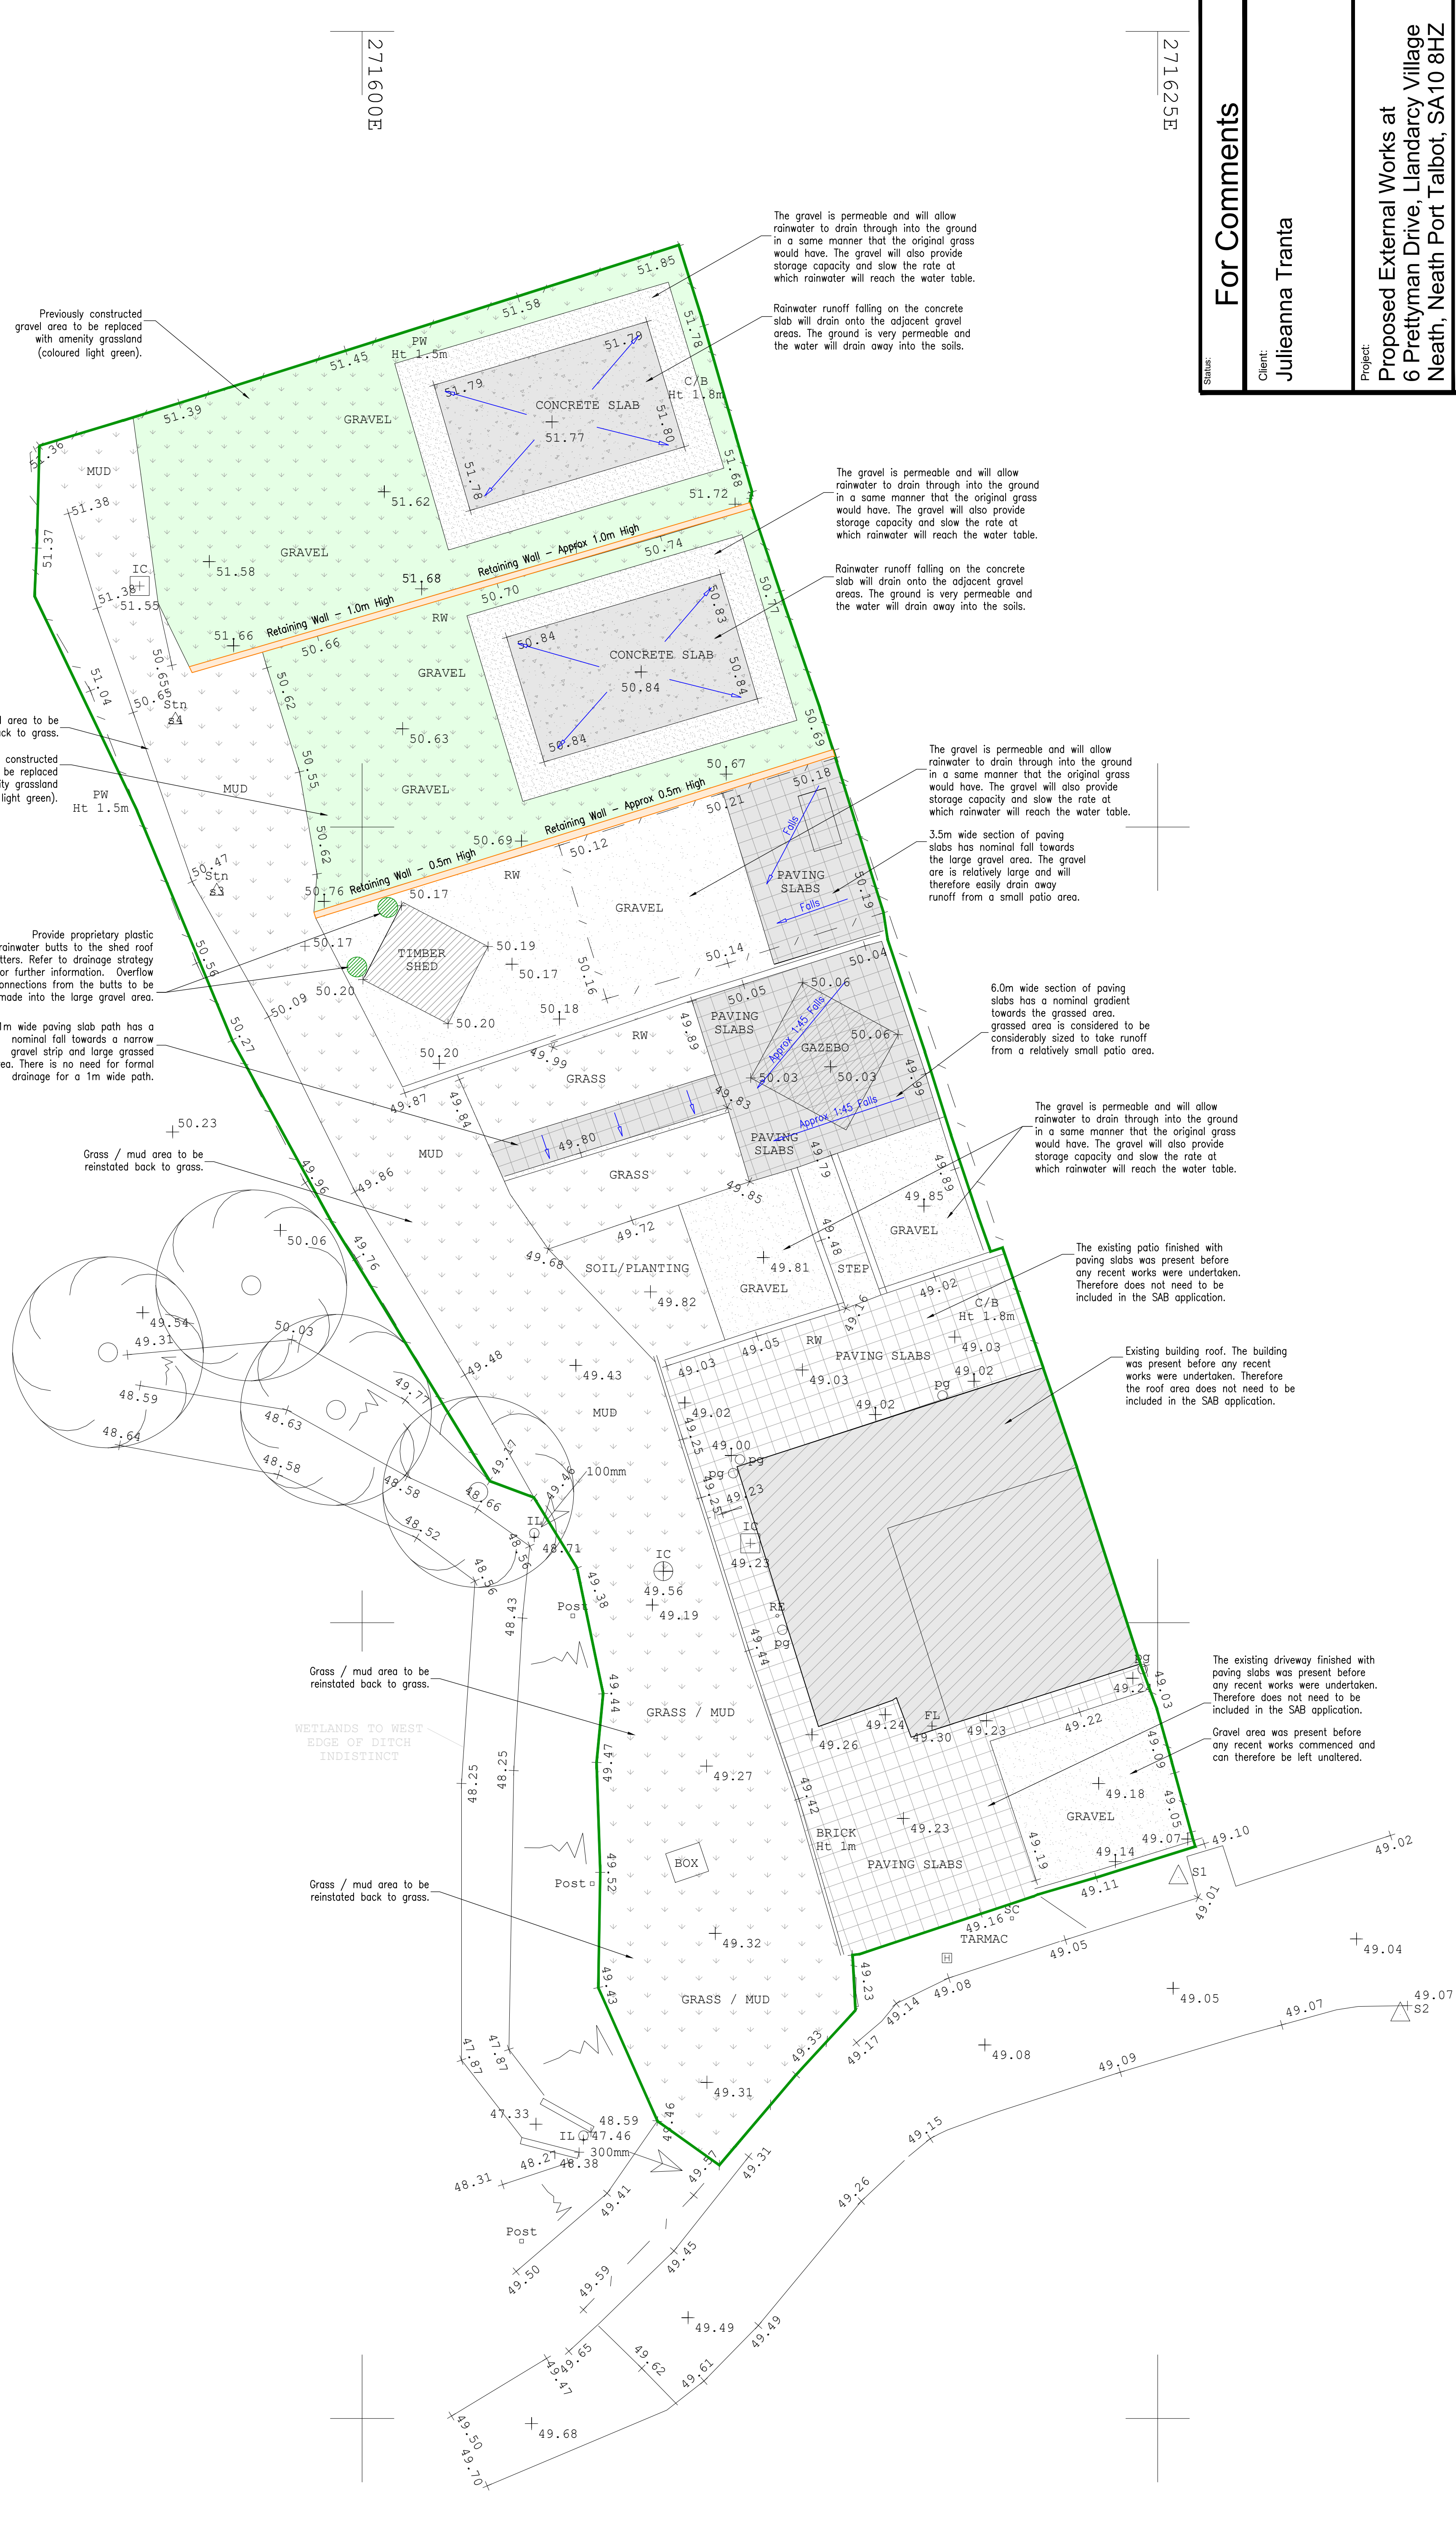

For Comments			
Julieanna Tranta			
Proposed External Works at 6 Prettyman Drive, Llandarcy Village Neath, Neath Port Talbot, SA10 8HZ			
Current Drainage Plan			
Drawn: MPW	Design: MPW	Checked: MPW	Original Date: 01/05/2024
Scale: 1:100 (A1)	Drawing Reference: 24/087(102)		
			Revision: C