



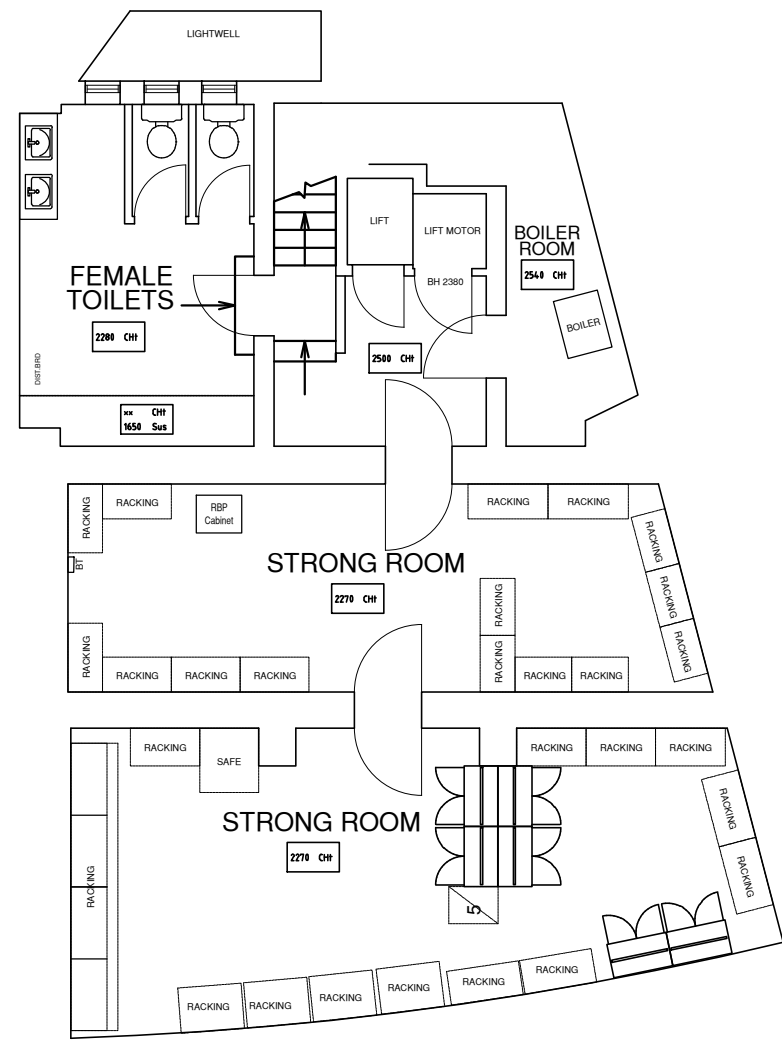


BASEMENT FLOOR PLAN



GROUND FLOOR PLAN

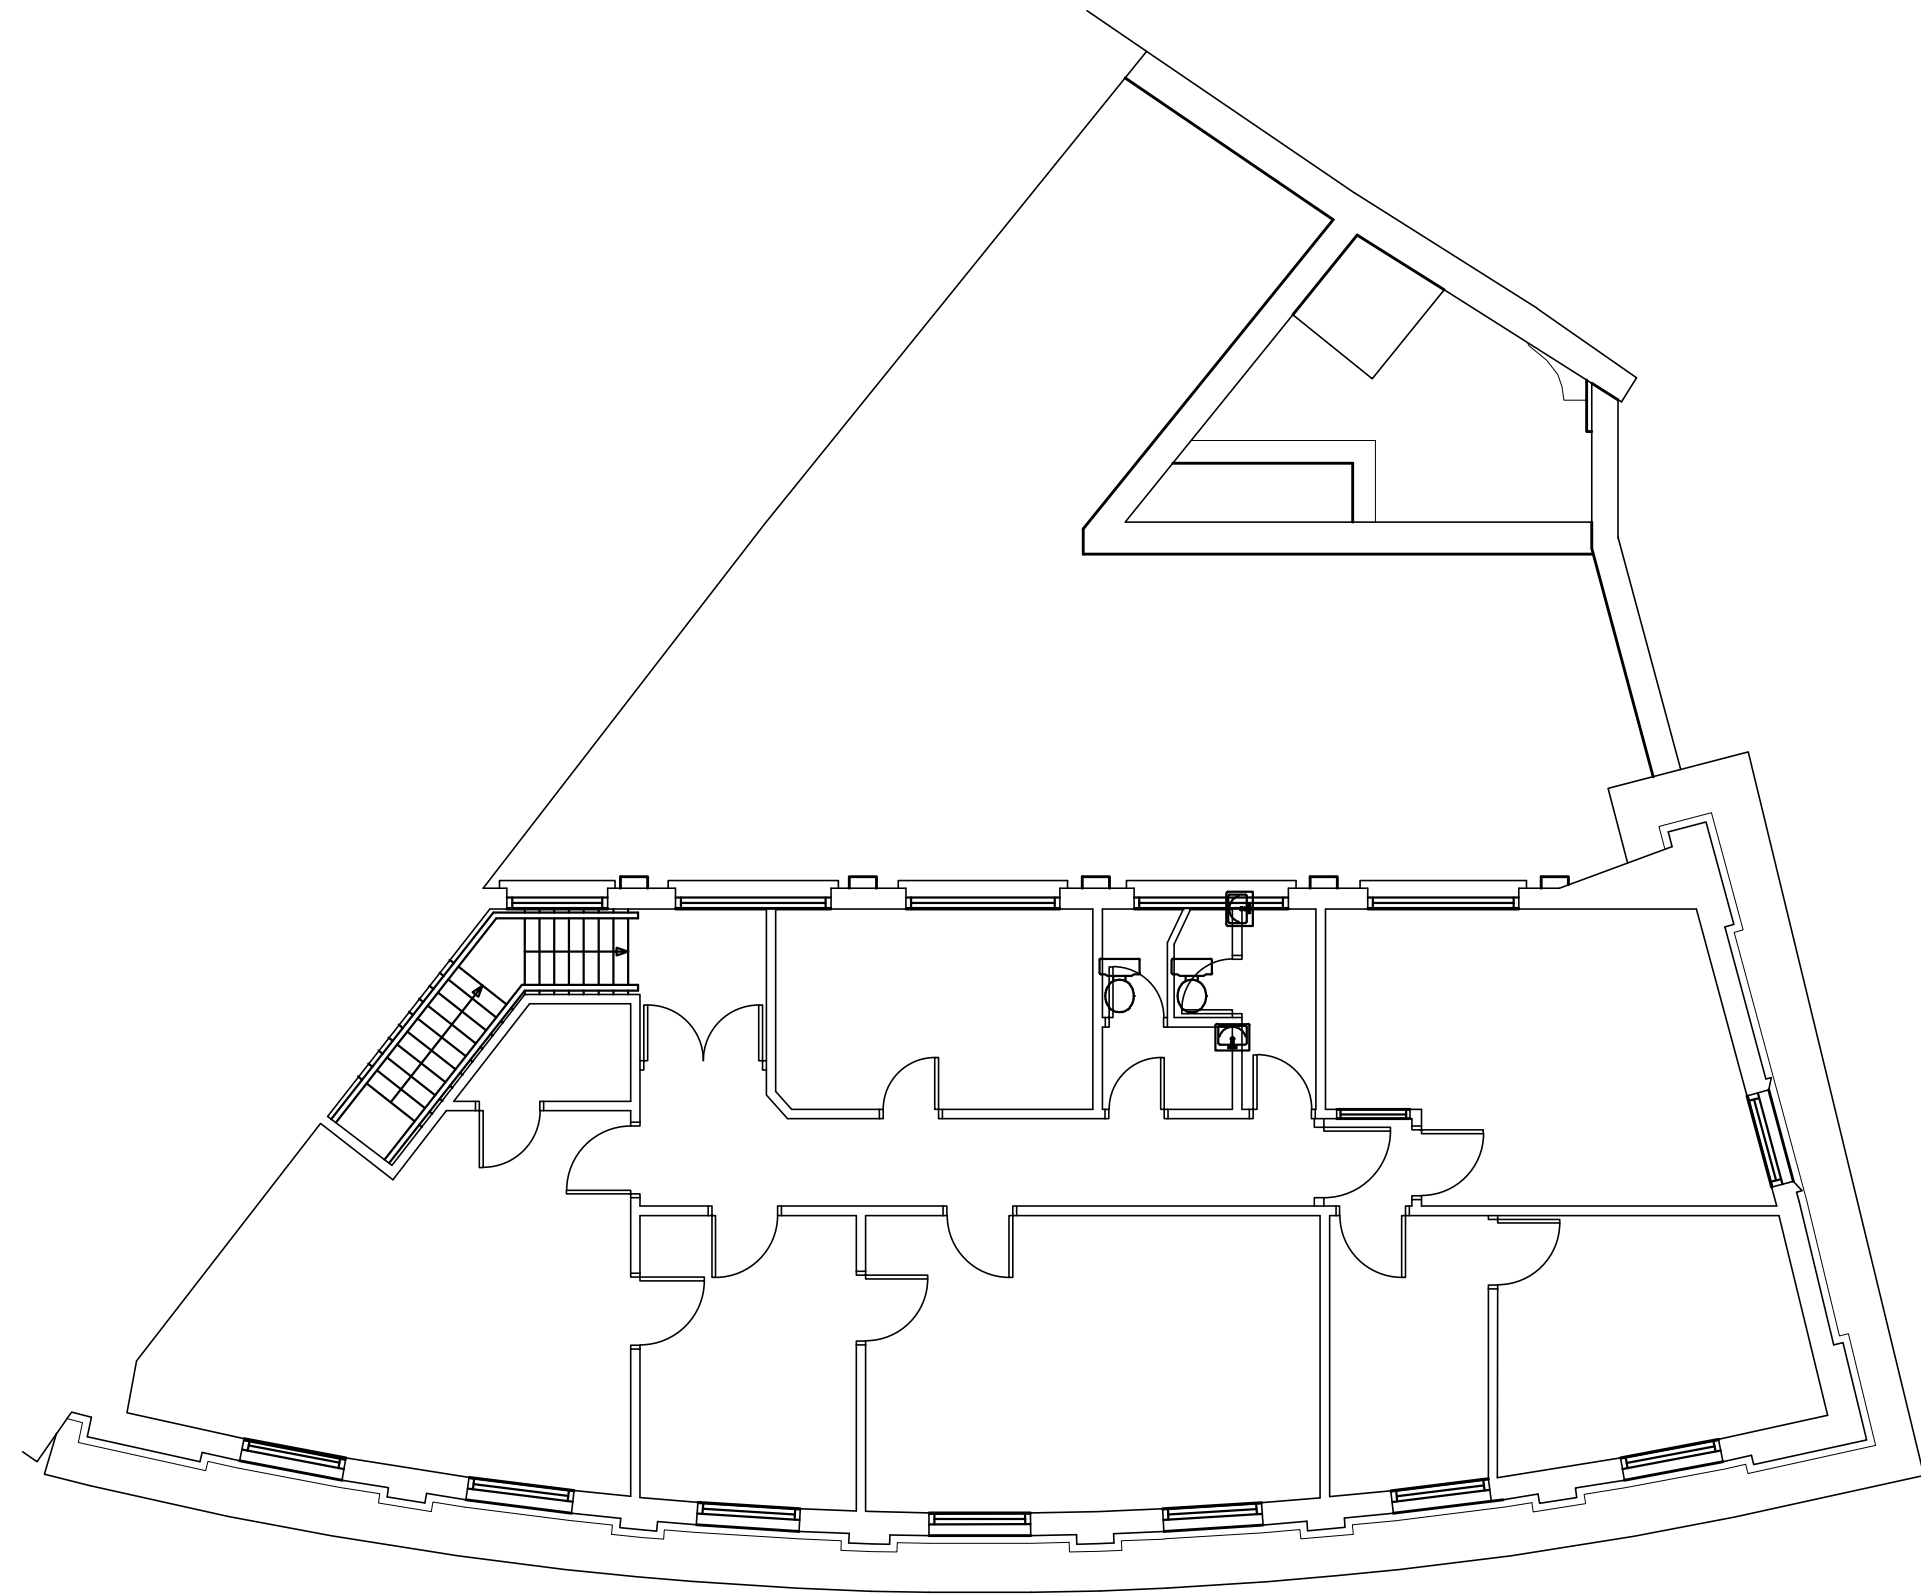

FIRST FLOOR PLAN

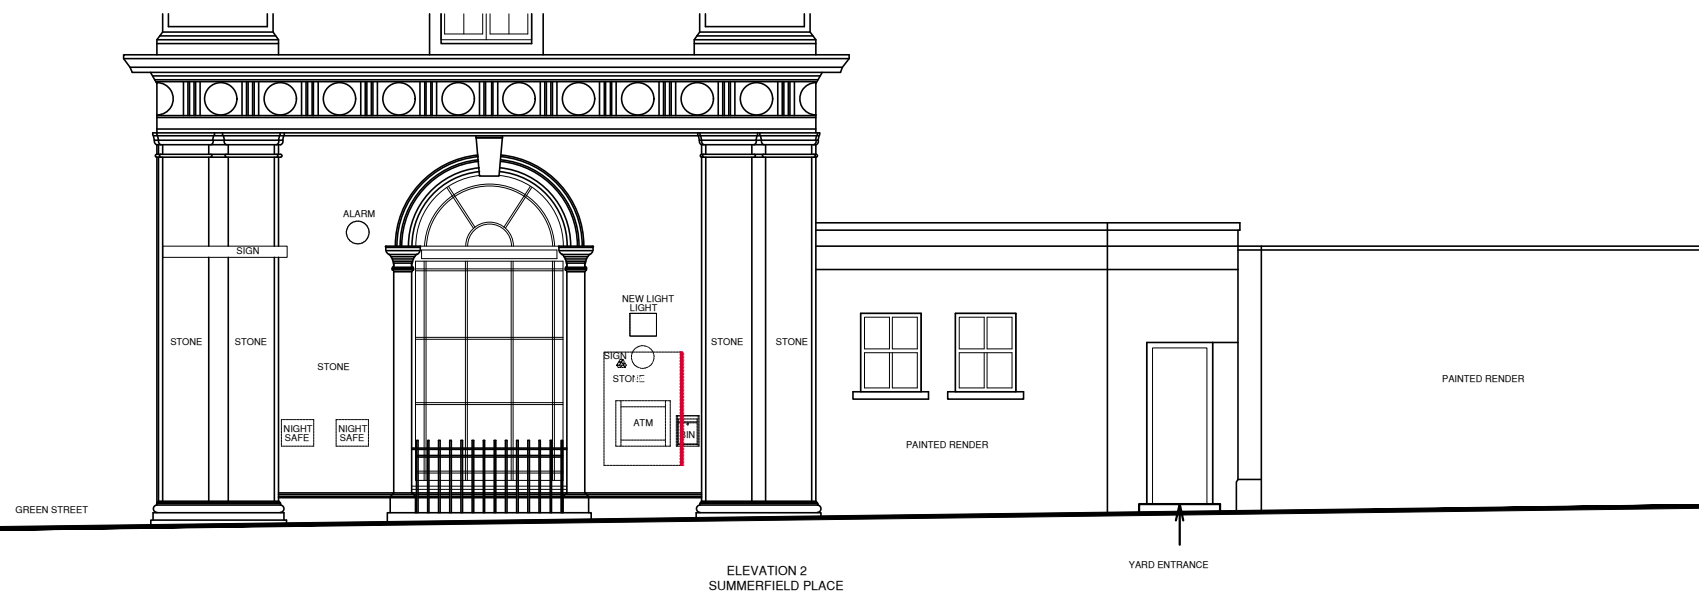

ELEVATION 1



ELEVATION 2

rev.	date	details	by	rev.	date	details	by	notes	McLaughlin & Harvey NatWest Neath				drawing number NRC24-MLA-XX-XX-DR-A-99001P01	revision	drawing title Existing Layouts	scale 1:100
P01	30.06.25	Issue for information	BE					- Do not scale drawing. - All dimensions to be confirmed on site. - Any drawing errors or divergences should be brought to the attention of the originator of this drawing. - Drawing to be read in conjunction with Specification.								date 30.06.25 drawn mla format A1
status Information																
M LA Edinburgh Glasgow Manchester mlaarchitects.co.uk																