




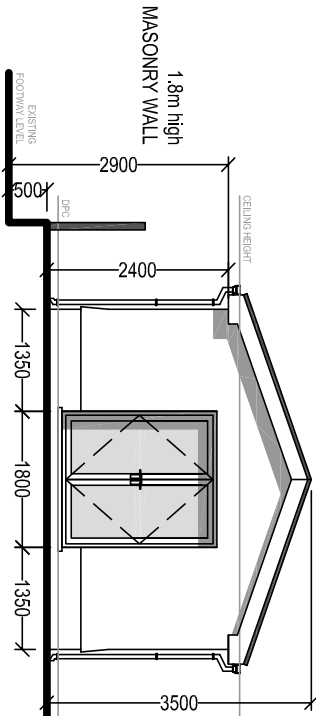

PROPOSED FRONT ELEVATION
Scale 1:100

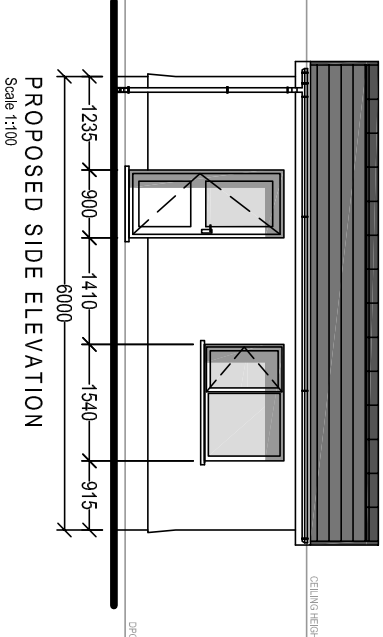

PROPOSED SIDE ELEVATION
Scale 1:100

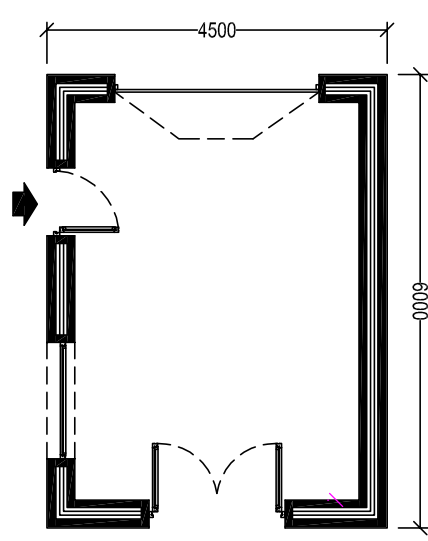


PROPOSED FLOOR PLAN
Scale 1:100




WOODSTONE HOUSE
SPARROW NEST BOX


NOTE:
IMPLEMENTATION OF PROPOSED ECOLOGICAL
ENHANCEMENT (INSTALLATION OF THE BIRD BOX)
WILL BE CARRIED OUT WITHIN
1 month OF BENEFICIAL OCCUPATION.

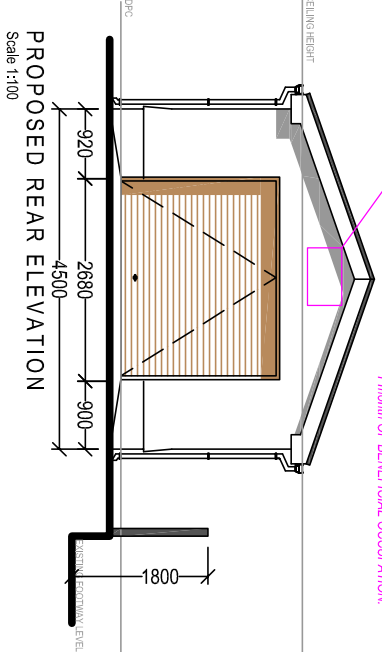


PROPOSED REAR ELEVATION
Scale 1:100

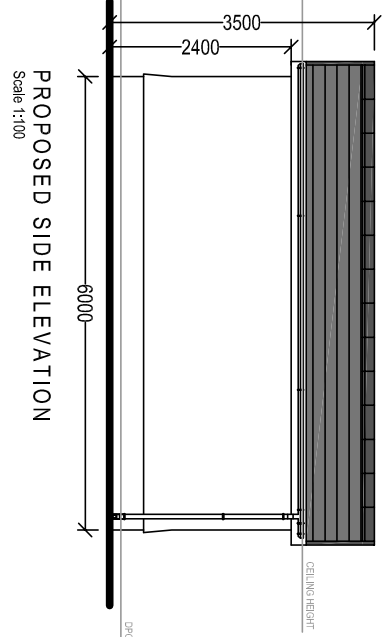

PROPOSED SIDE ELEVATION
Scale 1:100

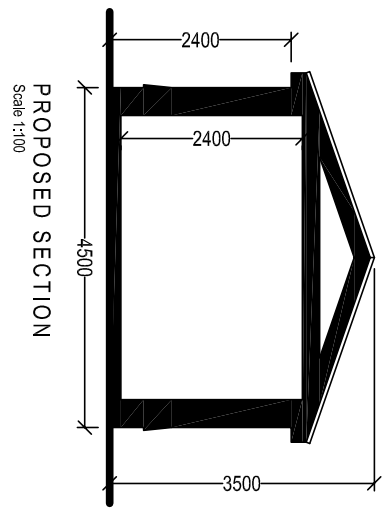

PROPOSED SECTION
Scale 1:100

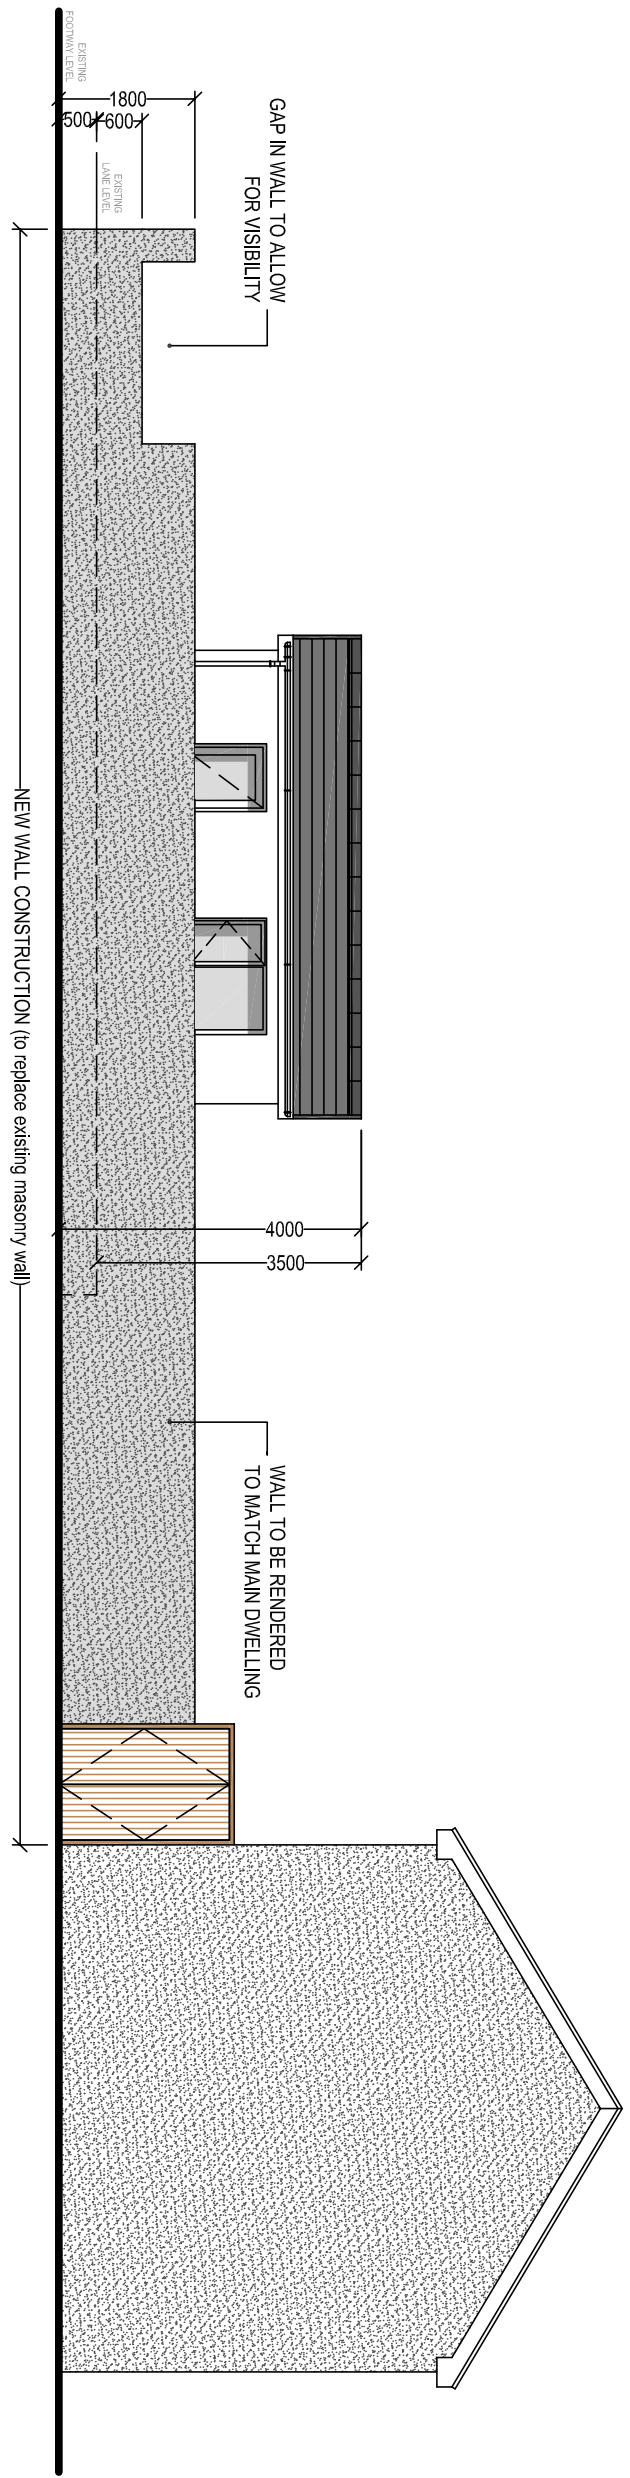

PROPOSED SIDE ELEVATION (viewed from footpath)
Scale 1:100

Client:	24 Standert Terrace Seven Sisters Neath SA10 9DF
Project Title:	PROPOSED GARAGE / OUTBUILDING
General Notes:	1. Do not scale from this drawing. Take figures dimensions only. 2. Dimensions are in millimetres unless otherwise stated.
Drawing Issue:	
PLANNING	
Drawing Title:	PROPOSED ELEVATIONS
Drawing No:	CPD-002
Date:	30-04-2025
Scale(s):	1:100
Revision:	C
Revised:	15-07-2025
Paper Size:	A3



Cwm Planning & Design Ltd.
(Civil, Structural & Architectural)