


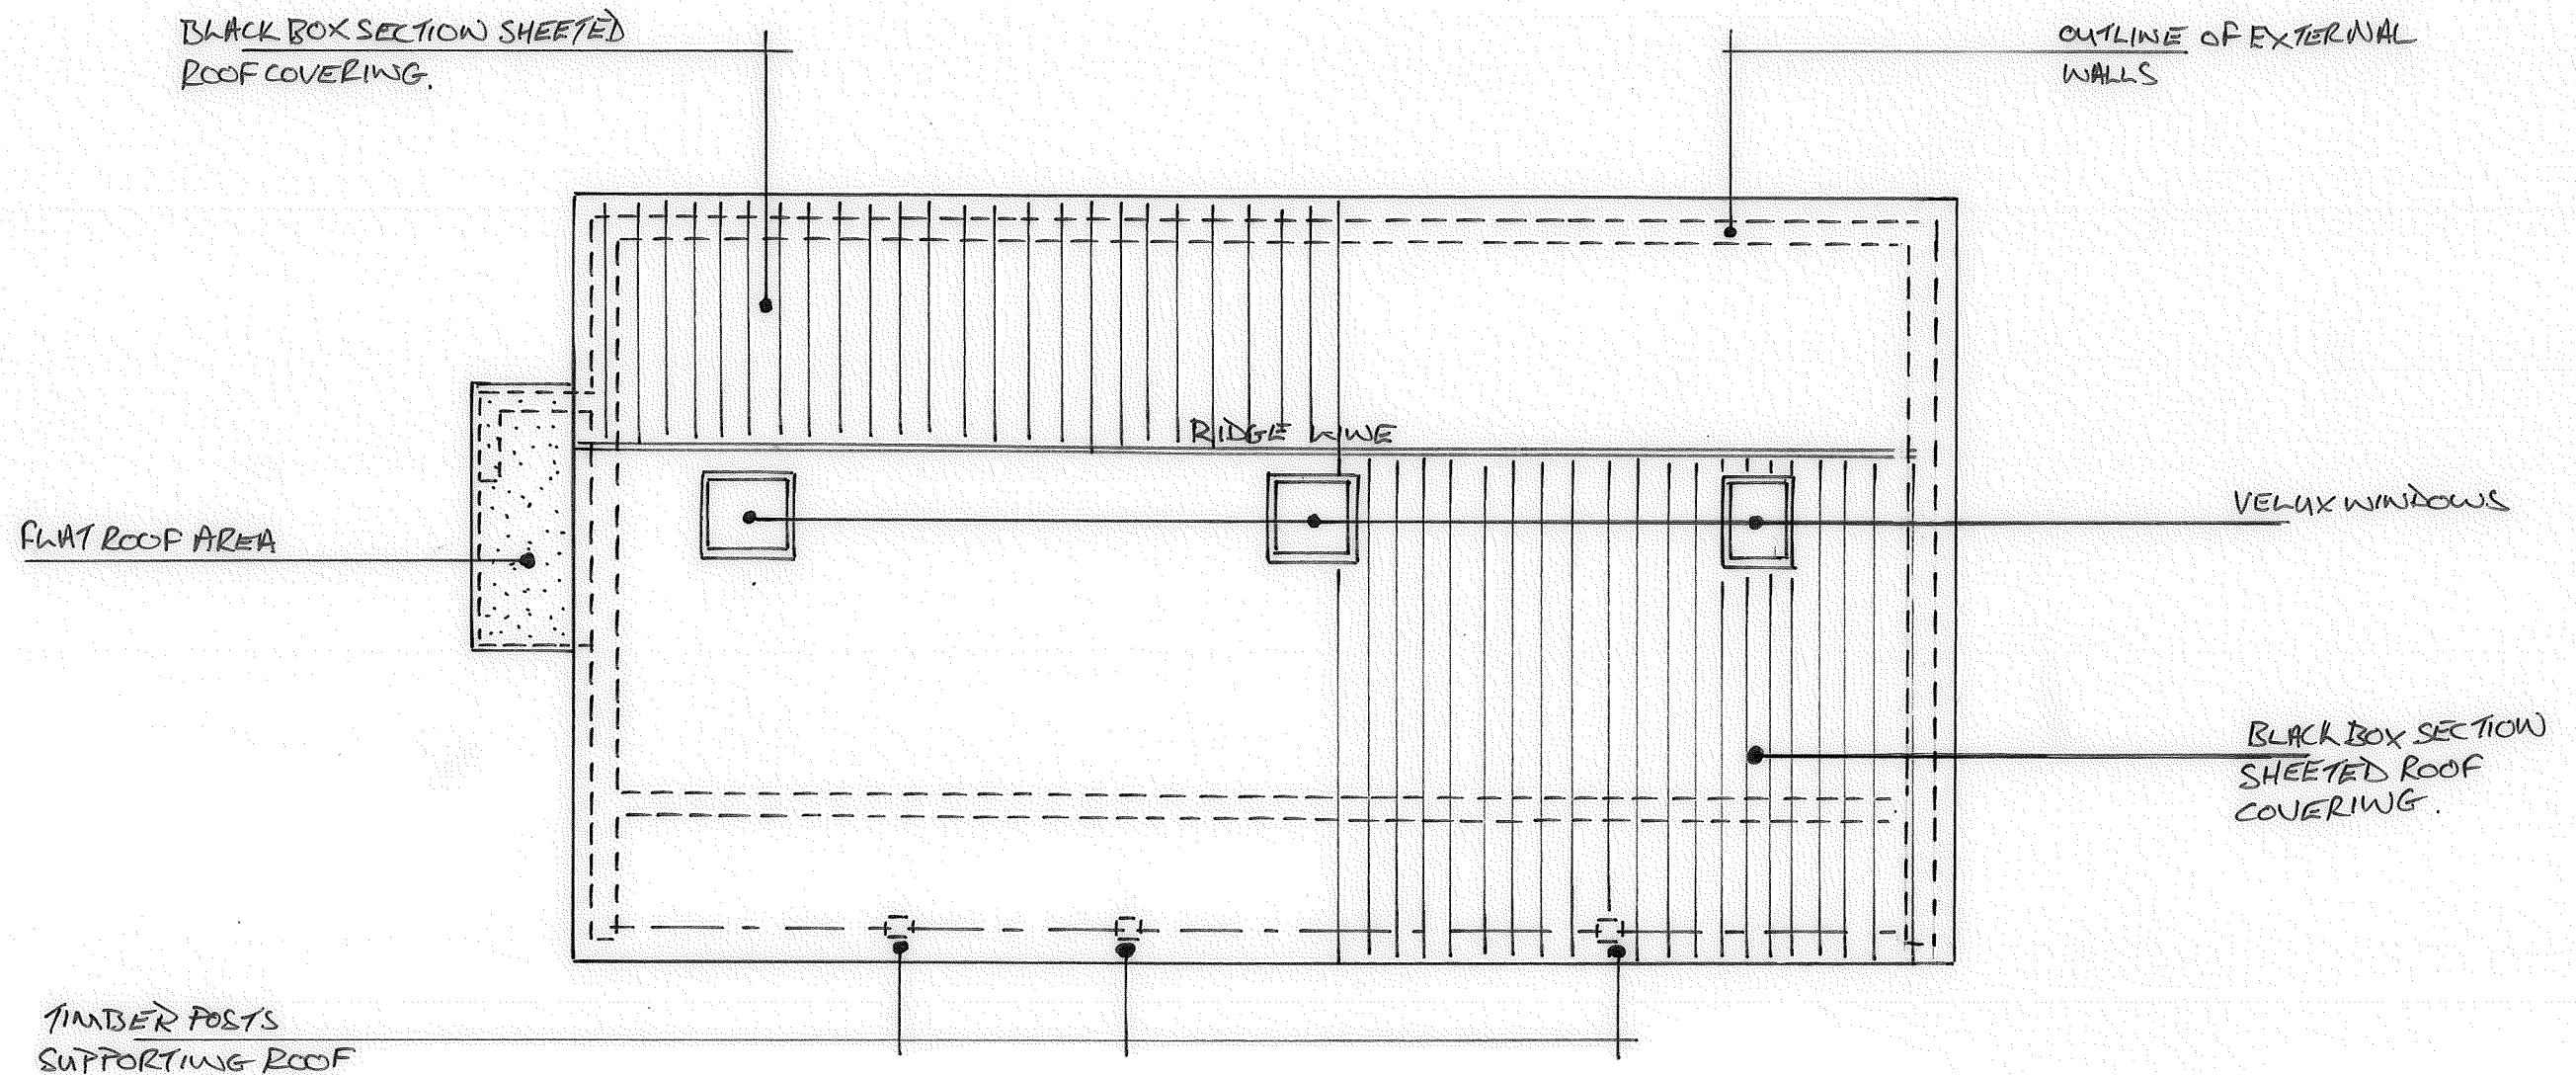

ROOF PLAN

NOTES:

All dimensions must be checked on site and not scaled from this drawing.

Client

Mr G GRIFFITH & Ms L ROWE

Job Title

PROPOSED ROOF PLAN

Scale

1:100

Drawn by

Date

Drawing Title

Drg No.

Nº3

Rev