





Reproduced from an Ordnance Survey map with the permission of the  
Controller of Her Majesty's Stationary Office.  
©Crown Copyright. All rights reserved.

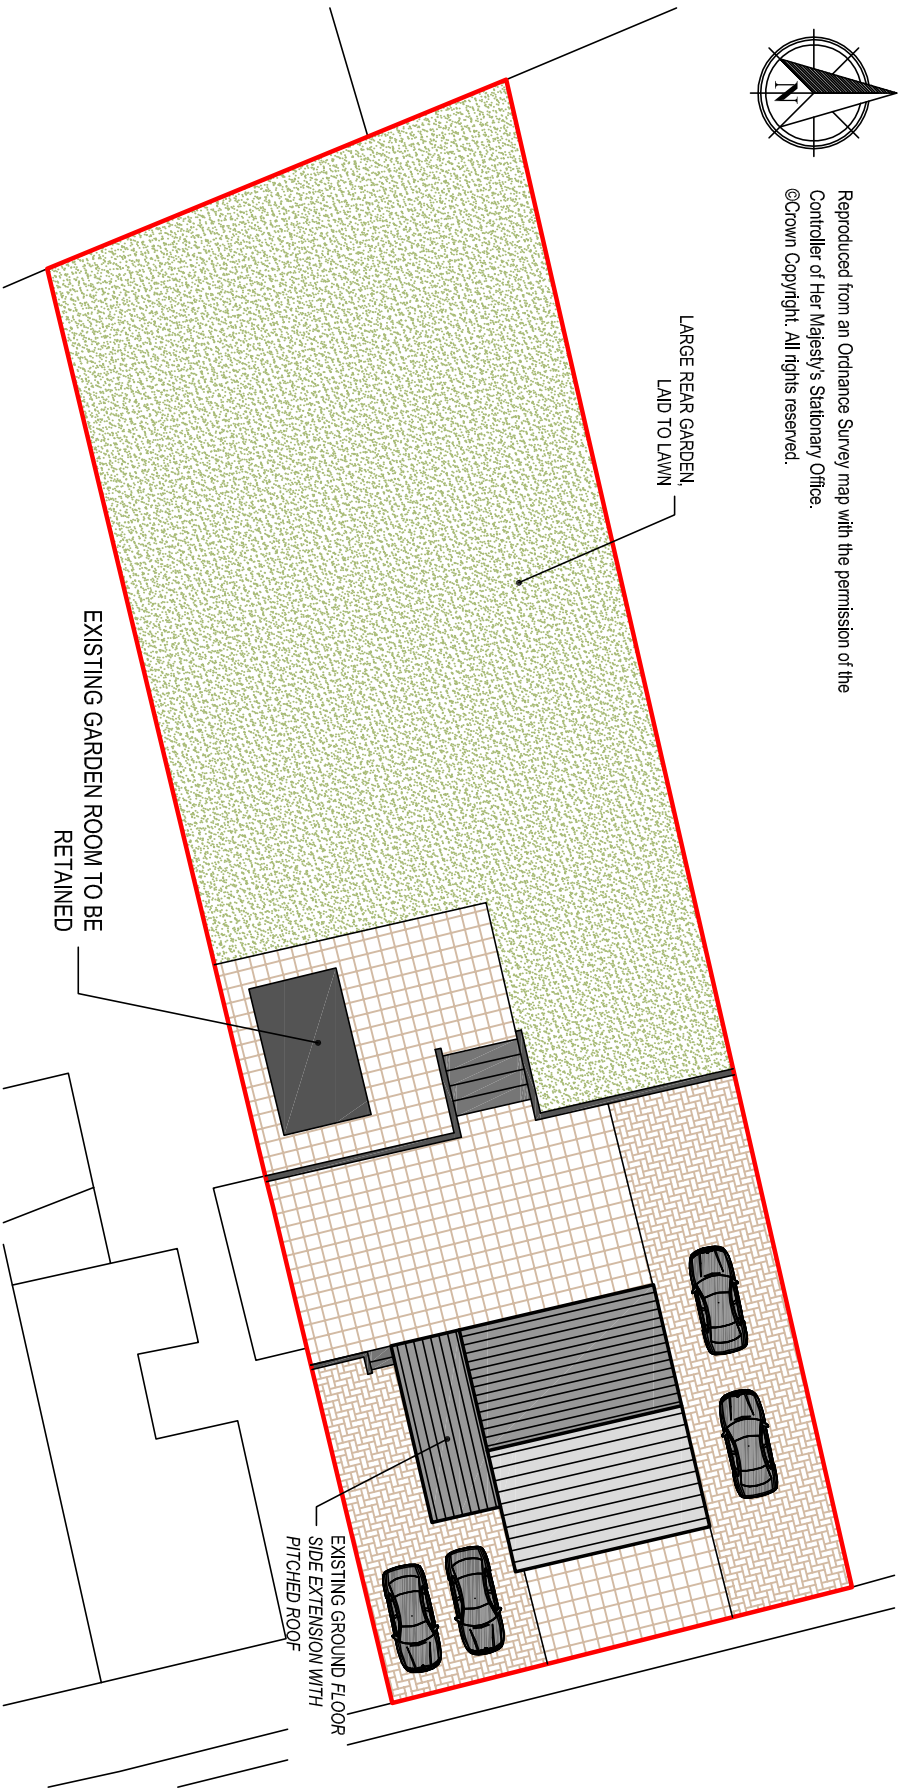

EXISTING SITE PLAN  
Scale 1:250



Reproduced from an Ordnance Survey map with the permission of the  
Controller of Her Majesty's Stationary Office.  
©Crown Copyright. All rights reserved.

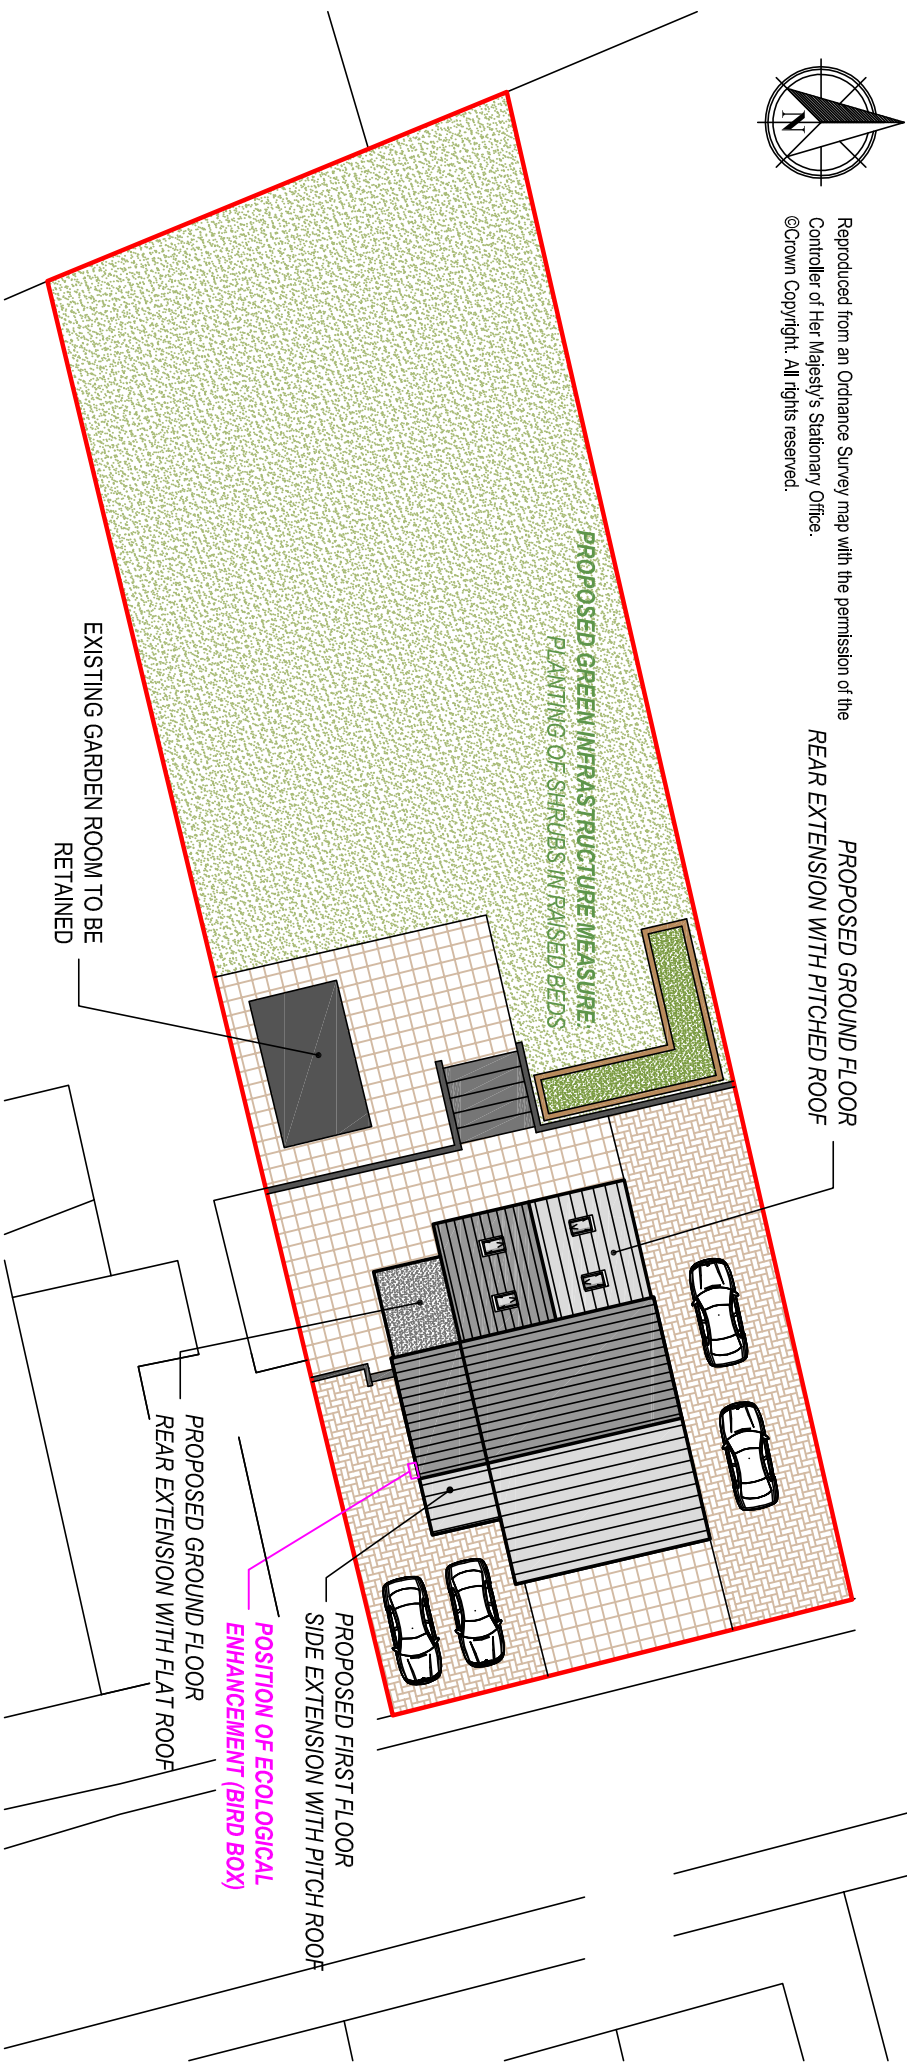

PROPOSED SITE PLAN  
Scale 1:250

Client:

21 Gorsto Road,  
Gwaun-Cae-Gurwen  
Ammanford  
SA18 1UW

Project Title:

PROPOSED LOFT CONVERSION  
FIRST FLOOR SIDE EXTENSION  
& GROUND FLOOR REAR  
EXTENSION

General Notes:

1. Do not scale from this drawing. Take figured dimensions only.  
2. Dimensions are in millimetres unless otherwise stated.

Drawing Issue:

## PLANNING

Drawing Title:

EXISTING & PROPOSED SITE PLANS

|             |            |             |            |
|-------------|------------|-------------|------------|
| Drawing No: | CPD-002    | Revision:   | A          |
| Date:       | 15-07-2025 | Revised:    | 15-07-2025 |
| Scale(s):   | 1:250      | Paper Size: | A3         |



**Cwm Planning & Design Ltd.**  
(Civil, Structural & Architectural)