





Reproduced from an Ordnance Survey map with the permission of the
Controller of Her Majesty's Stationary Office.
©Crown Copyright. All rights reserved.

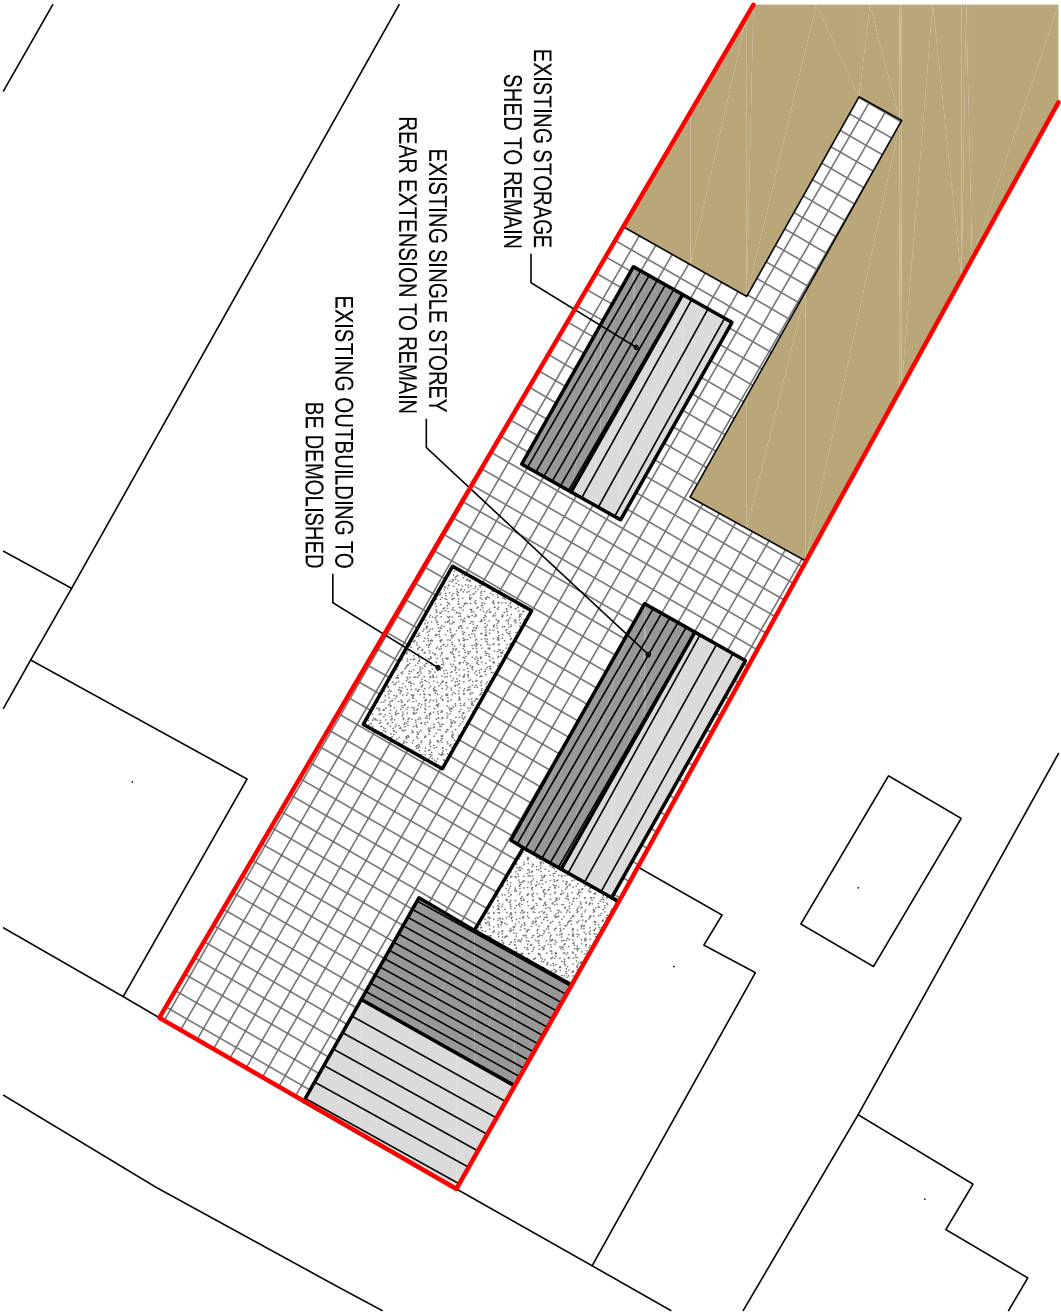

EXISTING SITE PLAN
Scale 1:250



Reproduced from an Ordnance Survey map with the permission of the
Controller of Her Majesty's Stationary Office.
©Crown Copyright. All rights reserved.

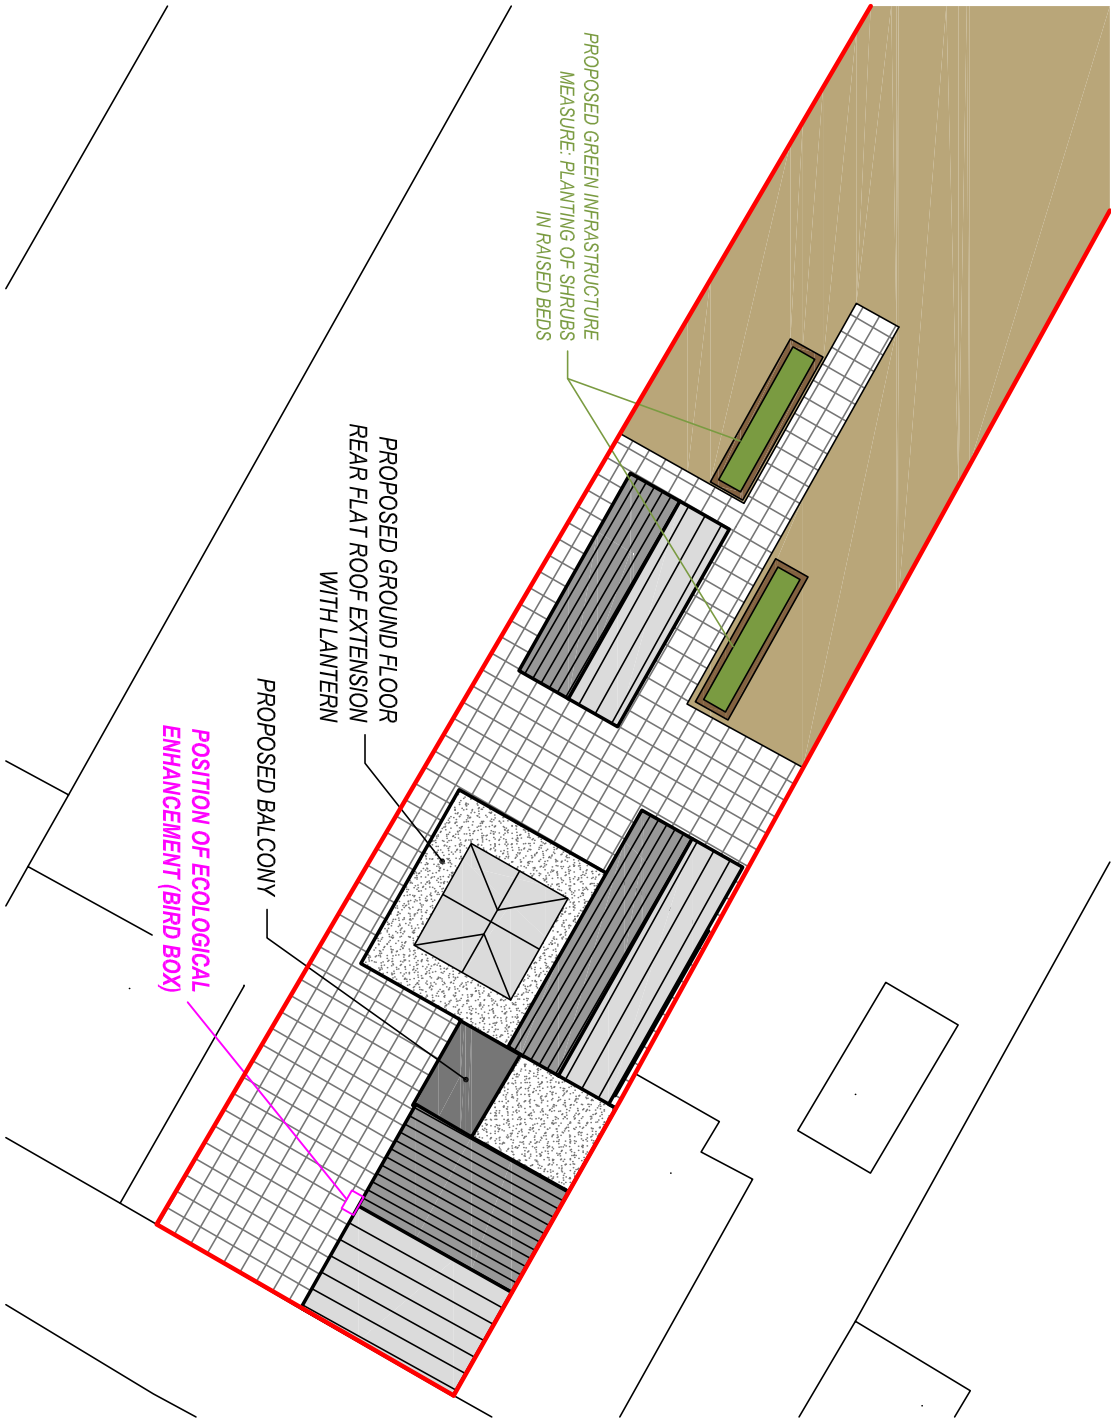

PROPOSED SITE PLAN
Scale 1:250

 Cwm Planning & Design Ltd. (Civil, Structural & Architectural)		Client: Mr. and Mrs. P. White 49 Brynamman Road Lower Brynamman SA18 1TR		Project Title: PROPOSED SINGLE STOREY REAR EXTENSION		Scheme Specific Notes:		General Notes: 1. Do not scale from this drawing, take figured dimensions only. 2. Dimensions are in millimeters unless otherwise stated.		Drawing Title: EXISTING & PROPOSED SITE PLANS	
Drawing Issue:		PLANNING		Drawing No: CPD-001		Revision:		Date: 02-07-2025		Revised:	
Scale(s): 1:1250		Paper Size: A3									